




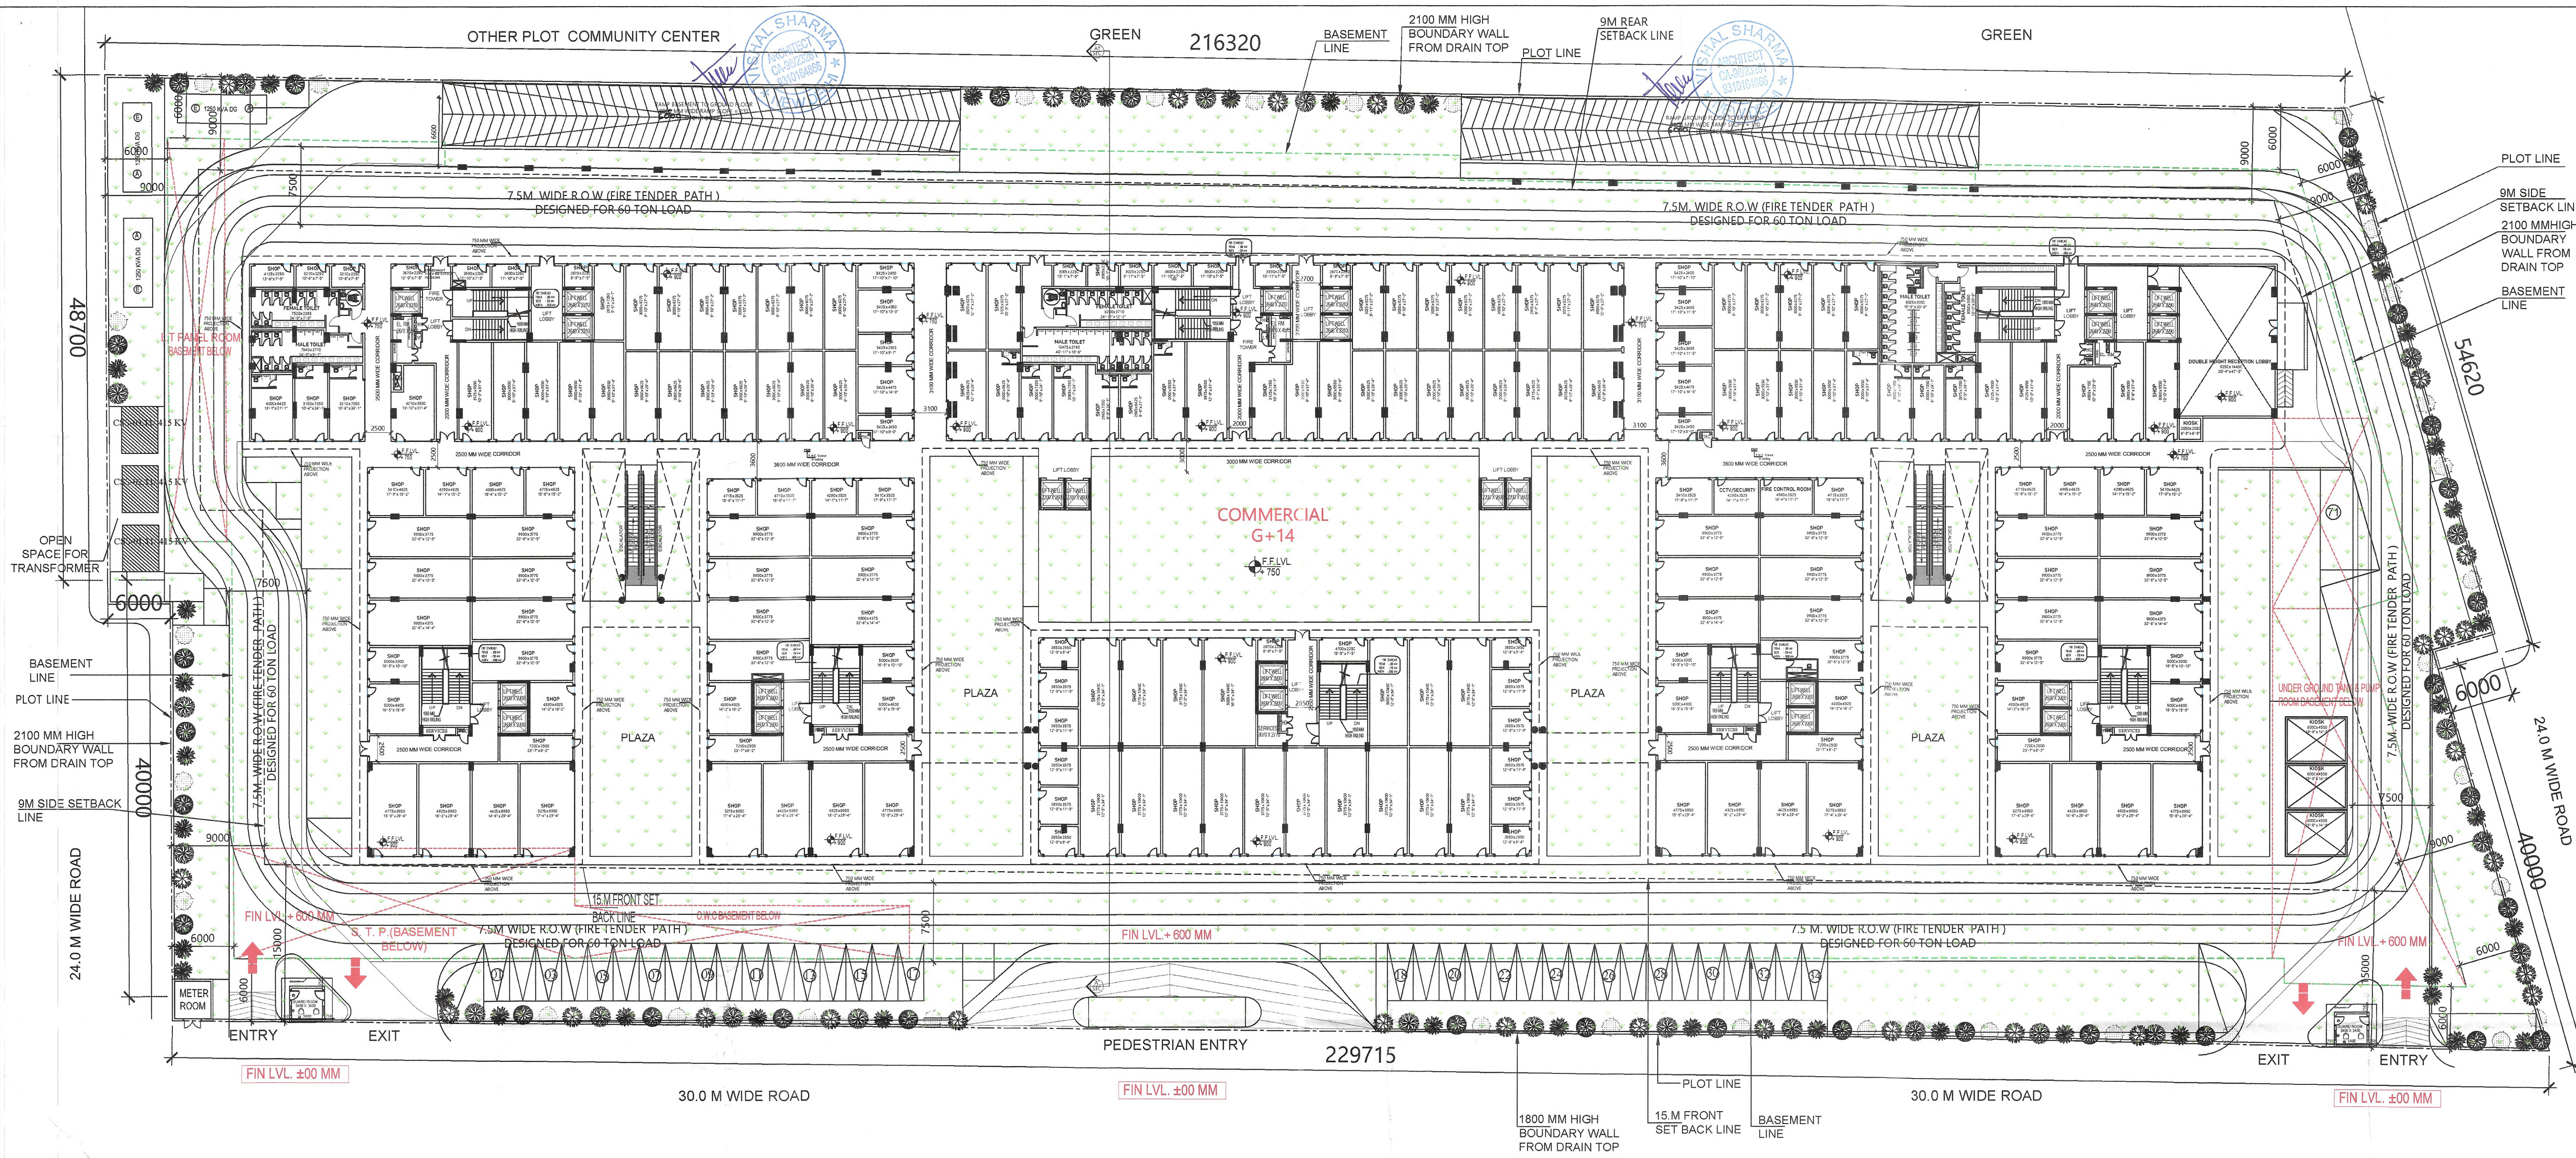


F.A.R. COVERED AREA CALCULATION FOR METER ROOM					
S.NO.					AREA (SQMT)
1	3.930	X	3.930	=	15.445
TOTAL METER ROOM AREA					15.445

AREA CALCULATION TOWARDS 15% SERVICES AREA AT GUARD ROOM							
S.NO.	PARTICULARS						AREA (SQMT)
GUARD ROOM							
A	3.400	X	3.400		=	11.560	
TOTAL GUARD ROOM AREA					=	11.560	

AREA LEGENDS:-

- COMMERCIAL AREA
- 15% SERVICES AREA
- NON FAR AREA
- AREA FOR GROUND COV. USE ONLY

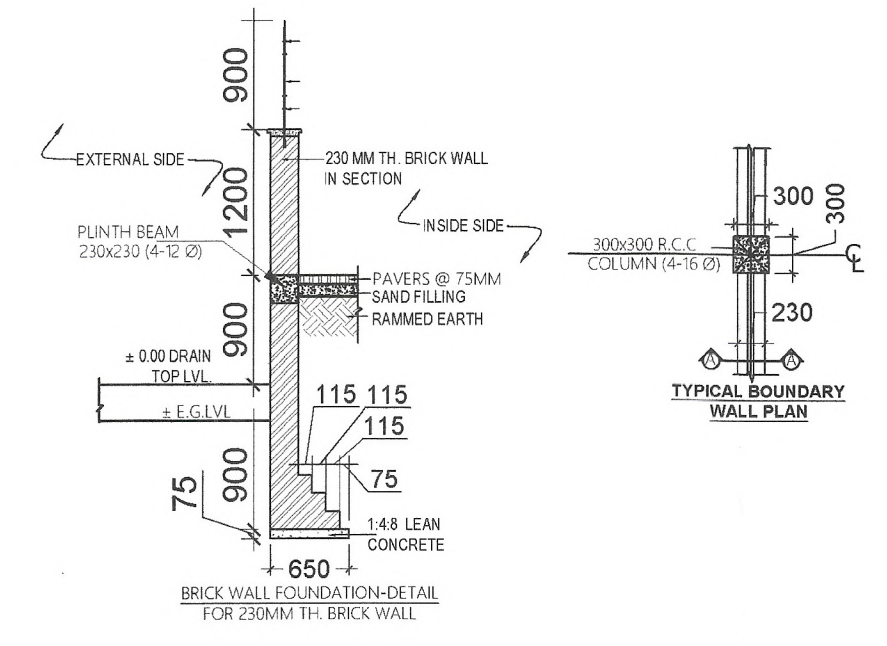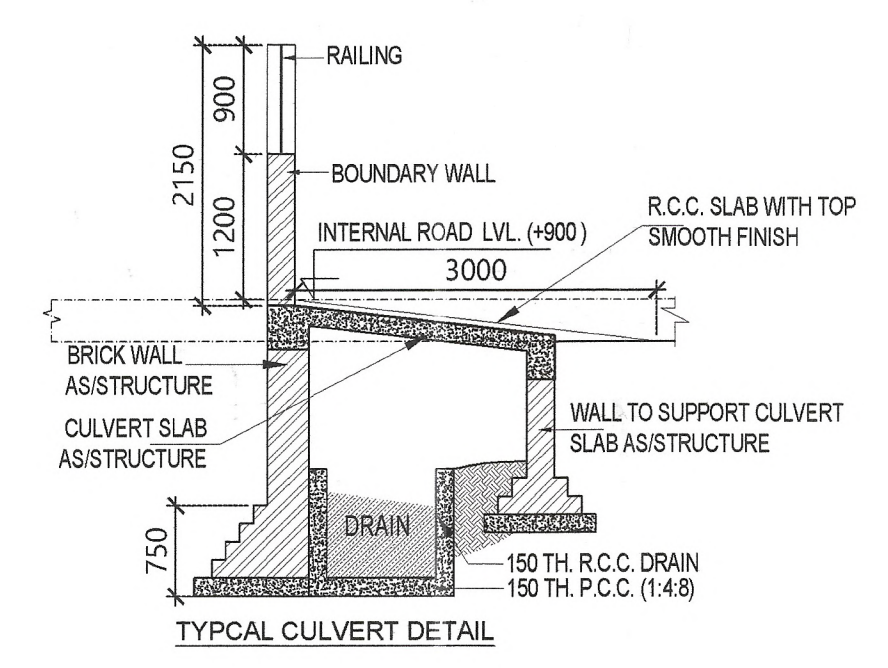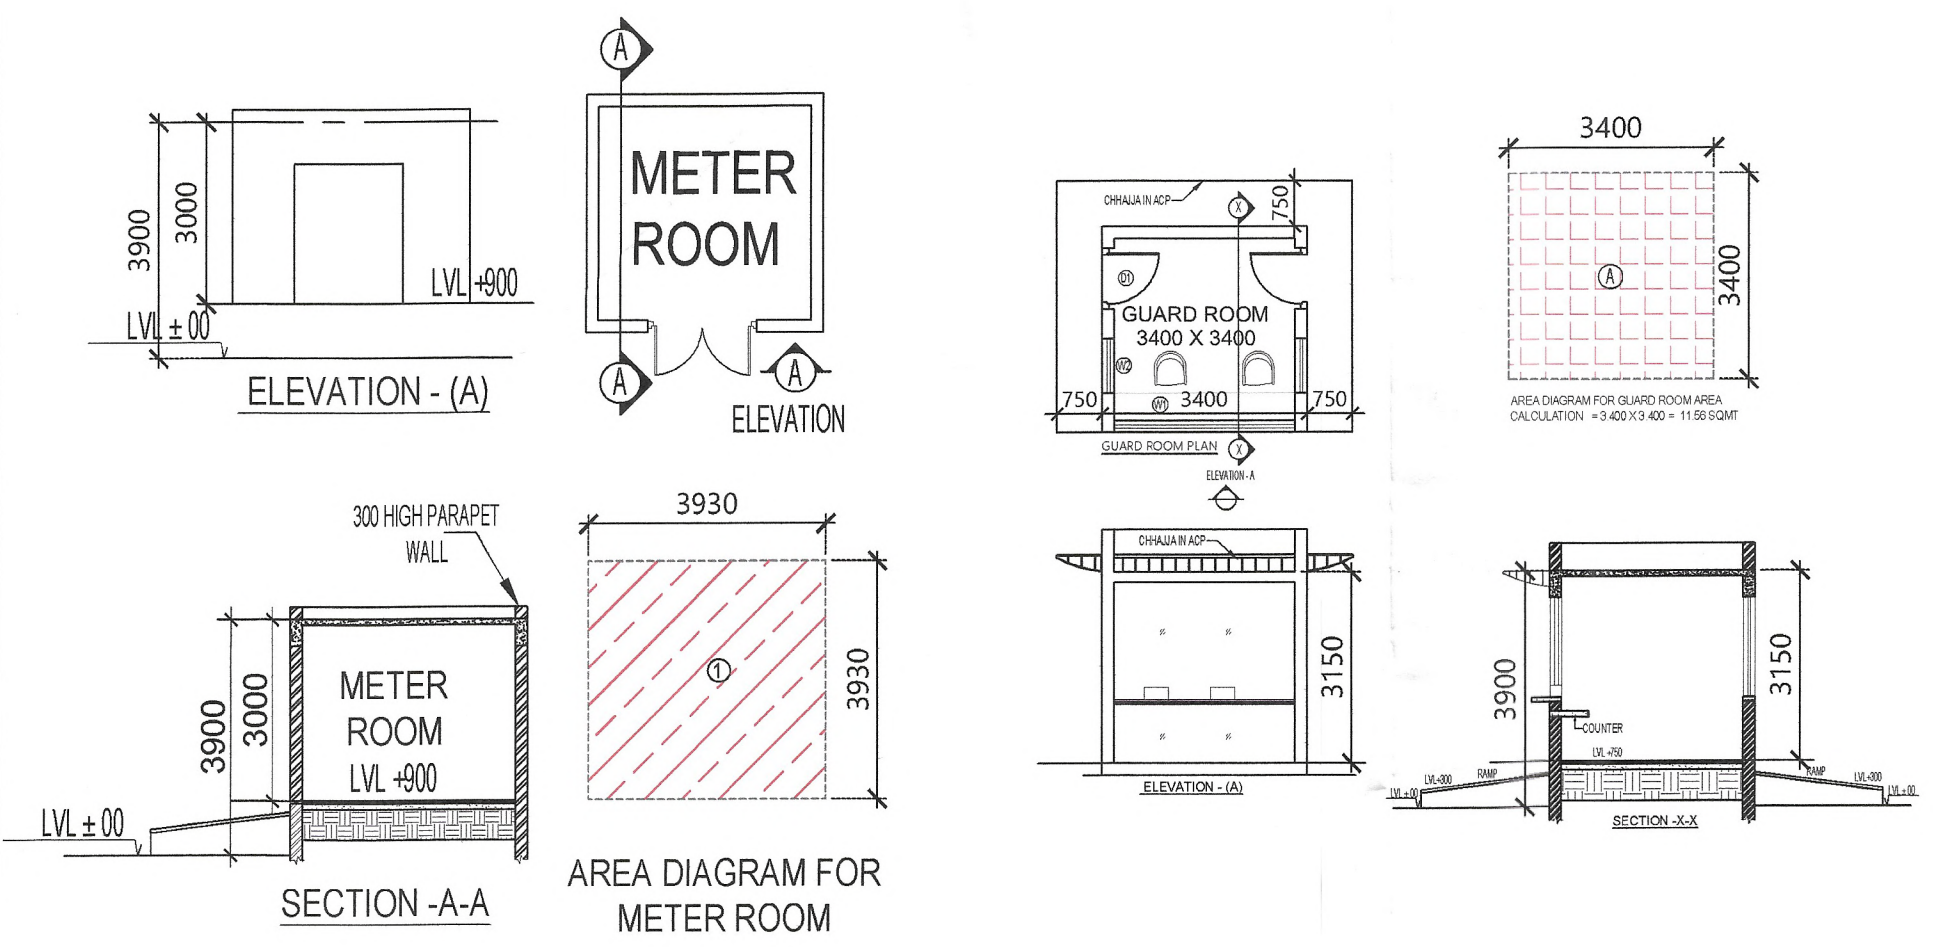

OWNER SIGN
THREE C HOMES PVT. LTD.
Authorised Signatory

ARCHITECT SIGN
VISHAL SHARMA
ARCHITECT
CA-8022381
9310164866
NEW DELHI

Yamuna Expressway Industrial Development Authority
APPROVED
Vide Letter No. YEA/PLN/34214/2024-25
Valid Up to Date: 24-12-2024
Manager (Urban)
Drawing Checked & Verified by
Gen. Manager (Plan. & Arch)

THREE C HOMES PVT. LTD.
Authorised Signatory

VISHAL SHARMA
ARCHITECT
CA-8022381
9310164866
NEW DELHI

NOTE:- 13TH FLOOR IS OMITTED AND MARKED AS 12TH (A) FLOOR

OWNER
M/S THREE C HOMES PVT. LTD.

SUBMISSION DRAWING

KEY PLAN

PROJECT
PROPOSED COMMERCIAL BUILDING AT PLOT NO. C-1 IN PLOT NO. TS-01, SECTOR 22-A, YAMUNA EXPRESSWAY, (U.P.) FOR M/S THREE C HOMES PVT. LTD.

DATE 23 - 12 - 2024	PROJECT INCH. SUBRATA SETH	CHECKED BY SUBRATA SETH
SCALE 1:100	DEALT BY RIDDHI TULSIAN	APPROVED BY VISHAL SHARMA

DRAWING TITLE
SITE PLAN

GROUND LEVEL PLAN

ARCHITECTS
Confluence
NEW DELHI, INDIA
F-1, FIRST FLOOR, MIRA CORPORATE SUITES,
ISHWAR NAGAR, NEW DELHI 110065
Ph: +91-11-26925684 ccs@inconfluence.com Member of IGBC
Pin: +91-11-40564768 www.inconfluence.com ISO - 9001 - 2000
architecture urban design hospitality interiors

DRAWING NO.
S-02

REVISION