24.0 M WIDE ROAD

100.780

2.0 M. HIGH BOUNDARY WALL

7.50M WIDE FIRE TENDER MOVEMENT

SIDE SET BACK 6.0 M. WIDE

EXIT

7.500

R.W.H.

6.000

7.500

4.500

A

CUTOUT

SOFT LANDSCAPE

LEVEL + 2400

LEVEL - 2100

2.4m WIDE PASSAGE

LVL+ 20250

LVL+ 20250

LVL+ 15900

LVL+ 23700

LVL+ 20250

LVL+ 23700

BASEMENT

BASEMENT

BASEMENT

22.740

SLOPE ROAD 7.5m WIDE

OPEN RAMP

RAMP UP SLOPE 1:10

OPEN PLAT FORM

HT PANEL ROOM

1C

G/G-01

G/G-02

G/G-03

G/G-04

2500 KVA, 33/0.433 KV, Transformer 01

2500 KVA, 33/0.433 KV, Transformer 02

2500 KVA, 33/0.433 KV, Transformer 03

2500 KVA, 33/0.433 KV, Transformer 04

9000

2700

750 KVA D.G. SET - 01

3100

2000 KVA D.G. SET - 01

2000 KVA D.G. SET - 02

2000 KVA D.G. SET - 03

2000 KVA D.G. SET - 04

ELECTRICAL DG SET

REAR SET BACK 6.0 M. WIDE

OPEN PLAT FORM

100.160

80M. WIDE ROAD

1.5 M. HIGH BOUNDARY WALL

ENTRY / EXIT

9.000

12.000

7.500M WIDE FIRE TENDER MOVEMENT

FRONT SET BACK 9.0 M. WIDE

B

A

7.500

24.800

LVL+ 89250

MUMTY

LVL+ 92700

MACH.ROOM TERRACE

MUMTY

RAMP DN SLOPE 1:10

GROUND COVERAGE REFUGE AREA

DROP-OFF

B

LEVEL + 600

SIDE SET BACK 6.0 M. WIDE

7.50M WIDE FIRE TENDER MOVEMENT

6.000

7.500

6.000

7.500

R.W.H.

2.0 M. HIGH BOUNDARY WALL

130.0 M WIDE ROAD

107.340

BASEMENT ENTRY

LEVEL ± 00

OTHER PROPERTY

PLOT NO = C-8

99.950

GUARD & METER ROOM AREA DETAIL

METER ROOM AREA =3.0X3.0X1NO.=9.0SQMT.

GUARD ROOM AREA =3.0X3.0X1NO.=9.0SQMT.

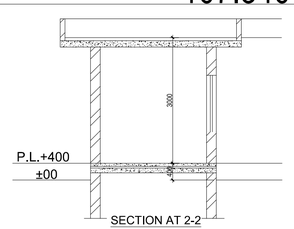

SECTION AT 2-2

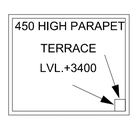

TERRACE PLAN

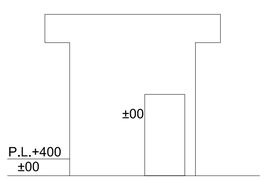

FRONT ELEVATION

OWNER'S SIGN.

ARCHITECTS SIGN

RAJIV GANDHI
ARCHITECT
LIC.NO.- CA/91/13852

STRUCTURAL CONSULTANT

PROJECT

PROPOSED PLAN FOR NIRALA GATEWAY
C-7,SECTOR - 12
GREATER NOIDA WEST
FOR M/S.PARTH BUILTECH PVT.LTD

DRAWING TITLE

WATER SUPPLY PLAN

Scale	1:200
Date	
SHEET. NO.	DRG. NO. 01
JOB. NO	

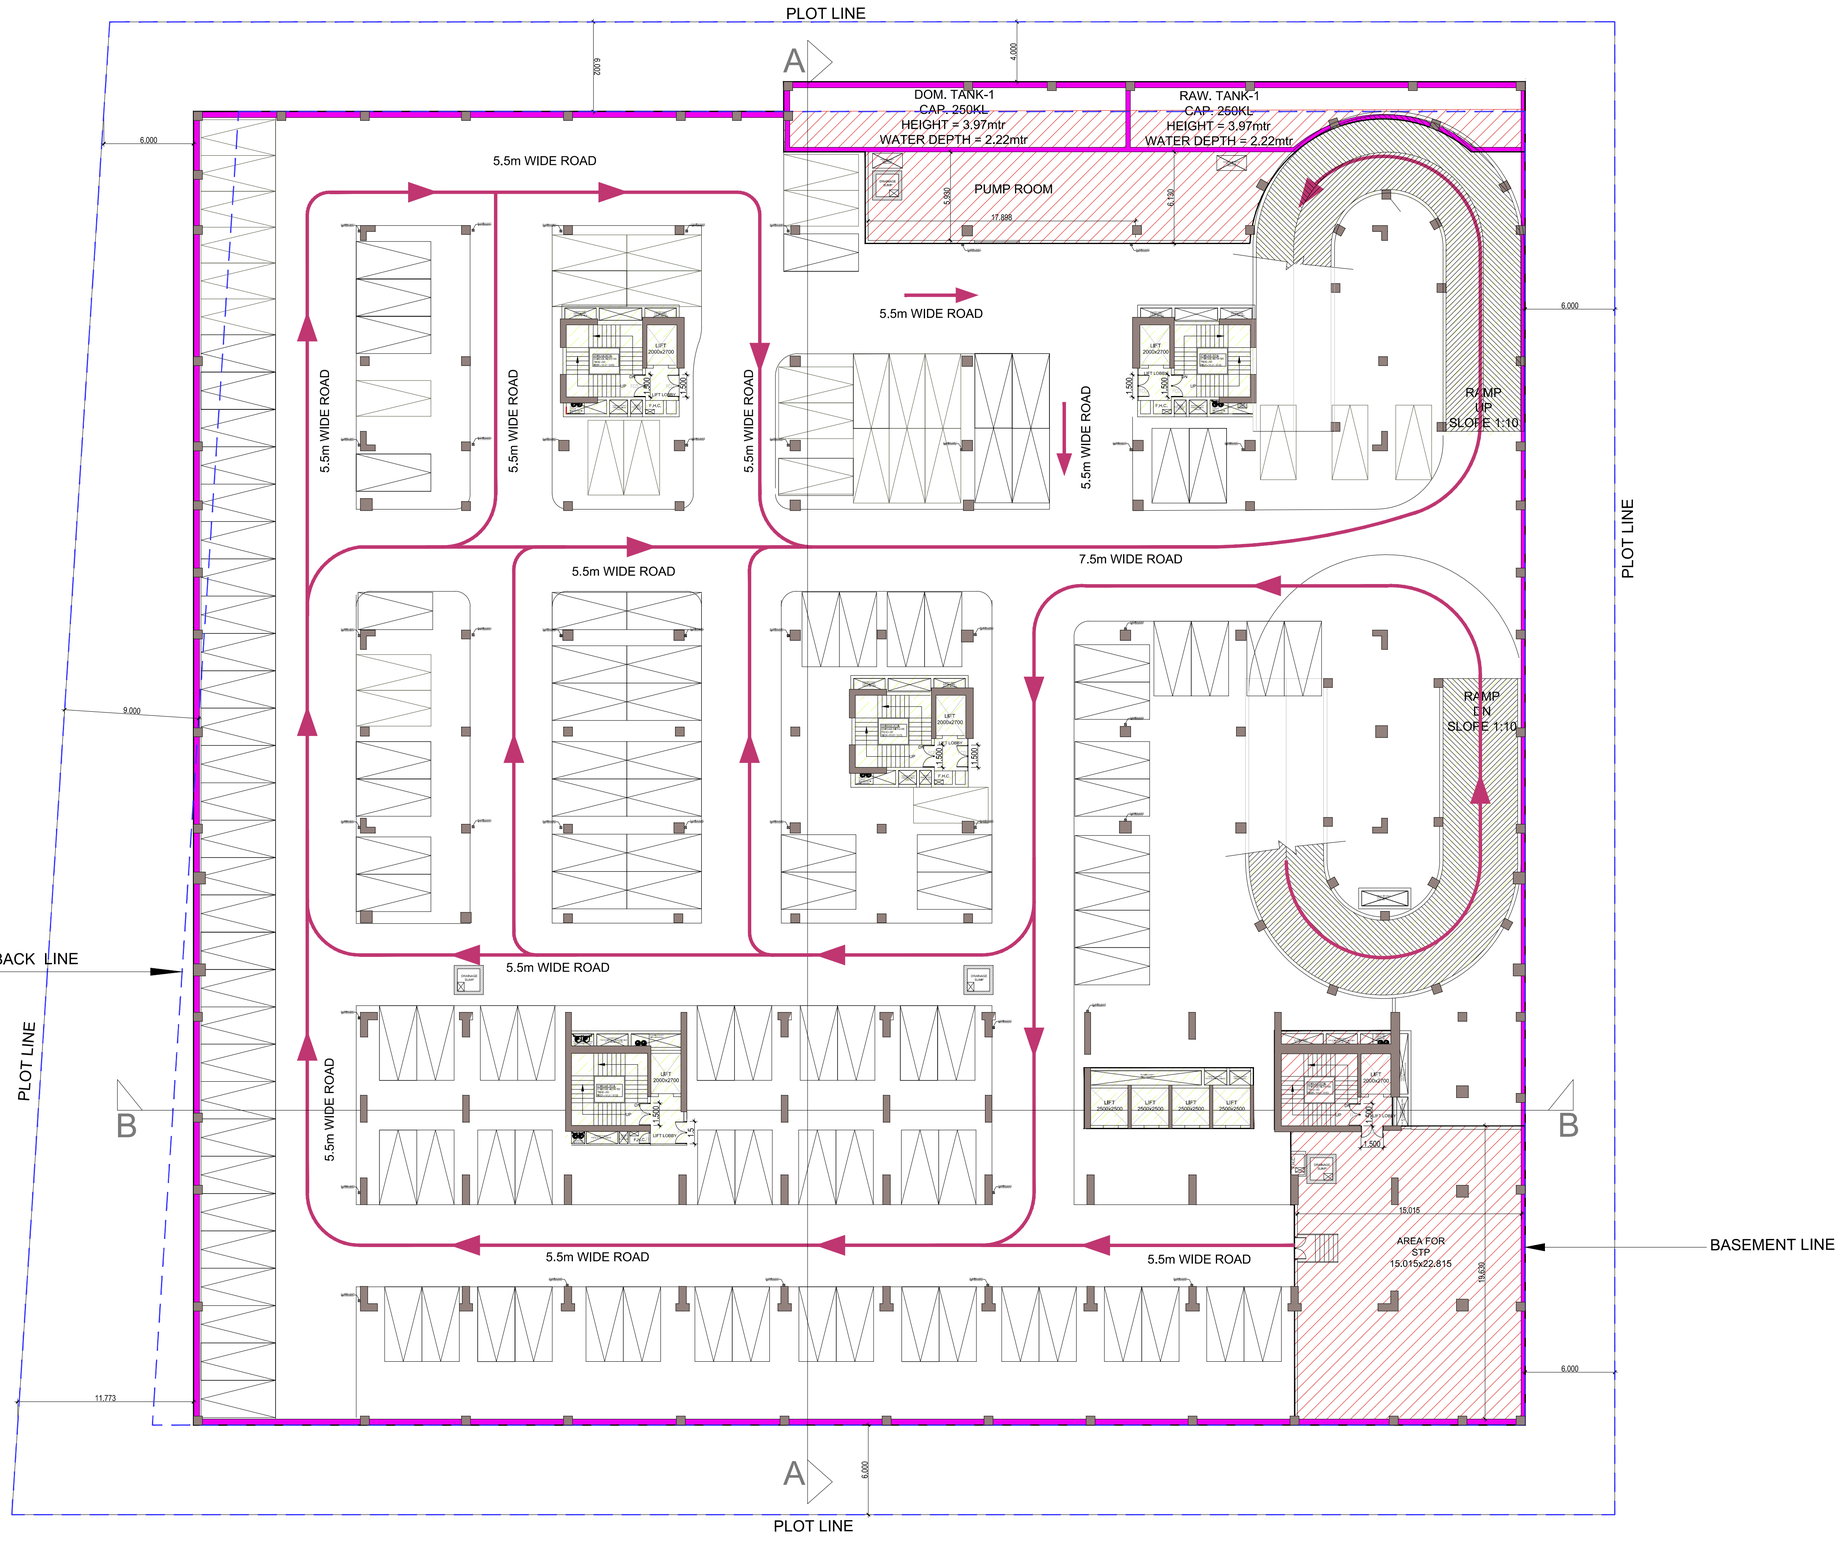

2ND. BASEMENT PLAN

SUBMISSION DRAWING

OWNER'S SIGN.

ARCHITECTS SIGN

RAJIV GANDHI
ARCHITECT
LIC.NO.- CA/91/13852

STRUCTURAL CONSULTANT

PROJECT

PROPOSED PLAN FOR NIRALA GATEWAY
C-7,SECTOR - 12
GREATER NOIDA WEST
FOR M/S.PARTH BUILTECH PVT.LTD

DRAWING TITLE

WATER SUPPLY PLAN

Scale	1:200
Date	
SHEET. NO.	DRG. NO. 23
JOB. NO	

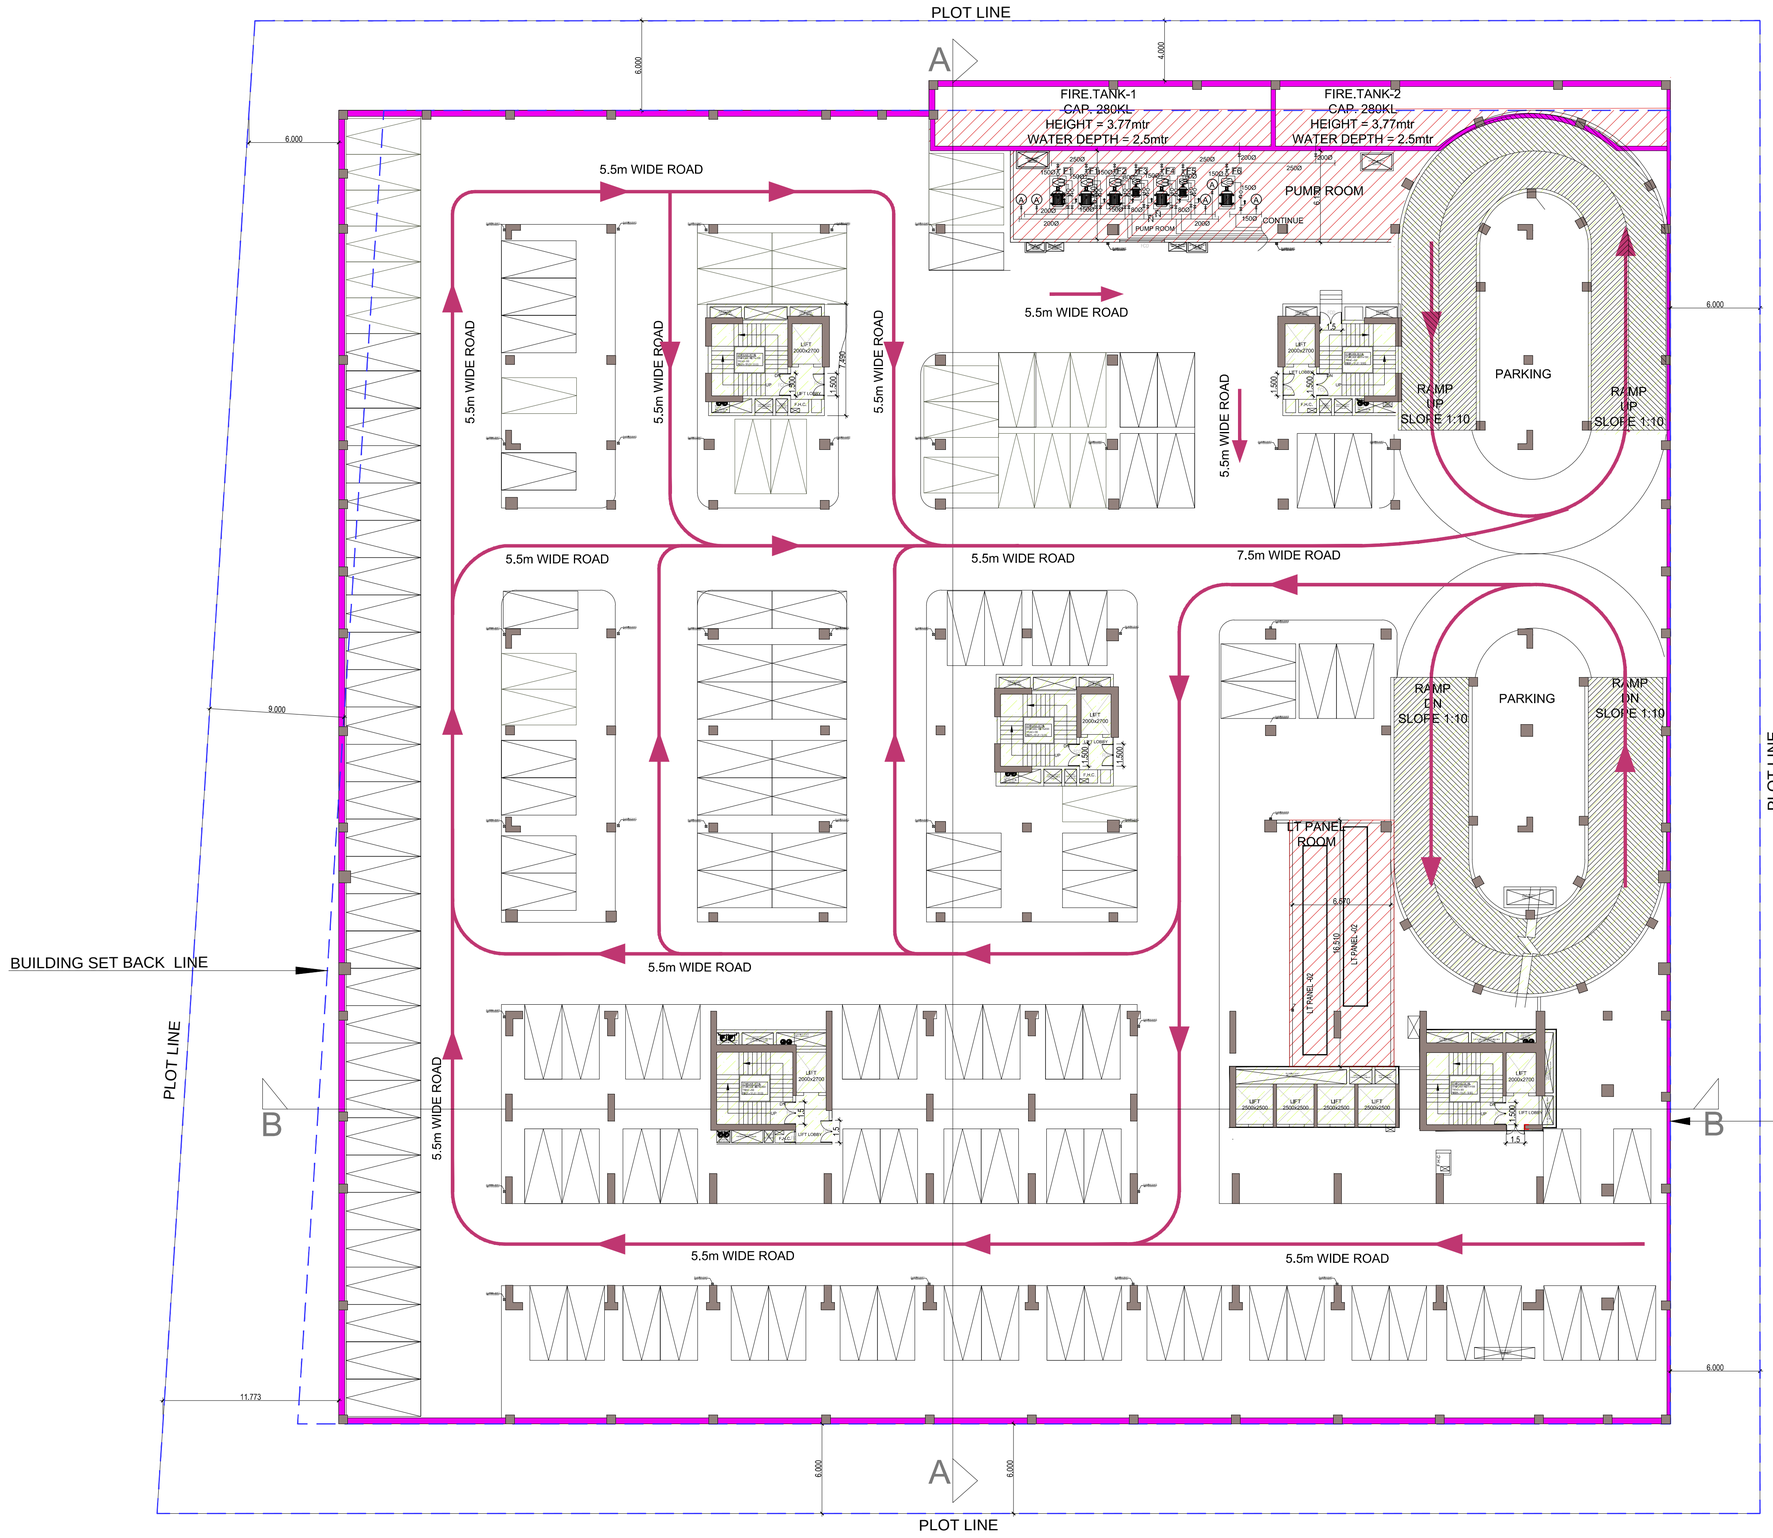

1ST. BASEMENT PLAN

SCHEDULE OF PUMPS AND EQUIPMENTS			
DES.NO.	DESCRIPTION	CAPIPCITY	NO .OF PUMP
F1	DIESEL ENGINE PUMP	2850 lpm@185MT head	2. NO.
F2	FIRE HYDRANT PUMP	2850 lpm@185MT head	1. NO.
F3	FIRE JOKEY PUMP	180 lpm@185MT head	1. NO.
F4	SPRINKLER PUMP	2850 lpm@185MT head	1. NO.
F5	SPRINKLER JOKEY PUMP	180 lpm@185MT head	1. NO.
F6	CURTAIN PUMP	2280 lpm@ 60MT head	1. NO.

SUBMISSION DRAWING

OWNER'S SIGN.

ARCHITECTS SIGN

RAJIV GANDHI
ARCHITECT
LIC.NO.- CA/91/13852

STRUCTURAL CONSULTANT

PROJECT

PROPOSED PLAN FOR NIRALA GATEWAY
C-7,SECTOR - 12
GREATER NOIDA WEST
FOR M/S.PARTH BUILTECH PVT.LTD

DRAWING TITLE

WATER SUPPLY PLAN

Scale	1:200
Date	
SHEET. NO.	DRG. NO. 21
JOB. NO	