[REVISED PLAN]

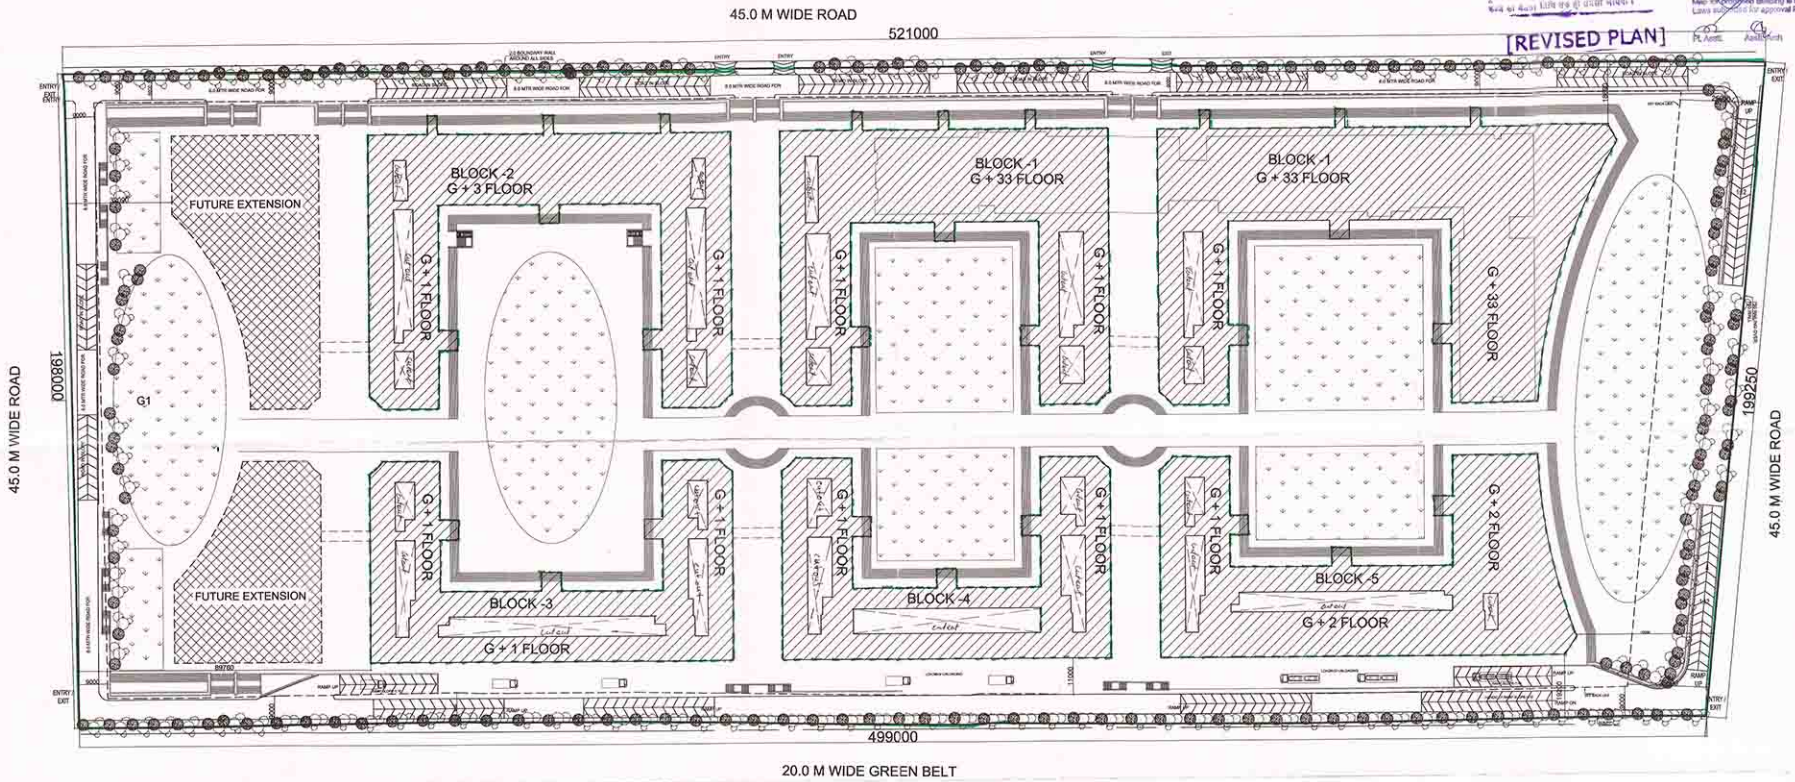

PROJECT	TITLE	ARCHITECT'S SIGN.	OWNER'S SIGN	DATE	JOB NO.	DRN. BY	CONSULTANT
PROPOSED INSTITUTIONAL BUILDING ON PLOT NO.-01 SEC-143 NOIDA FOR M/S ANAND INFOEDGE PVT.LTD.	SUBMISSION DRAWING	RAJIV GOEL CA/78/2361	For Anand Infoedge Pvt Ltd. Authorised Signatory	NOV - 14	1233	SANDEEP	R.N.Gupta & Associates Consulting Engineers, Architects & Valuers E-1, Sector-55, Noida Phones - (+120) 2582773 Fax - (+120) 4321556 email - info@mgcorp.com
	SITE PLAN			DR.NO. 01		CHKD. BY G.S.B.	