PRODUCED BY AN AUTODESK EDUCATIONAL PRODUCT

DRG.NO. 04

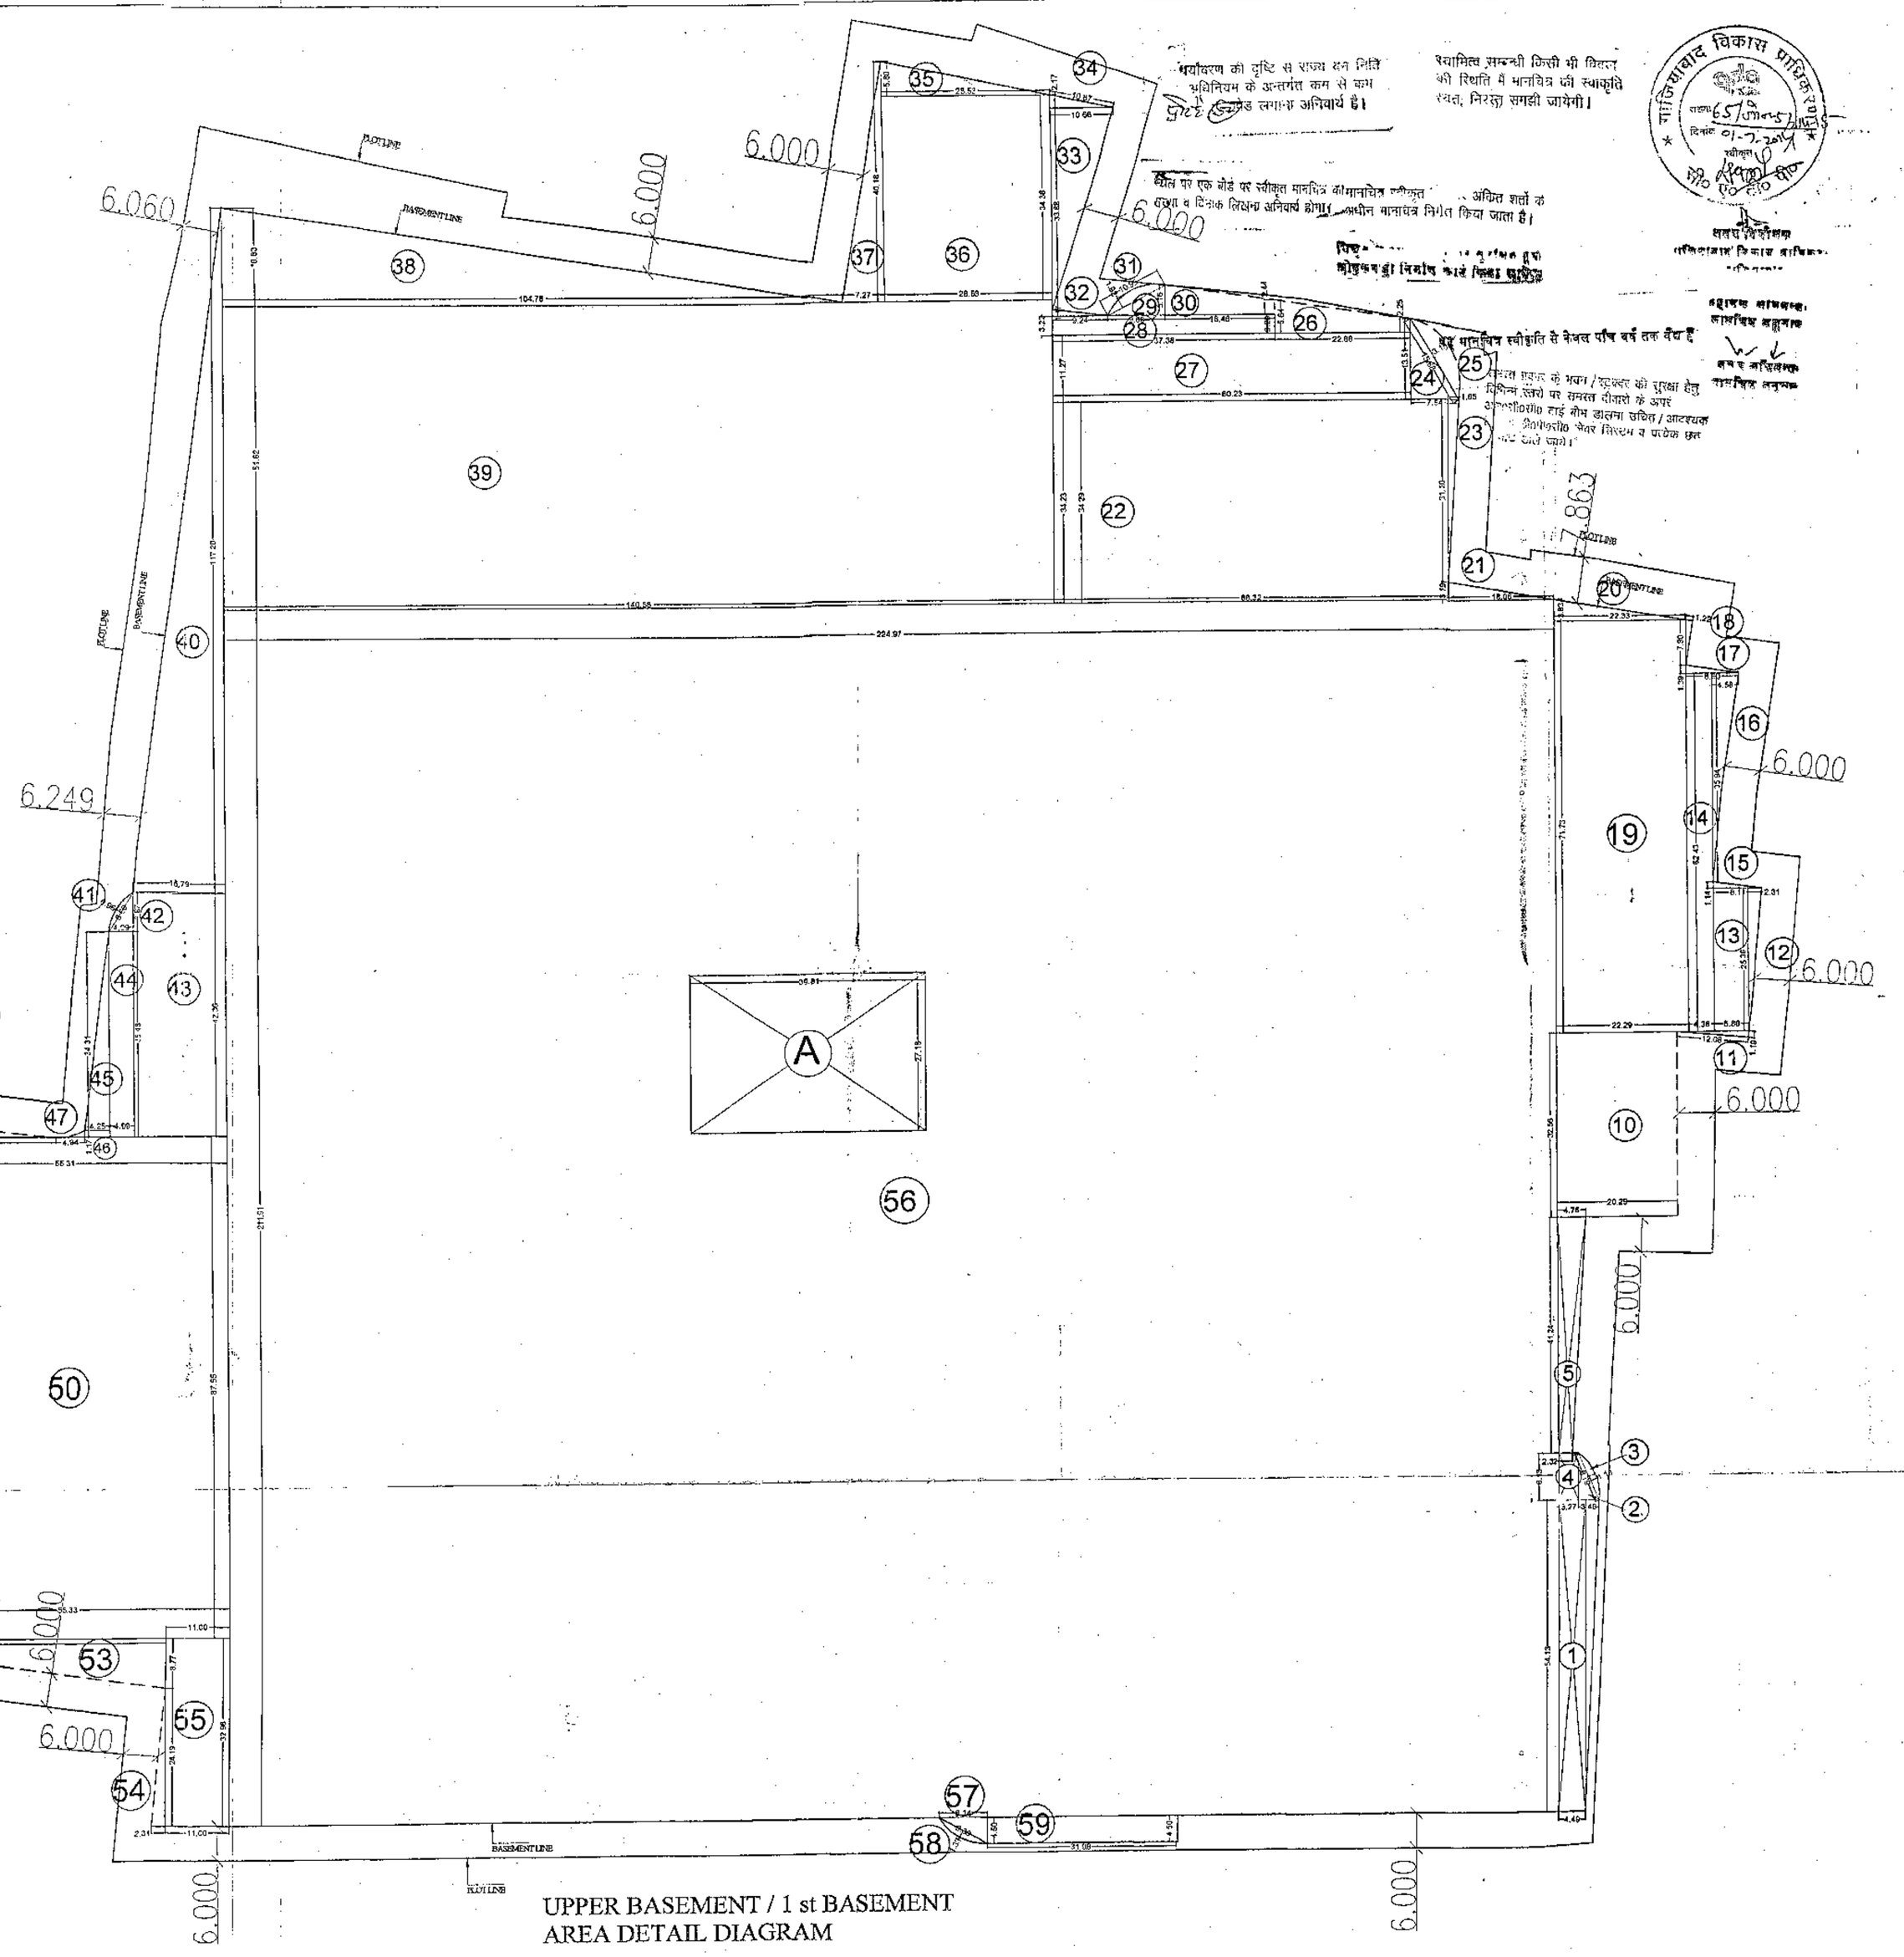

UPPER BASEMENT / 1 st BASEMENT
AREA DETAIL DIAGRAM

UPPER BASEMENT AREA DETAIL

S.NO.	NOS.	LENGTH (M)	WIDTH (M)	AREA IN SQMT.
1	1.0	4.49	54.13	243.04
2	0.50	3.48	8.13	12.11
3	0.67	8.79	1.18	6.95
4	1.00	3.27	8.13	26.59
5	0.50	7.07	41.24	145.78
10		20.29	32.56	660.64
11	0.5	12.08	1.19	7.19
12	0.5	25.36	2.13	27.01
13		5.80	25.36	147.09
14		4.35	62.43	271.57
15	0.5	8.11	1.14	4.62
16	0.5	4.58	35.94	82.30
17	0.5	8.90	1.39	6.19
18	0.5	1.22	7.90	4.82
19		22.29	71.73	1598.86
20	0.5	22.33	3.83	42.76
21	0.5	18.06	3.19	28.81
22		66.32	34.23	2270.13
23	0.5	1.85	31.10	28.77
24	0.5	7.94	13.51	53.63
25	0.67	15.68	3.18	33.41
26	0.5	7.89	22.86	90.18
27		60.23	11.27	678.79
28	1.00	37.38	3.20	119.62
29	0.5	9.68	5.16	24.97
30	0.5	7.60	18.46	70.15
31	0.67	10.95	1.92	14.02
32	0.5	9.24	1.17	5.41
33	0.5	10.66	33.88	180.58
34	0.5	10.66	2.17	11.57
35	0.5	28.53	5.80	82.74
36		28.53	34.38	980.86
37	0.5	7.27	40.18	146.05
38	0.5	104.78	16.83	881.72
39		140.58	51.62	7256.74
40	0.5	117.20	15.79	925.29
41	0.67	8.00	0.96	5.15
42	0.5	4.09	6.87	14.05
43		15.79	42.36	668.86
44		35.48	4.09	145.11
45	0.5	4.25	34.31	72.91
46		4.25	1.17	4.97
47	0.5	1.17	4.94	2.89
48	0.5	26.25	3.13	41.08
49	0.5	7.68	57.59	221.15
50		55.33	87.55	4844.14
51		14.65	29.96	438.91
52	0.5	2.35	29.96	35.20
53	0.5	61.39	8.77	269.20
54	0.5	2.31	24.19	27.94
55		11.00	32.96	362.56
56		224.97	211.61	47605.90
57	0.5	8.14	4.50	18.32
58	0.67	9.30	1.33	8.29
59		31.98	4.50	143.91
TOTAL AREA				72101.50
DEDUCTION AREA				
A	1.00	39.81	27.18	1082.04
TOTAL BASEMENT AREA		TOTAL AREA-DEDUCTION		71019.46

PROJECT :-
PROPOSED GROUP HOUSING ON PLOT NO -GH-02, NH-24, VILLAGE- SHAHPUR, BAMHETA, DISTT.- GHAZIABAD (U.P.)

BUILDERS & PROMOTER :-
SMV AGENCIES PVT. LTD.

DRAWING TITLE :-
UPPER BASEMENT / 1 st BASEMENT AREA DETAIL

ARCHITECTS :
GAURAV SINGLA
H/ 169 , SEC-63 , NOIDA (U.P.)
Ph : 0120-4777700, Mob : 9560090445 , 9997998445
architects & planners e-mail : gsingla@gmail.com

DRAWN BY :-	CHECKED BY :-	SCALE	DATED :-
	GAURAV	1:100	

V.D.SHARMA
M.E.(STRUCTURES)
OPTIMUM DESIGN PVT. LTD.
IZC/335, VASUNDHARA, GHAZIABAD

For SMV AGENCIES PVT. LTD.
Director

ARCHITECT'S SIGN.

DRG.NO. 04

PRODUCED BY AN AUTODESK EDUCATIONAL PRODUCT