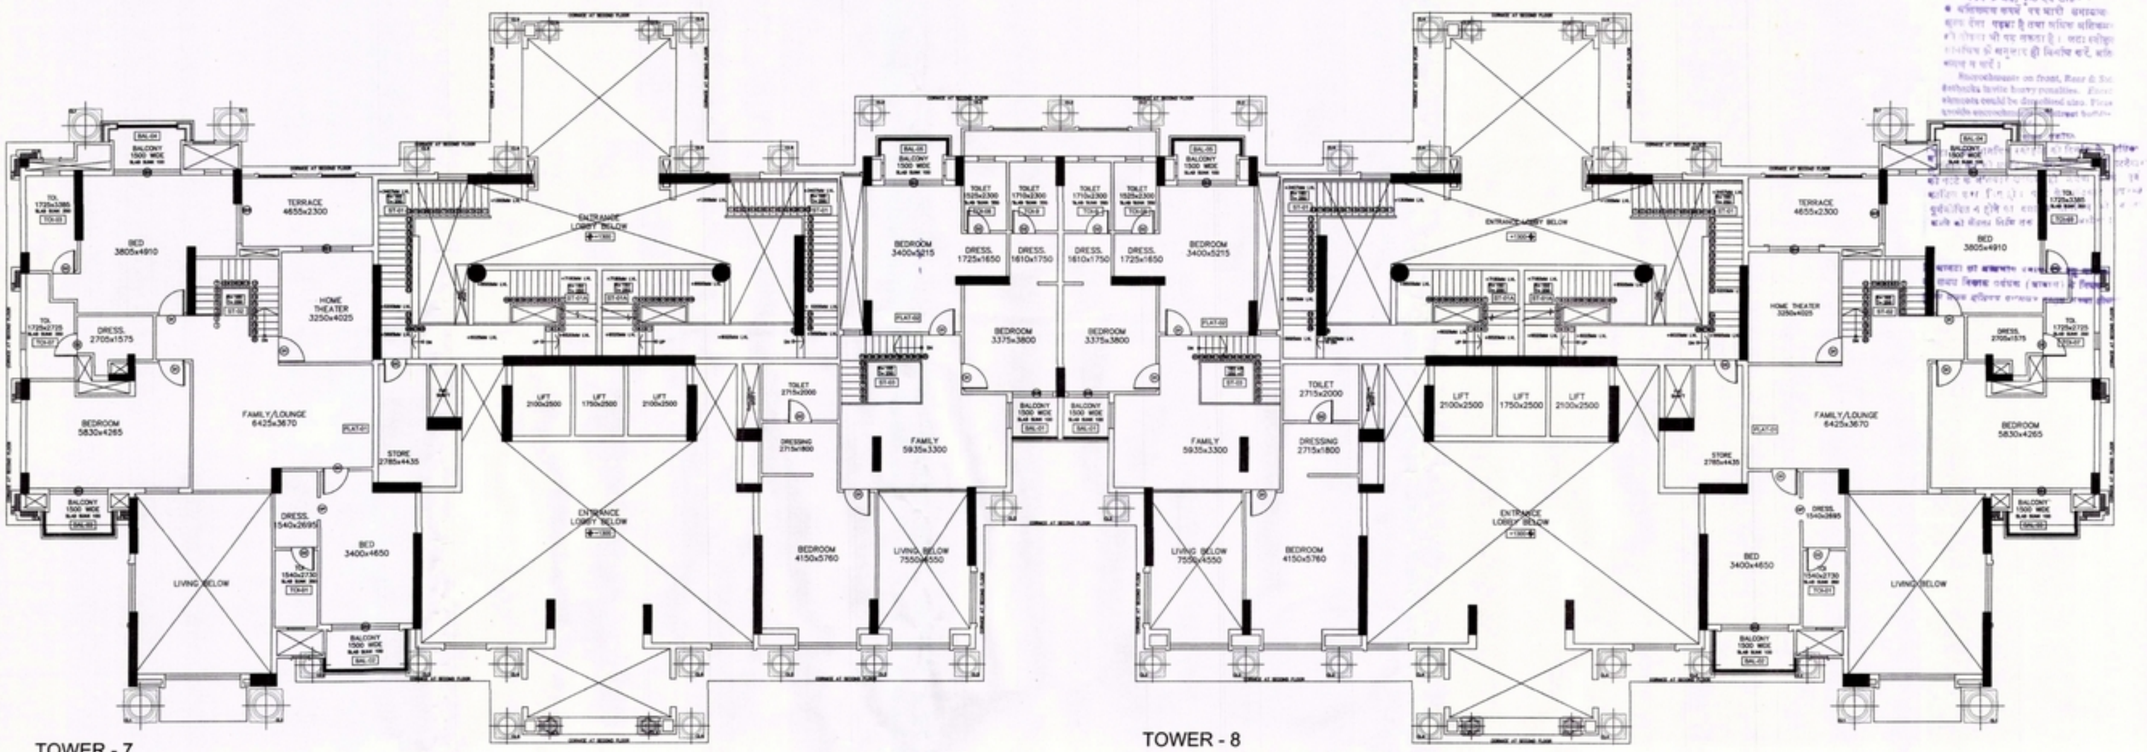

TOWER - 7
FIRST FLOOR PLAN

TOWER - 8
FIRST FLOOR PLAN

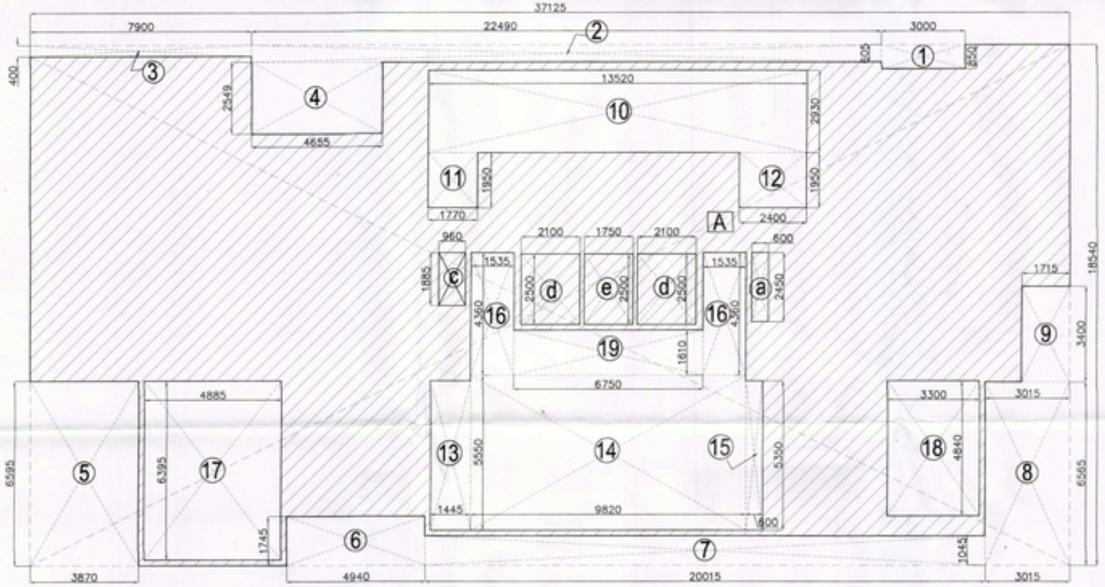

TOWER - 7 & 8
ENVELOPE OF FIRST FLOOR PLAN

DOOR SCHEDULE (1ST FLOOR)

SR. NO	TYPE	SIZE	DESCRIPTION	LINTEL HT. (IN MM)	QUANTITY	LOCATION
1	D	1200 X 2400	SINGLE SWING	2400	04	MAIN DOOR
2	D1	900 X 2400	SINGLE SWING	2400	14	BEDROOM DOOR
3	D2	800 X 2400	SINGLE SWING	2400	14	TOILET, SERVANT ROOM, STORE
4	SD	3000 X 2400	SLIDING DOOR	2400		LIVING, BEDROOM
5	SD1	2700 X 2400	SLIDING DOOR	2400		LIVING, BEDROOM
6	SD2	2400 X 2400	SLIDING DOOR	2400	04	BEDROOM
7	SD3	2100 X 2400	SLIDING DOOR	2400	08	BEDROOM, FAMILY ROOM
8	SD4	1800 X 2400	SLIDING DOOR	2400	02	BEDROOM, KITCHEN
9	SD5	1500 X 2400	SLIDING DOOR	2400	02	KITCHEN, BEDROOM
10	SD6	1300 X 2400	SLIDING DOOR	2400	02	BEDROOM
11	SD7	1200 X 2400	SLIDING DOOR	2400		KITCHEN
12	SD8	1050 X 2400	SLIDING DOOR	2400		KITCHEN
13	FD	1000 X 2400	SINGLE SWING-FIRE DOOR	2400		STAIRCASE
14	OP	900 X 2400	OPENING	2400	04	KITCHEN
15	FD1	900 X 2400	DOUBLE SWING-FIRE DOOR	2400		ELEC. DUCT, FIRE DUCT
16	FD2	300 X 2400	SINGLE SWING-FIRE DOOR	2400		A.C. DUCT

WINDOW SCHEDULE (1ST FLOOR)

SR. NO	TYPE	SIZE	DESCRIPTION	SILL LVL. (IN MM)	LINTEL HT. (IN MM)	QUANTITY	LOCATION
1	W1	2700 X 1800	SLIDING WINDOW	600	2400	02	DOUBLE HEIGHT LIVING
2	W2	2400 X 1800	SLIDING WINDOW	600	2400	------	------
3	W3	2100 X 1800	SLIDING WINDOW	600	2400	08	DOUBLE HEIGHT LIVING
4	W5	1800 X 1800	SLIDING WINDOW	600	2400	06	LIVING / ENTRANCE LOBBY
5	W5A	1800 X 2250	SLIDING WINDOW	600	2400		LIVING / ENTRANCE LOBBY
6	W6	1500 X 1800	SLIDING WINDOW	600	2850	04	BEDROOM / ENTRANCE LOBBY
7	W6A	1500 X 2250	SLIDING WINDOW	600	2850		BEDROOM / ENTRANCE LOBBY
8	W7	1200 X 1400	SLIDING WINDOW	600	2400	02	DINING
9	W8	900 X 1400	OPENABLE	1000	2400	02	STAIRCASE
10	W9	600 X 1200	OPENABLE	1200	2400	14	TOILET
11	W10.A	1200 X 1200	GRC JALI	1200	2400		TOILET DUCT / VOID
12	W10.B	600 X 1200	GRC JALI	1200	2400		TOILET DUCT
13	W10.C	1750 X 3000	GRC JALI	1200	3000	02	UTILITY
14	W10.D	2250 X 6400	GRC JALI	1200	6400		TOILET DUCT / VOID
15	W10.E	300 X 900	GRC JALI	1500	2400	04	A.C. DUCT
16	W10.F	600 X 4200	GRC JALI	1200	4200		TOILET DUCT
17	W10.G	1000 X 4800	GRC JALI	1400	4800		MUMTY
18	W10.H	375 X 375	GRC JALI	----	----		UTILITY
19	W10.I	1200 X 3000	GRC JALI	1200/600	3000	04	TOILET DUCT
20	W10.J	2250 X 7000	GRC JALI	1200	7000		TOILET DUCT
21	W10.K	600 X 900	GRC JALI	1500	7000	08	TOILET (GROUND & 1ST FLOOR)
22	W10.L	1500 D	GRC JALI	900	2400		VOID

FIRST FLOOR AREA DETAIL (TOWER -7)

LEGEND	BREADTH (B)		LENGTH (L)		NOS.		AREA IN SQM	SPACE USAGE
(A)	37.125	X	18.540	X	1	=	688.298	
				TOTAL		=	**688.298**	**---(I)**

DEDUCTIONS

LEGEND	BREADTH (B)		LENGTH (L)		NOS.		AREA IN SQM	SPACE USAGE
1	3.000	X	0.850	X	1	=	2.550	
2	22.490	X	0.605	X	1	=	13.606	
3	7.900	X	0.400	X	1	=	3.160	
4	4.655	X	2.549	X	1	=	11.866	
5	3.870	X	6.595	X	1	=	25.523	
6	4.940	X	1.745	X	1	=	8.620	
7	20.015	X	1.095	X	1	=	21.916	
8	3.015	X	6.565	X	1	=	19.793	
9	1.715	X	3.400	X	1	=	5.831	
10	13.520	X	2.930	X	1	=	39.614	OPEN AREA
11	1.770	X	1.950	X	1	=	3.452	
12	2.400	X	1.950	X	1	=	4.680	
13	1.445	X	5.350	X	1	=	7.731	
14	9.820	X	5.550	X	1	=	54.501	
15	0.600	X	5.350	X	1	=	3.210	
16	1.535	X	4.360	X	1	=	6.693	
17	4.885	X	6.395	X	1	=	31.240	
18	3.300	X	4.840	X	1	=	15.972	
19	6.750	X	1.610	X	1	=	10.868	
				TOTAL		=	**290.824**	**---(II)**
NETT ENVELOPE ON FLOOR (I - II)						=	**397.473**	**---(III)**

SERVICES AREA

LEGEND	BREADTH (B)		LENGTH (L)		NOS.		AREA IN SQM	SPACE USAGE
a	0.600	X	2.450	X	1	=	1.470	SER. SHAFT
c	0.960	X	1.885	X	1	=	1.810	F.H.C.
d	2.100	X	2.500	X	2	=	10.500	LIFT WELL
e	1.750	X	2.500	X	1	=	4.375	LIFT WELL
TOTAL SECVICE AREA						=	**18.155**	**---(IV)**
NET FAR. ON FLOOR			**(III) - (IV)**			=	**379.318**	**FAR**
TOWER (8) AREA IS SAME AS TOWER (7) AREA						=	**379.318**	**FAR**

PROJECT	TITLE	JOB.NO.	DATE	DRN. BY	ARCHITECT'S SIGN.	OWNER'S SIGN	CONSULTANT
PROPOSED GROUP HOUSING BUILDING ON PLOT NO.GH-01/C, SEC - 168 NOIDA FOR.- SUNWORLD RESIDENCY PVT LTD.	REV. SUBMISSION DRAWING	1281	25 - 05 - 15	SANDEEP	RAJIV GOEL CA/76/2361	For SUNWORLD RESIDENCY PVT. LTD. Authorised Signatory	R.N.Gupta & Associates Consulting Engineers, Architects & Valuers E - 1, Sector-55, Noida Phones - (+120) 4321556 email-info@rngcorp.com
	FIRST FLOOR PLAN & AREA ENVELOPE CALCULATION (TOWER - 7 & 8)	DR.NO. 12	NORTH	CHKD. BY G.S.B.			

12

2017/III-268/954

Map for proposed Building is as per Bye Laws submitted for approval Please.

Asstt. Arch. Asstt. Arch. Architect