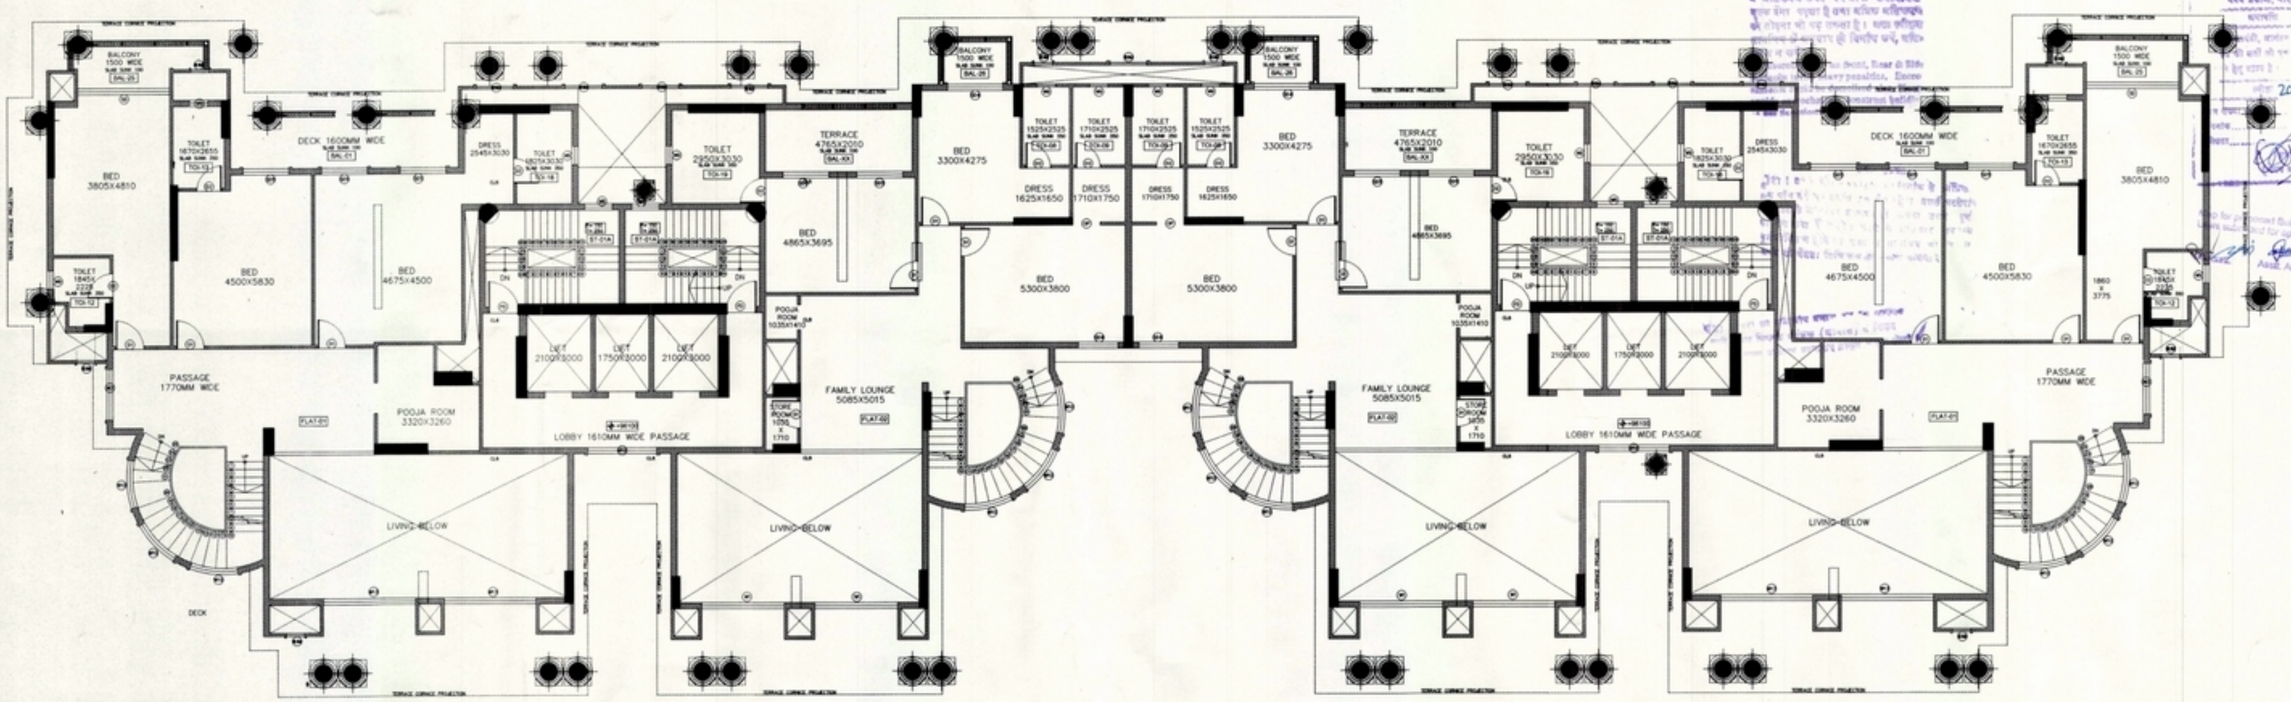

TOWER NO - 7
25 TH FLOOR PLAN (PENTHOUSE LEVEL - 2)

TOWER NO - 8
25 TH FLOOR PLAN (PENTHOUSE LEVEL - 2)

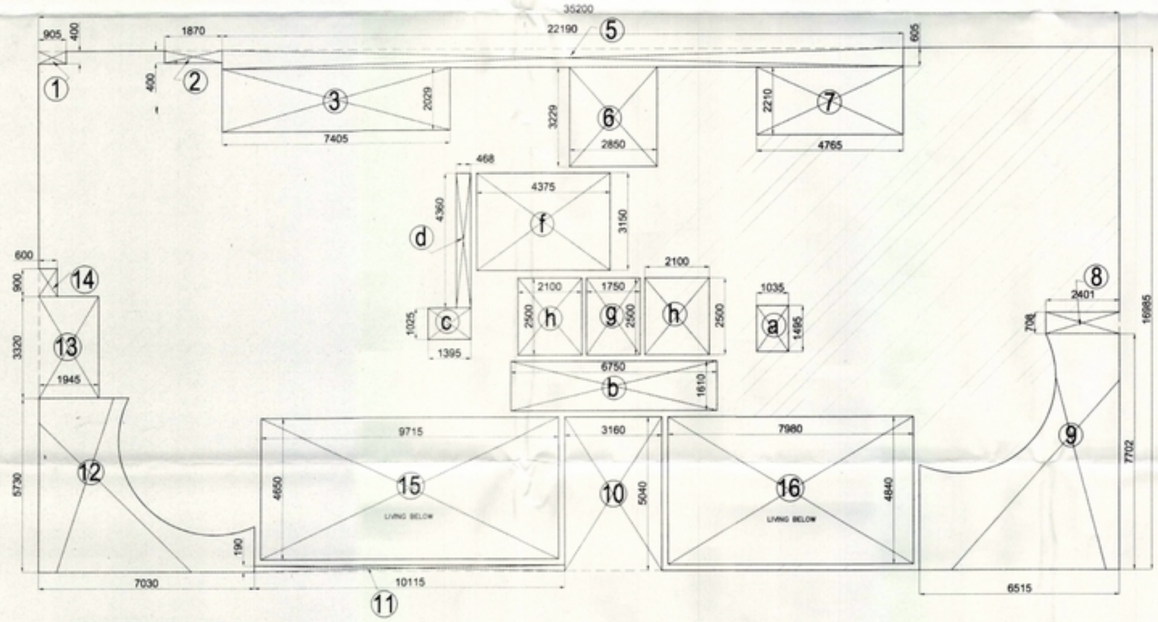

TOWER NO - 7 & 8
ENVELOPE OF 25TH FLOOR

DOOR SCHEDULE PENT HOUSE LEVEL-2

SR. NO	TYPE	SIZE	DESCRIPTION	LINTEL HT. (IN MM)	QUANTITY	LOCATION
1	D	1200 X	SINGLE SWING	2400		MAIN DOOR
2	D1	900 X 2400	SINGLE SWING	2400	12	BEDROOM DOOR
3	D2	800 X 2400	SINGLE SWING	2400	14	TOILET, SERVANT ROOM, STORE
4	SD	3000 X 2400	SLIDING DOOR	2400	02	LIVING, BEDROOM
5	SD1	2700 X 2400	SLIDING DOOR	2400		LIVING, BEDROOM
6	SD2	2400 X 2400	SLIDING DOOR	2400		BEDROOM
7	SD3	2100 X 2400	SLIDING DOOR	2400	02	BEDROOM, FAMILY ROOM
8	SD4	1800 X 2400	SLIDING DOOR	2400	04	BEDROOM, KITCHEN
9	SD5	1500 X 2400	SLIDING DOOR	2400	10	KITCHEN, BEDROOM
10	SD6	1400 X 2400	SLIDING DOOR	2400		BEDROOM
11	SD7	1200 X 2400	SLIDING DOOR	2400		KITCHEN
12	SD8	1050 X 2400	SLIDING DOOR	2400		KITCHEN
13	FD	1000 X 2400	SINGLE SWING-FIRE DOOR	2400	04	STAIRCASE
14	OP	900 X 2400	OPENING	2400	04	KITCHEN
15	FD1	900 X 2400	DOUBLE SWING-FIRE DOOR	2400	08	ELEC. DUCT, FIRE DUCT
16	FD2	450 X 2400	SINGLE SWING-FIRE DOOR	2400	08	A.C. DUCT
17	D3	1500 X 2400	DOUBLE SWING	2400	04	PENTHOUSE STAIRCASE DOOR

WINDOW SCHEDULE PENT HOUSE LEVEL-2

SR. NO	TYPE	SIZE	DESCRIPTION	SILL LVL. (IN MM)	LINTEL HT. (IN MM)	QUANTITY	LOCATION
1	W1	2700 X 1800	SLIDING WINDOW	600	2400	04	DOUBLE HEIGHT LIVING
2	W2	2400 X 1800	SLIDING WINDOW	600	2400		------
3	W3	2100 X 1800	SLIDING WINDOW	600	2400		DOUBLE HEIGHT LIVING
5	W5	1800 X 1800	SLIDING WINDOW	600	2400		LIVING / ENTRANCE LOBBY
6	W5A	1800 X 2300	SLIDING WINDOW	600	2400		LIVING / ENTRANCE LOBBY
7	W6	1500 X 1800	SLIDING WINDOW	600	2550		BEDROOM / ENTRANCE LOBBY
8	W6A	1500 X 2300	SLIDING WINDOW	600	2550		BEDROOM / ENTRANCE LOBBY
9	W7	1200 X 1400	SLIDING WINDOW	600	2400		DINING
10	W8	900 X 1400	OPENABLE	1000	2400	04	STAIRCASE
11	W9	600 X 1200	OPENABLE	1200	2400	12	TOILET
12	W10	1500 X 7000	FIXED GLAZING	200	7000	12	PENT HOUSE STAIRCASE
13	W11	1500 Ø	FIXED GLAZING	900	2400	08	TERRACE LVL STAIRCASE
14	W12	2300 x 1800	SLIDING WINDOW	600	2400	02	LIFT LOBBY
15	W13	3000 x 1800	SLIDING WINDOW	600	2400	04	LIFT LOBBY
16	G2.10.A	1200 X 1200	GRC JALI	600	2400	08	TOILET DUCT / VOID
17	G2.10.B	600 X 1200	GRC JALI	600	2400	08	TOILET DUCT
18	G2.10.C	1750 X 4500	GRC JALI	1200	4500		UTILITY
19	G2.10.D	2300 X 9400	GRC JALI	1200	9400		TOILET DUCT / VOID
20	G2.10.E	450 X 900	GRC JALI	1300	2400		A.C. DUCT
21	G2.10.F	800 X 4200	GRC JALI	1200	4200		TOILET DUCT
22	G2.10.G	1000 X 4800	GRC JALI	1400	4800		MUMTY
23	G2.10.H	375 X 375	GRC JALI	----	----		UTILITY
24	G2.10.I	1200 X 4500	GRC JALI	1200/900	4500		TOILET DUCT
25	G2.10.J	2300 X 7000	GRC JALI	1200	7000		TOILET DUCT
26	G2.10.K	600 X 900	GRC JALI	1500	7000		TOILET (GROUND & 1ST FLOOR)
27	G2.10.L	1500 Ø	GRC JALI	900	2400		VOID

25TH FLOOR AREA DETAIL (TOWER - 7)

LEGEND	BREADTH (B)		LENGTH (L)		NOS.		AREA IN SQM	SPACE USAGE
[A]	35.200	X	16.985	X	1	=	597.872	
				TOTAL		=	**597.872**	- - - (I)
DEDUCTIONS								
LEGEND	BREADTH (B)		LENGTH (L)		NOS.		AREA IN SQM	SPACE USAGE
1	0.905	X	0.400	X	1	=	0.362	OPEN AREA
2	1.870	X	0.400	X	1	=	0.748	
3	7.405	X	2.029	X	1	=	15.025	
5	22.190	X	0.605	X	1	=	13.425	
6	2.850	X	3.229	X	1	=	9.203	
7	4.765	X	2.210	X	1	=	10.531	
8	2.401	X	0.708	X	1	=	1.700	
9	p. line area =		32.390	X	1	=	32.390	
10	3.160	X	5.040	X	1	=	15.926	
11	10.115	X	0.190	X	1	=	1.922	
12	p. line area =		22.490	X	1	=	22.490	
13	1.945	X	3.320	X	1	=	6.457	
14	0.600	X	0.900	X	1	=	0.540	
15	9.715	X	4.650	X	1	=	45.175	
16	7.980	X	4.840	X	1	=	38.623	
				TOTAL		=	**214.517**	- - - (II)
NETT ENVELOPE ON FLOOR (I - II)						=	**383.355**	- - - (III)
SERVICES AREA								
LEGEND	BREADTH (B)		LENGTH (L)		NOS.		AREA IN SQM	SPACE USAGE
a	1.035	X	1.995	X	1	=	2.065	SER. SHAFT
b	6.750	X	1.610	X	1	=	10.868	LIFT LOBBY
c	1.395	X	1.025	X	1	=	1.430	SER. SHAFT
d	0.468	X	4.360	X	1	=	2.040	SER. SHAFT
f	4.375	X	3.150	X	2	=	27.563	FIRE STAIRCASE
TOTAL SECVICE AREA						=	**43.965**	- - - (IV)
NET FAR. ON FLOOR			(III) - (IV)			=	**339.390**	**FAR**
TOWER (8) AREA IS SAME AS TOWER (7) AREA						=	**339.390**	**FAR**

PROJECT	TITLE	JOB.NO.	DATE	DRN. BY	ARCHITECT'S SIGN.	OWNER'S SIGN	CONSULTANT
PROPOSED GROUP HOUSING BUILDING ON PLOT NO.GH-01/C, SEC - 168 NOIDA FOR.- SUNWORLD RESIDENCY PVT LTD.	REV. SUBMISSION DRAWING	1281	25 - 05 - 15	SANDEEP	RAJIV GOEL CA/76/2361	For SUNWORLD RESIDENCY PVT. LTD. Authorised Signatory	R.N.Gupta & Associates Consulting Engineers, Architects & Valuers E - 1, Sector-55, Noida Phones - (+120) 4321556 email-info@rngcorp.com
	25TH FLOOR PLAN & AREA ENVELOPE CALCULATION (TOWER - 7 & 8)	DR.NO. 25	NORTH	CHKD. BY G.S.B.			