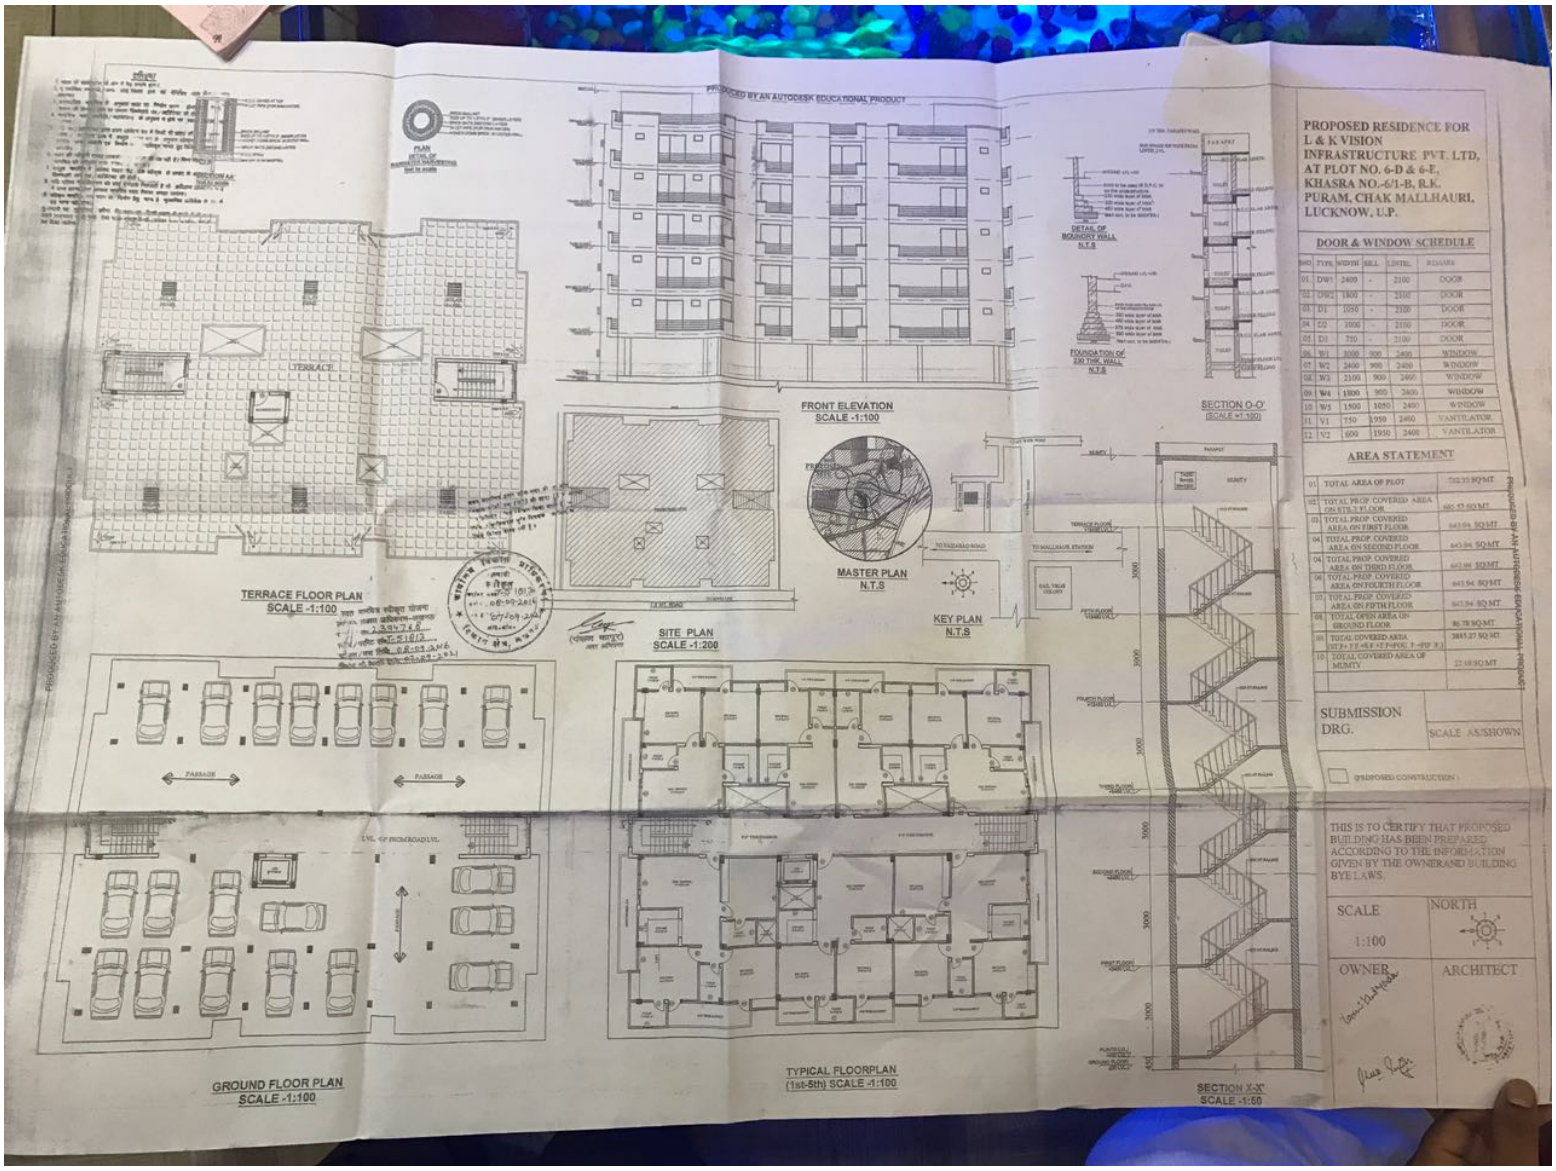
PROPOSED RESIDENCE FOR L & K VISION INFRASTRUCTURE PVT. LTD, AT PLOT NO. 6-D & 6-E, KHASRA NO.-6/1-B, R.K. PURAM, CHAK MALLHAURI, LUCKNOW, U.P.
DOOR & WINDOW SCHEDULE
AREA STATEMENT
TOTAL AREA OF PLOT 702.35 SQ.MT
TOTAL PROP. COVERED AREA ON 8TH & 9 FLOOR 665.57 SQ.MT
TOTAL PROP. COVERED AREA ON FIRST FLOOR 663.94 SQ.MT
TOTAL PROP. COVERED AREA ON SECOND FLOOR 663.94 SQ.MT
TOTAL PROP. COVERED AREA ON THIRD FLOOR 663.94 SQ.MT
TOTAL PROP. COVERED AREA ON FOURTH FLOOR 663.94 SQ.MT
TOTAL PROP. COVERED AREA ON FIFTH FLOOR 663.94 SQ.MT
TOTAL OPEN AREA ON GROUND FLOOR 86.78 SQ.MT
TOTAL COVERED AREA 3885.27 SQ.MT
TOTAL COVERED AREA OF MUMTY 32.68 SQ.MT
SUBMISSION DRG.
SCALE AS SHOWN
(PROPOSED CONSTRUCTION)
THIS IS TO CERTIFY THAT PROPOSED BUILDING HAS BEEN PREPARED ACCORDING TO THE INFORMATION GIVEN BY THE OWNER AND BUILDING BYE LAWS.
SCALE 1:100
NORTH
OWNER
ARCHITECT
FRONT ELEVATION SCALE -1:100
SECTION O-O' (SCALE =1:100)
DETAIL OF BOUNDRY WALL N.T.S
FOUNDATION OF 230 THK. WALL N.T.S
MASTER PLAN N.T.S
KEY PLAN N.T.S
SITE PLAN SCALE -1:200
TERRACE FLOOR PLAN SCALE -1:100
GROUND FLOOR PLAN SCALE -1:100
TYPICAL FLOORPLAN (1st-5th) SCALE -1:100
SECTION X-X' SCALE -1:50
PRODUCED BY AN AUTODESK EDUCATIONAL PRODUCT