13

Greater Noida Industrial Dev. Authority
APPROVED
BP 2555 Vide Letter No. 1131 Dated 30/3/2012
Valid up to Dated
D.G.M. (Plng. & Arch.)
Gen. Manager (Plng. & Arch.)
Asstt. Arch.
S.M. (Plng.)

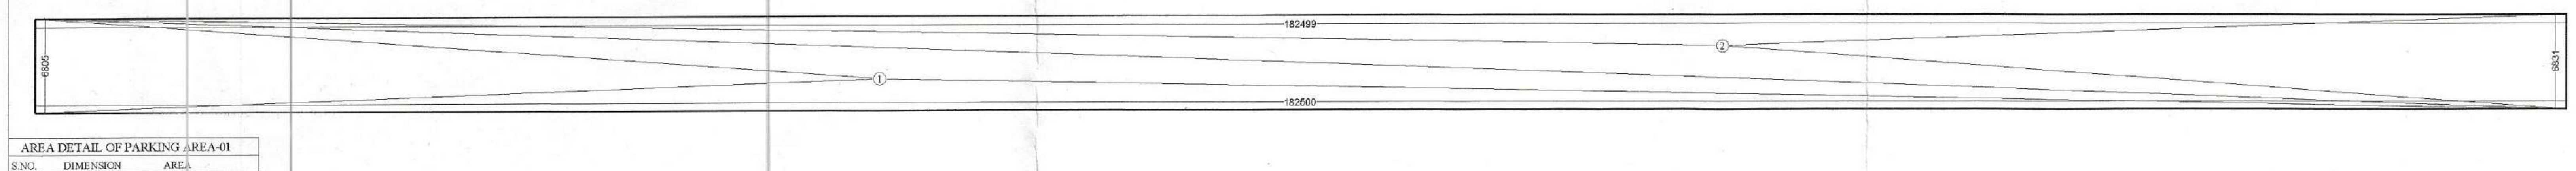

AREA DETAIL OF PARKING AREA-01		
S.NO.	DIMENSION	AREA
1.	0.5 X 6.805 X 182.500 =	620.956 SQ.M
2.	0.5 X 6.831 X 182.499 =	623.325 SQ.M
	TOTAL =	1244.281 SQ.M

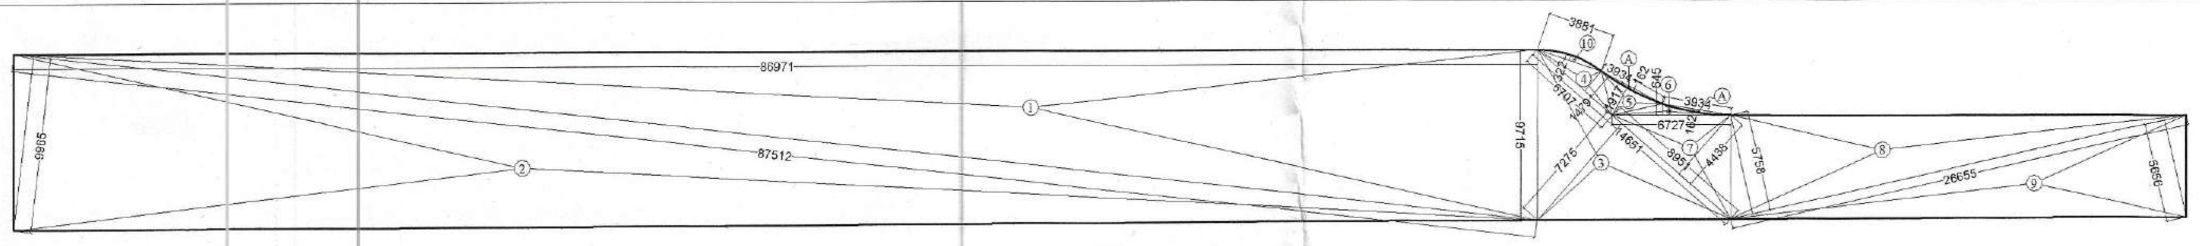

AREA DETAIL OF PARKING AREA-02		
S.NO.	DIMENSION	AREA
1.	0.5 X 86.971 X 9.715 =	422.462 SQ.M
2.	0.5 X 87.512 X 9.965 =	436.029 SQ.M
3.	0.5 X 14.658 X 7.275 =	53.318 SQ.M
4.	0.5 X 5.707 X 1.479 =	4.220 SQ.M
5.	0.5 X 3.934 X 1.917 =	3.771 SQ.M
6.	0.5 X 6.727 X 0.645 =	2.169 SQ.M
7.	0.5 X 8.951 X 4.438 =	19.862 SQ.M
8.	0.5 X 26.655 X 5.758 =	76.740 SQ.M
9.	0.5 X 26.655 X 5.656 =	75.380 SQ.M
10.	2 / 3 X 3.881 X 0.322 =	0.833 SQ.M
	TOTAL =	1094.784 SQ.M
DEDUCTIONS :-		
A.	2 / 3 X 3.934 X 0.162 X 2 =	0.850 SQ.M
	TOTAL =	1093.934 SQ.M

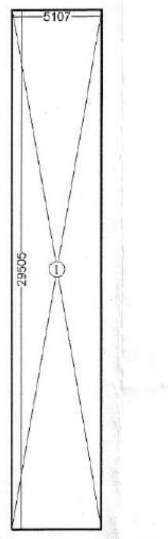

AREA DETAIL OF PARKING AREA-03		
S.NO.	DIMENSION	AREA
1.	5.107 X 29.505 =	150.682 SQ.M
	TOTAL =	150.682 SQ.M

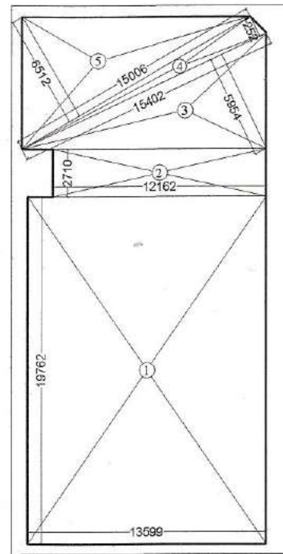

AREA DETAIL OF PARKING AREA-04		
S.NO.	DIMENSION	AREA
1.	13.599 X 19.762 =	268.743 SQ.M
2.	12.162 X 2.710 =	32.959 SQ.M
3.	0.5 X 15.402 X 5.954 =	45.852 SQ.M
4.	0.5 X 15.402 X 1.252 =	9.642 SQ.M
5.	0.5 X 15.006 X 6.512 =	48.860 SQ.M
	TOTAL =	406.056 SQ.M

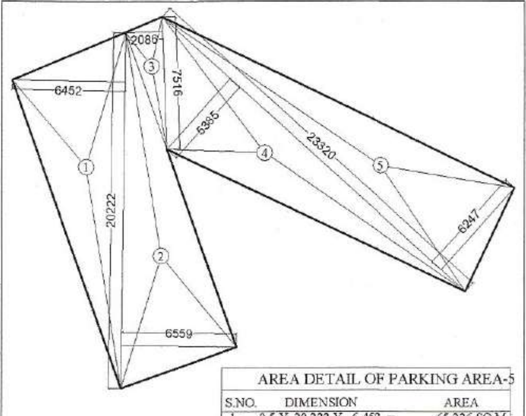

AREA DETAIL OF PARKING AREA-5		
S.NO.	DIMENSION	AREA
1.	0.5 X 20.222 X 6.452 =	65.236 SQ.M
2.	0.5 X 20.222 X 6.559 =	66.318 SQ.M
3.	0.5 X 7.516 X 2.086 =	7.839 SQ.M
4.	0.5 X 23.320 X 5.385 =	62.789 SQ.M
5.	0.5 X 23.320 X 6.247 =	72.840 SQ.M
	TOTAL =	275.022 SQ.M

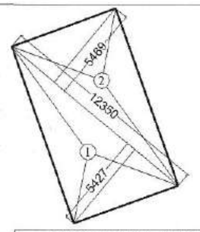

AREA DETAIL OF PARKING AREA-06		
S.NO.	DIMENSION	AREA
1.	0.5 X 12.350 X 5.427 =	33.512 SQ.M
2.	0.5 X 12.350 X 5.469 =	33.771 SQ.M
	TOTAL =	67.283 SQ.M

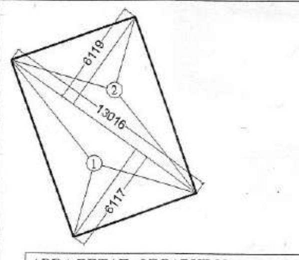

AREA DETAIL OF PARKING AREA-07		
S.NO.	DIMENSION	AREA
1.	0.5 X 13.016 X 6.117 =	39.809 SQ.M
2.	0.5 X 13.016 X 6.119 =	39.822 SQ.M
	TOTAL =	79.631 SQ.M

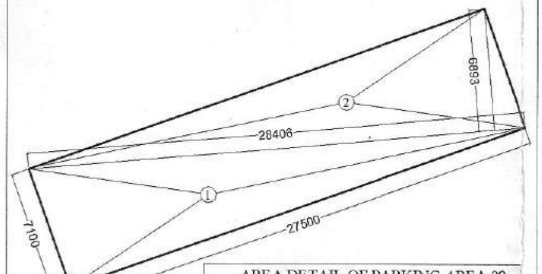

AREA DETAIL OF PARKING AREA-09		
S.NO.	DIMENSION	AREA
1.	0.5 X 7.100 X 27.500 =	97.625 SQ.M
2.	0.5 X 28.406 X 6.893 =	97.901 SQ.M
	TOTAL =	195.526 SQ.M

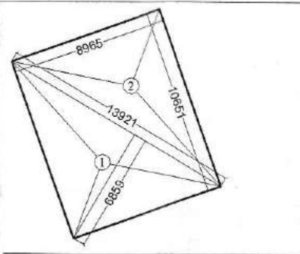

AREA DETAIL OF PARKING AREA-08		
S.NO.	DIMENSION	AREA
1.	0.5 X 13.921 X 6.859 =	47.742 SQ.M
2.	0.5 X 10.651 X 8.965 =	47.743 SQ.M
	TOTAL =	95.485 SQ.M

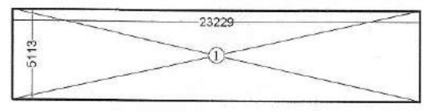

AREA DETAIL OF PARKING AREA-10		
S.NO.	DIMENSION	AREA
1.	23.229 X 5.113 =	118.770 SQ.M
	TOTAL =	118.770 SQ.M

Greater Noida Industrial Dev. Authority
REVISED SANCTION
BP 2555 Being Issued From Dated 21/8/2017
Valid up to Dated
D.G.M. (Planning)
Gen. Manager (Plng. & Arch.)
Asstt. Arch.
S.M. (Plng.)

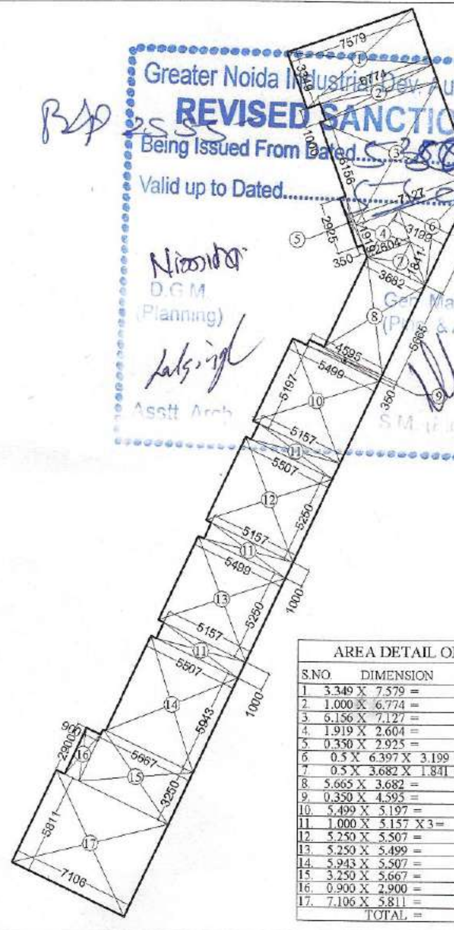

AREA DETAIL OF PARKING AREA-11		
S.NO.	DIMENSION	AREA
1.	3.349 X 7.579 =	25.382 SQ.M
2.	1.000 X 6.774 =	6.774 SQ.M
3.	6.156 X 7.127 =	43.874 SQ.M
4.	1.919 X 2.604 =	4.997 SQ.M
5.	0.350 X 2.925 =	1.024 SQ.M
6.	0.5 X 6.397 X 3.199 =	10.232 SQ.M
7.	0.5 X 3.682 X 1.841 =	3.389 SQ.M
8.	5.665 X 3.682 =	20.859 SQ.M
9.	0.350 X 4.595 =	1.608 SQ.M
10.	5.499 X 5.197 =	28.578 SQ.M
11.	1.000 X 5.157 X 3 =	15.471 SQ.M
12.	5.250 X 5.507 =	28.912 SQ.M
13.	5.250 X 5.499 =	28.870 SQ.M
14.	5.943 X 5.507 =	32.728 SQ.M
15.	3.250 X 5.667 =	18.418 SQ.M
16.	0.900 X 2.900 =	2.610 SQ.M
17.	7.106 X 5.811 =	41.293 SQ.M
	TOTAL =	315.019 SQ.M

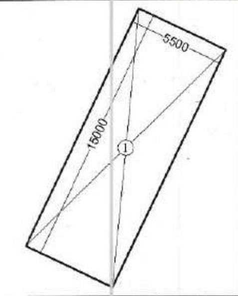

AREA DETAIL OF PARKING AREA-12		
S.NO.	DIMENSION	AREA
1.	5.500 X 15.000 =	82.500 SQ.M
	TOTAL =	82.500 SQ.M

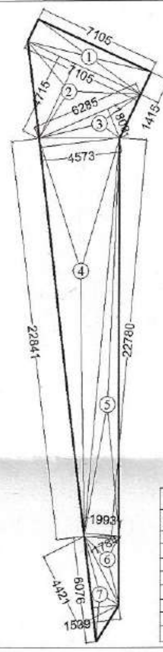

AREA DETAIL OF PARKING AREA-13		
S.NO.	DIMENSION	AREA
1.	7.105 X 1.415 =	10.054 SQ.M
2.	0.5 X 7.105 X 4.715 =	16.750 SQ.M
3.	0.5 X 6.285 X 1.808 =	5.682 SQ.M
4.	0.5 X 22.841 X 4.573 =	52.226 SQ.M
5.	0.5 X 22.780 X 1.993 =	22.700 SQ.M
6.	0.5 X 4.421 X 1.784 =	3.944 SQ.M
7.	0.5 X 6.076 X 1.539 =	4.675 SQ.M
	TOTAL =	116.031 SQ.M

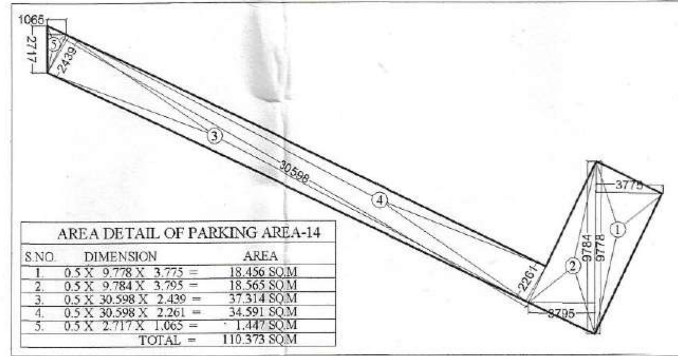

AREA DETAIL OF PARKING AREA-14		
S.NO.	DIMENSION	AREA
1.	0.5 X 9.778 X 3.775 =	18.456 SQ.M
2.	0.5 X 9.784 X 3.795 =	18.565 SQ.M
3.	0.5 X 30.598 X 2.439 =	37.314 SQ.M
4.	0.5 X 30.598 X 2.261 =	34.591 SQ.M
5.	0.5 X 2.717 X 1.065 =	1.447 SQ.M
	TOTAL =	110.373 SQ.M

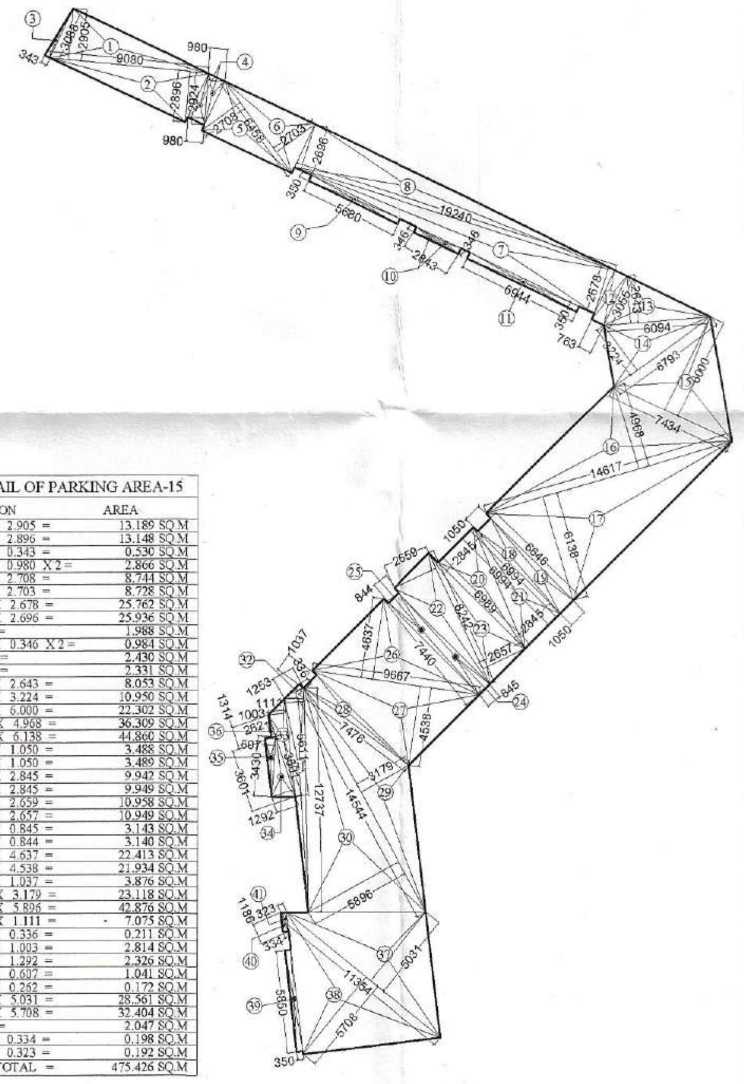

AREA DETAIL OF PARKING AREA-15		
S.NO.	DIMENSION	AREA
1.	0.5 X 9.080 X 2.905 =	13.189 SQ.M
2.	0.5 X 9.080 X 2.896 =	13.148 SQ.M
3.	0.5 X 3.088 X 0.343 =	0.530 SQ.M
4.	0.5 X 2.924 X 0.980 X 2 =	2.866 SQ.M
5.	0.5 X 6.458 X 2.708 =	8.744 SQ.M
6.	0.5 X 6.458 X 2.703 =	8.728 SQ.M
7.	0.5 X 19.240 X 2.678 =	25.762 SQ.M
8.	0.5 X 19.240 X 2.696 =	25.936 SQ.M
9.	5.680 X 0.350 =	1.988 SQ.M
10.	0.5 X 2.843 X 0.346 X 2 =	0.984 SQ.M
11.	6.944 X 0.350 =	2.430 SQ.M
12.	3.055 X 0.763 =	2.331 SQ.M
13.	0.5 X 6.094 X 2.643 =	8.053 SQ.M
14.	0.5 X 6.793 X 3.224 =	10.950 SQ.M
15.	0.5 X 7.434 X 6.000 =	22.302 SQ.M
16.	0.5 X 14.617 X 4.968 =	36.309 SQ.M
17.	0.5 X 14.617 X 6.138 =	44.860 SQ.M
18.	0.5 X 6.644 X 1.050 =	3.488 SQ.M
19.	0.5 X 6.646 X 1.050 =	3.489 SQ.M
20.	0.5 X 6.989 X 2.845 =	9.942 SQ.M
21.	0.5 X 6.994 X 2.845 =	9.949 SQ.M
22.	0.5 X 8.242 X 2.659 =	10.958 SQ.M
23.	0.5 X 8.242 X 2.657 =	10.949 SQ.M
24.	0.5 X 7.440 X 0.845 =	3.143 SQ.M
25.	0.5 X 7.440 X 0.844 =	3.140 SQ.M
26.	0.5 X 9.667 X 4.637 =	22.413 SQ.M
27.	0.5 X 9.667 X 4.538 =	21.934 SQ.M
28.	0.5 X 7.476 X 1.037 =	3.876 SQ.M
29.	0.5 X 14.544 X 3.179 =	23.118 SQ.M
30.	0.5 X 14.544 X 5.896 =	42.876 SQ.M
31.	0.5 X 12.737 X 1.111 =	7.075 SQ.M
32.	0.5 X 1.253 X 0.336 =	0.211 SQ.M
33.	0.5 X 5.611 X 1.003 =	2.814 SQ.M
34.	0.5 X 3.601 X 1.292 =	2.326 SQ.M
35.	0.5 X 3.430 X 0.607 =	1.041 SQ.M
36.	0.5 X 1.314 X 0.262 =	0.172 SQ.M
37.	0.5 X 11.354 X 5.031 =	28.561 SQ.M
38.	0.5 X 11.354 X 5.708 =	32.404 SQ.M
39.	0.350 X 5.850 =	2.047 SQ.M
40.	0.5 X 1.186 X 0.334 =	0.198 SQ.M
41.	0.5 X 1.186 X 0.323 =	0.192 SQ.M
	TOTAL =	475.426 SQ.M

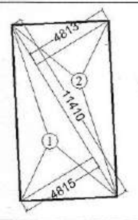

AREA DETAIL OF PARKING AREA-16		
S.NO.	DIMENSION	AREA
1.	0.5 X 11.410 X 4.815 =	27.470 SQ.M
2.	0.5 X 11.410 X 4.813 =	27.458 SQ.M
	TOTAL =	54.928 SQ.M

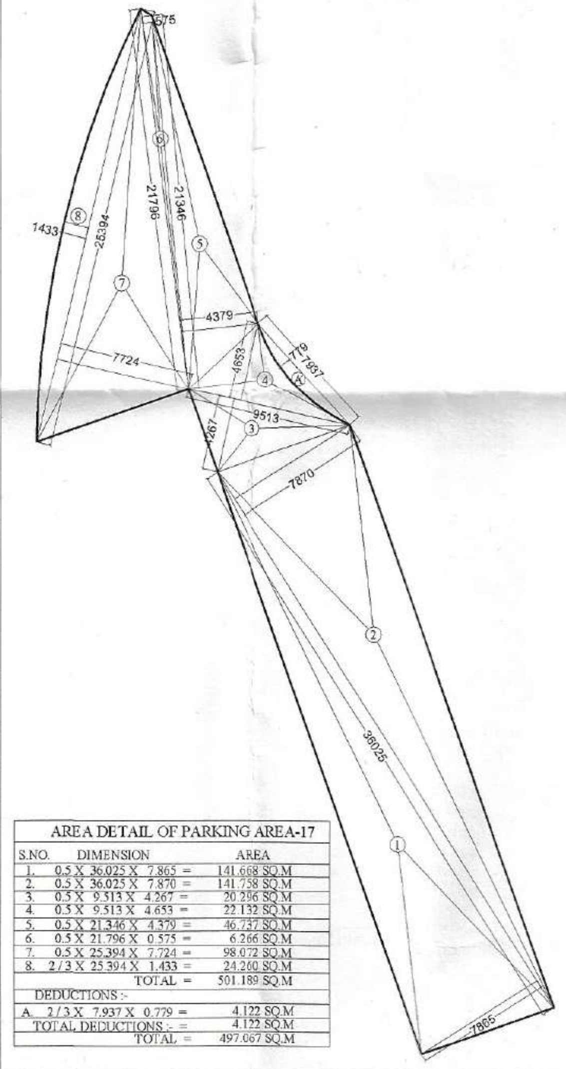

AREA DETAIL OF PARKING AREA-17		
S.NO.	DIMENSION	AREA
1.	0.5 X 36.025 X 7.865 =	141.668 SQ.M
2.	0.5 X 36.025 X 7.870 =	141.758 SQ.M
3.	0.5 X 9.513 X 4.267 =	20.296 SQ.M
4.	0.5 X 9.513 X 4.653 =	22.132 SQ.M
5.	0.5 X 21.346 X 4.379 =	46.737 SQ.M
6.	0.5 X 21.796 X 0.575 =	6.266 SQ.M
7.	0.5 X 25.394 X 7.724 =	98.072 SQ.M
8.	2 / 3 X 25.394 X 1.433 =	24.260 SQ.M
	TOTAL =	501.189 SQ.M
DEDUCTIONS :-		
A.	2 / 3 X 7.937 X 0.779 =	4.122 SQ.M
	TOTAL DEDUCTIONS :- =	4.122 SQ.M
	TOTAL =	497.067 SQ.M

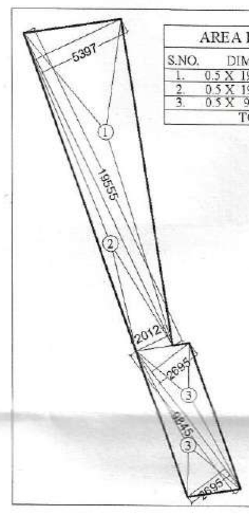

AREA DETAIL OF PARKING AREA-18		
S.NO.	DIMENSION	AREA
1.	0.5 X 19.555 X 5.397 =	52.769 SQ.M
2.	0.5 X 19.555 X 2.012 =	19.672 SQ.M
3.	0.5 X 9.845 X 2.695 X 2 =	26.532 SQ.M
	TOTAL =	98.973 SQ.M

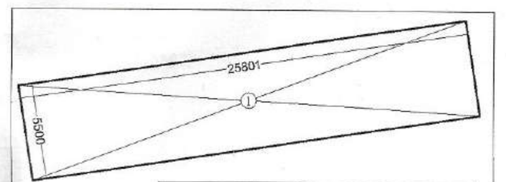

AREA DETAIL OF PARKING AREA-19		
S.NO.	DIMENSION	AREA
1.	5.500 X 25.801 =	141.906 SQ.M
	TOTAL =	141.906 SQ.M

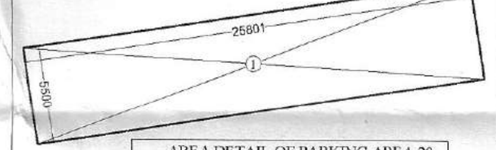

AREA DETAIL OF PARKING AREA-20		
S.NO.	DIMENSION	AREA
1.	5.500 X 25.801 =	141.906 SQ.M
	TOTAL =	141.906 SQ.M

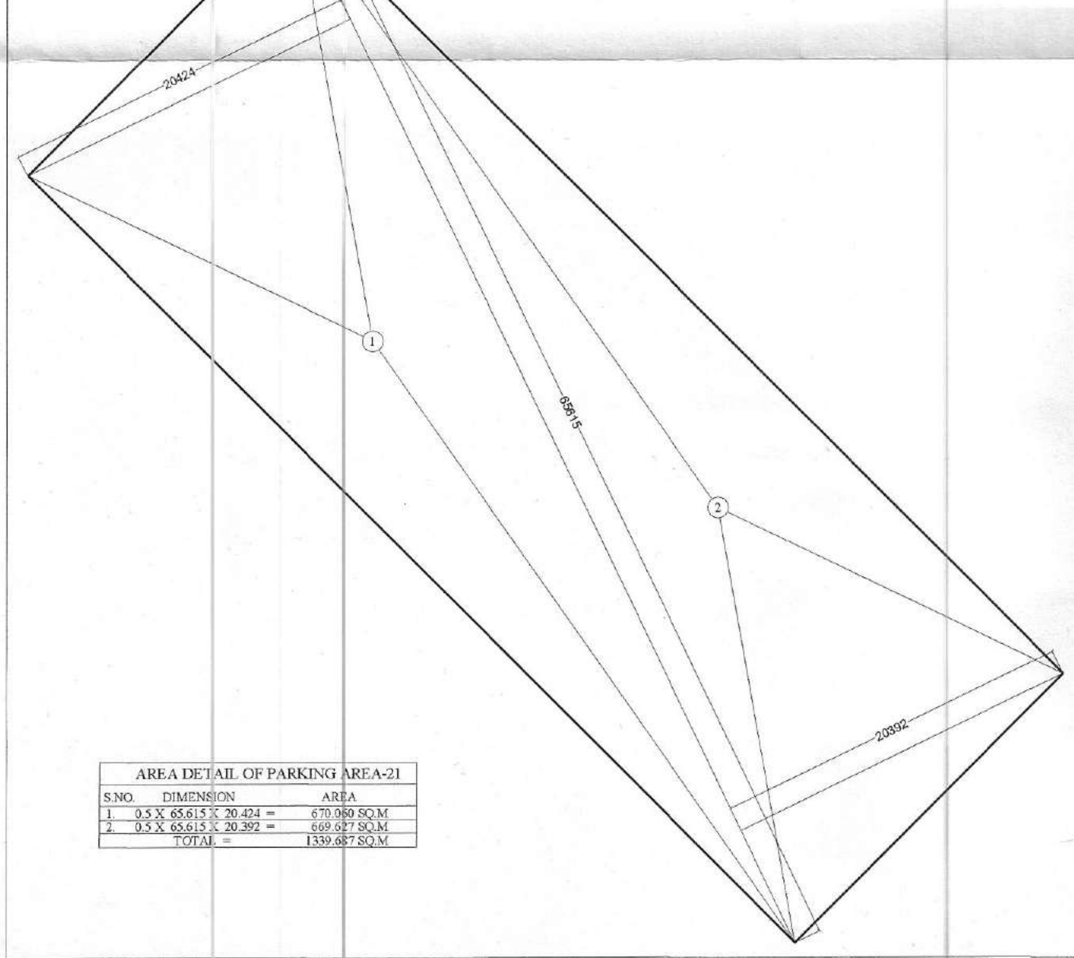

AREA DETAIL OF PARKING AREA-21		
S.NO.	DIMENSION	AREA
1.	0.5 X 65.615 X 20.424 =	670.060 SQ.M
2.	0.5 X 65.615 X 20.392 =	669.627 SQ.M
	TOTAL =	1339.687 SQ.M

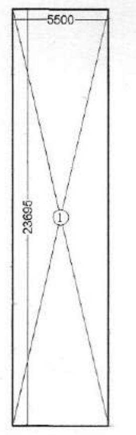

AREA DETAIL OF PARKING AREA-22		
S.NO.	DIMENSION	AREA
1.	5.500 X 23.695 =	130.322 SQ.M
	TOTAL =	130.322 SQ.M

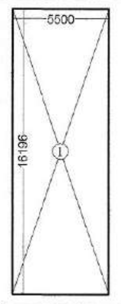

AREA DETAIL OF PARKING AREA-23		
S.NO.	DIMENSION	AREA
1.	5.500 X 16.196 =	89.078 SQ.M
	TOTAL =	89.078 SQ.M

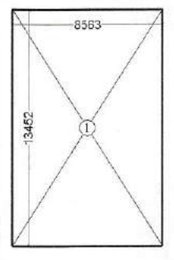

AREA DETAIL OF PARKING AREA-24		
S.NO.	DIMENSION	AREA
1.	8.563 X 13.452 =	115.189 SQ.M
	TOTAL =	115.189 SQ.M

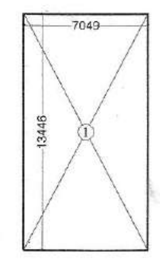

AREA DETAIL OF PARKING AREA-25		
S.NO.	DIMENSION	AREA
1.	7.049 X 13.446 =	94.781 SQ.M
	TOTAL =	94.781 SQ.M

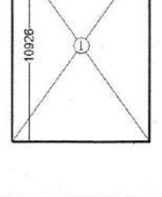

AREA DETAIL OF PARKING AREA-26		
S.NO.	DIMENSION	AREA
1.	7.822 X 10.926 =	85.463 SQ.M
	TOTAL =	85.463 SQ.M

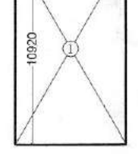

AREA DETAIL OF PARKING AREA-27		
S.NO.	DIMENSION	AREA
1.	6.346 X 10.920 =	69.298 SQ.M
	TOTAL =	69.298 SQ.M

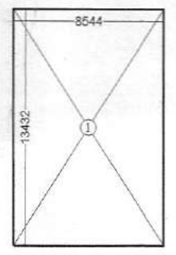

AREA DETAIL OF PARKING AREA-28		
S.NO.	DIMENSION	AREA
1.	8.544 X 13.432 =	114.763 SQ.M
	TOTAL =	114.763 SQ.M

PROJECT :-

RESIDENTIAL COMPLEX
AT PLOT NO. GH-05 SECTOR - 16B
GREATER NOIDA

BUILDERS & PROMOTER :-

SHRI GROUP
PROSPERITY FOR ALL

S.J.P. INFRACON LTD.,
A-133, Sector 63, Noida

DRAWING TITLE :-

OPEN AREA DETAIL

DRAWN BY :-	CHECKED BY :-	SCALE	DATED :-
SANJAY	....	1 : 700	....

For SJP INFRACON LTD.
Authorised Signatory

DARSHAN SINGH
CA/89/12573

OWNER'S SIGN

ARCHITECT'S SIGN.

DRG.No.-OP 01