Greater Noida Industrial Dev. Authority
APPROVED
Vide Letter No. 11-3/ Dated 3.8.2017
Valid up to Dated
D.G.M. (Plng. & Arch.)
Gen. Manager (Plng. & Arch.)
Asstt. Arch.
S.M. (Plng.)

Greater Noida Industrial Dev. Authority
REVISED SANCTION
Being Issued From Dated 5.3.20 / 2018
Valid up to Dated
D.G.M. (Planning)
Gen. Manager (Plng. & Arch.)
Asstt. Arch.
S.M. (Plng.)

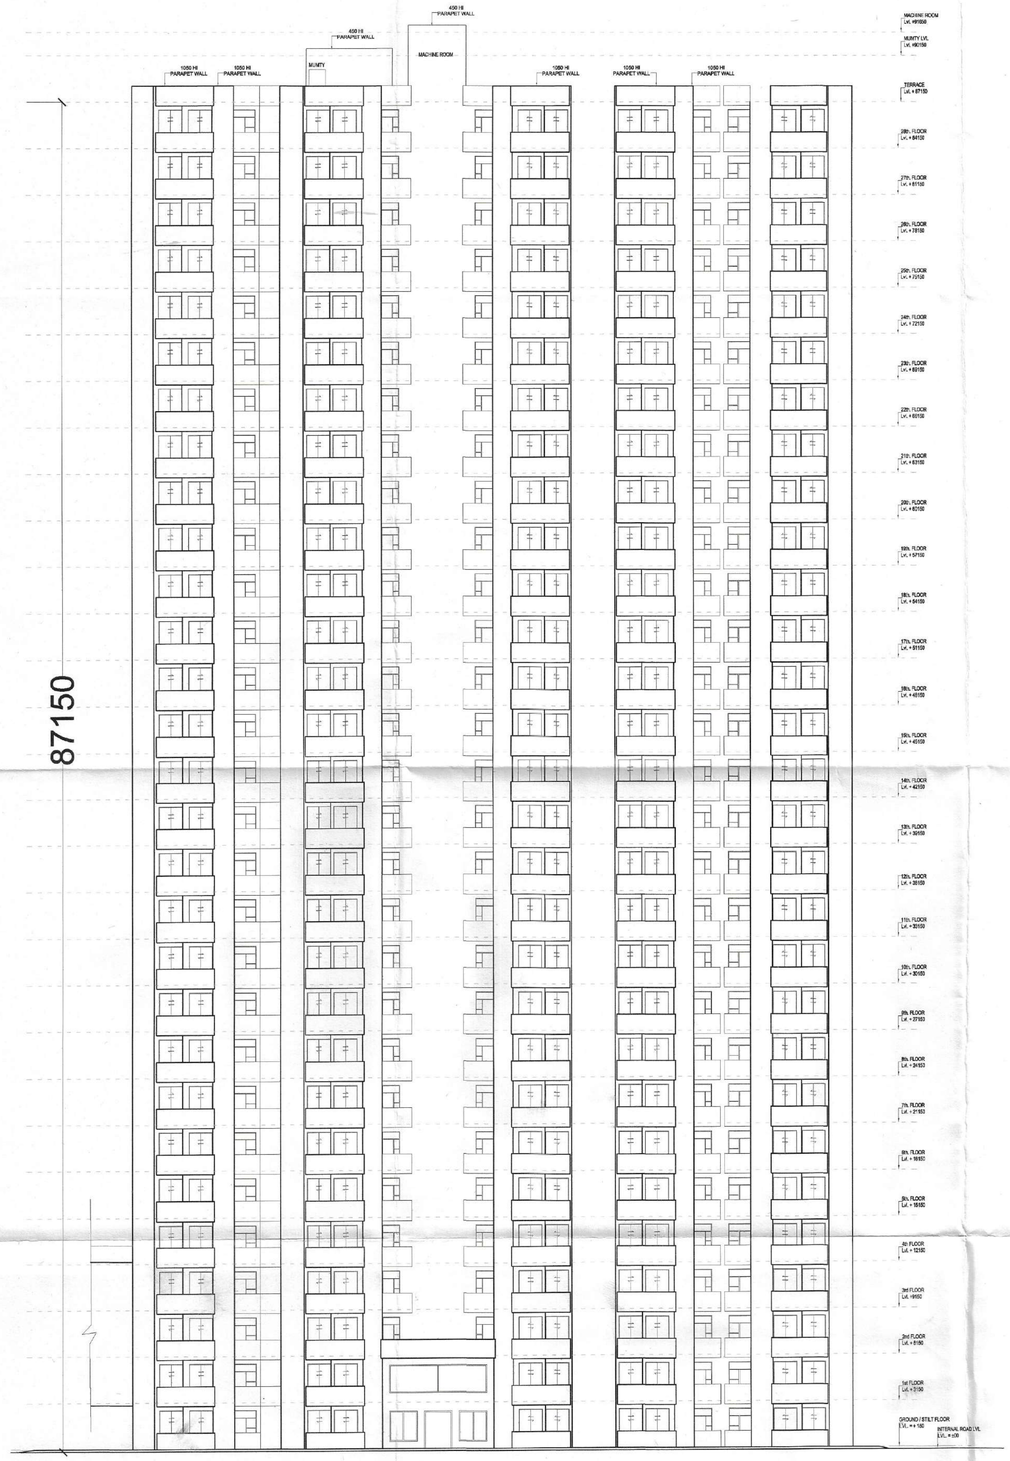

ELEVATION -A
TOWER-A1

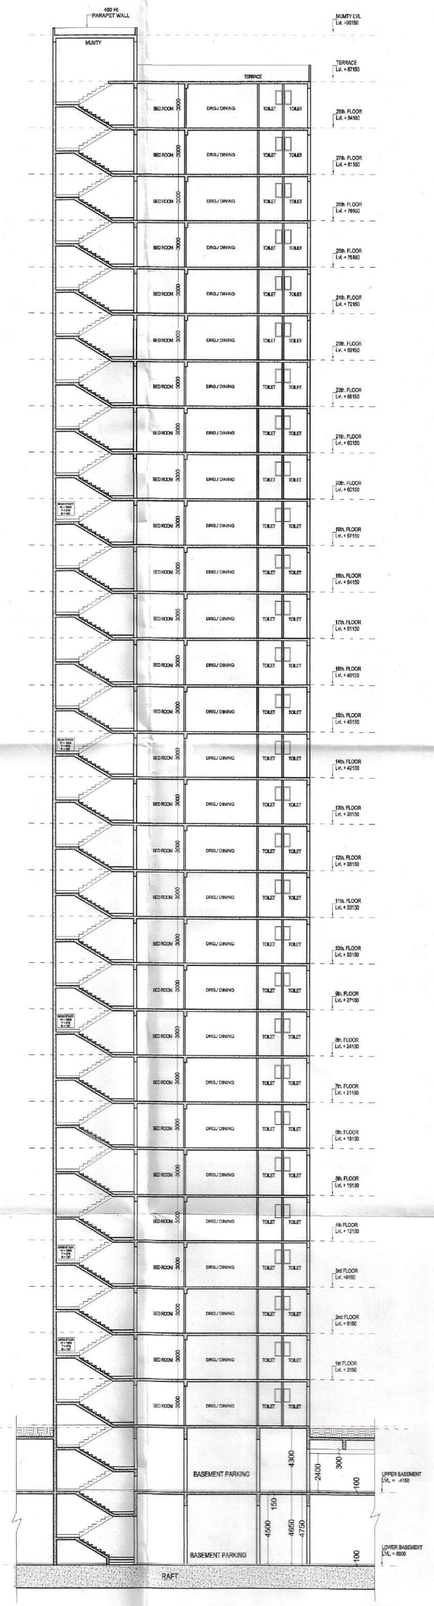

SECTION -AA'

PROJECT :-
RESIDENTIAL COMPLEX
AT GREATER NOIDA
PLOT NO. GH-05 SECTOR - 16B

BUILDERS & PROMOTER :-
SHRI GROUP PROSPERITY FOR ALL
S.J.P. INFRACON LTD.,
A-133, Sector 63, Noida

DRAWING TITLE :-
TOWER-A5 & A6
ELEVATION -A
SECTION-AA'

DRAWN BY :-	CHECKED BY :-	SCALE	DATED :-
SANJAY		N.T.S	

For SJP INFRACON LTD.
Authorised Signatory
DARSHAN SINGH
CA/89/12573
OWNER'S SIGN
ARCHITECT'S SIGN.
A5/A6 - 04