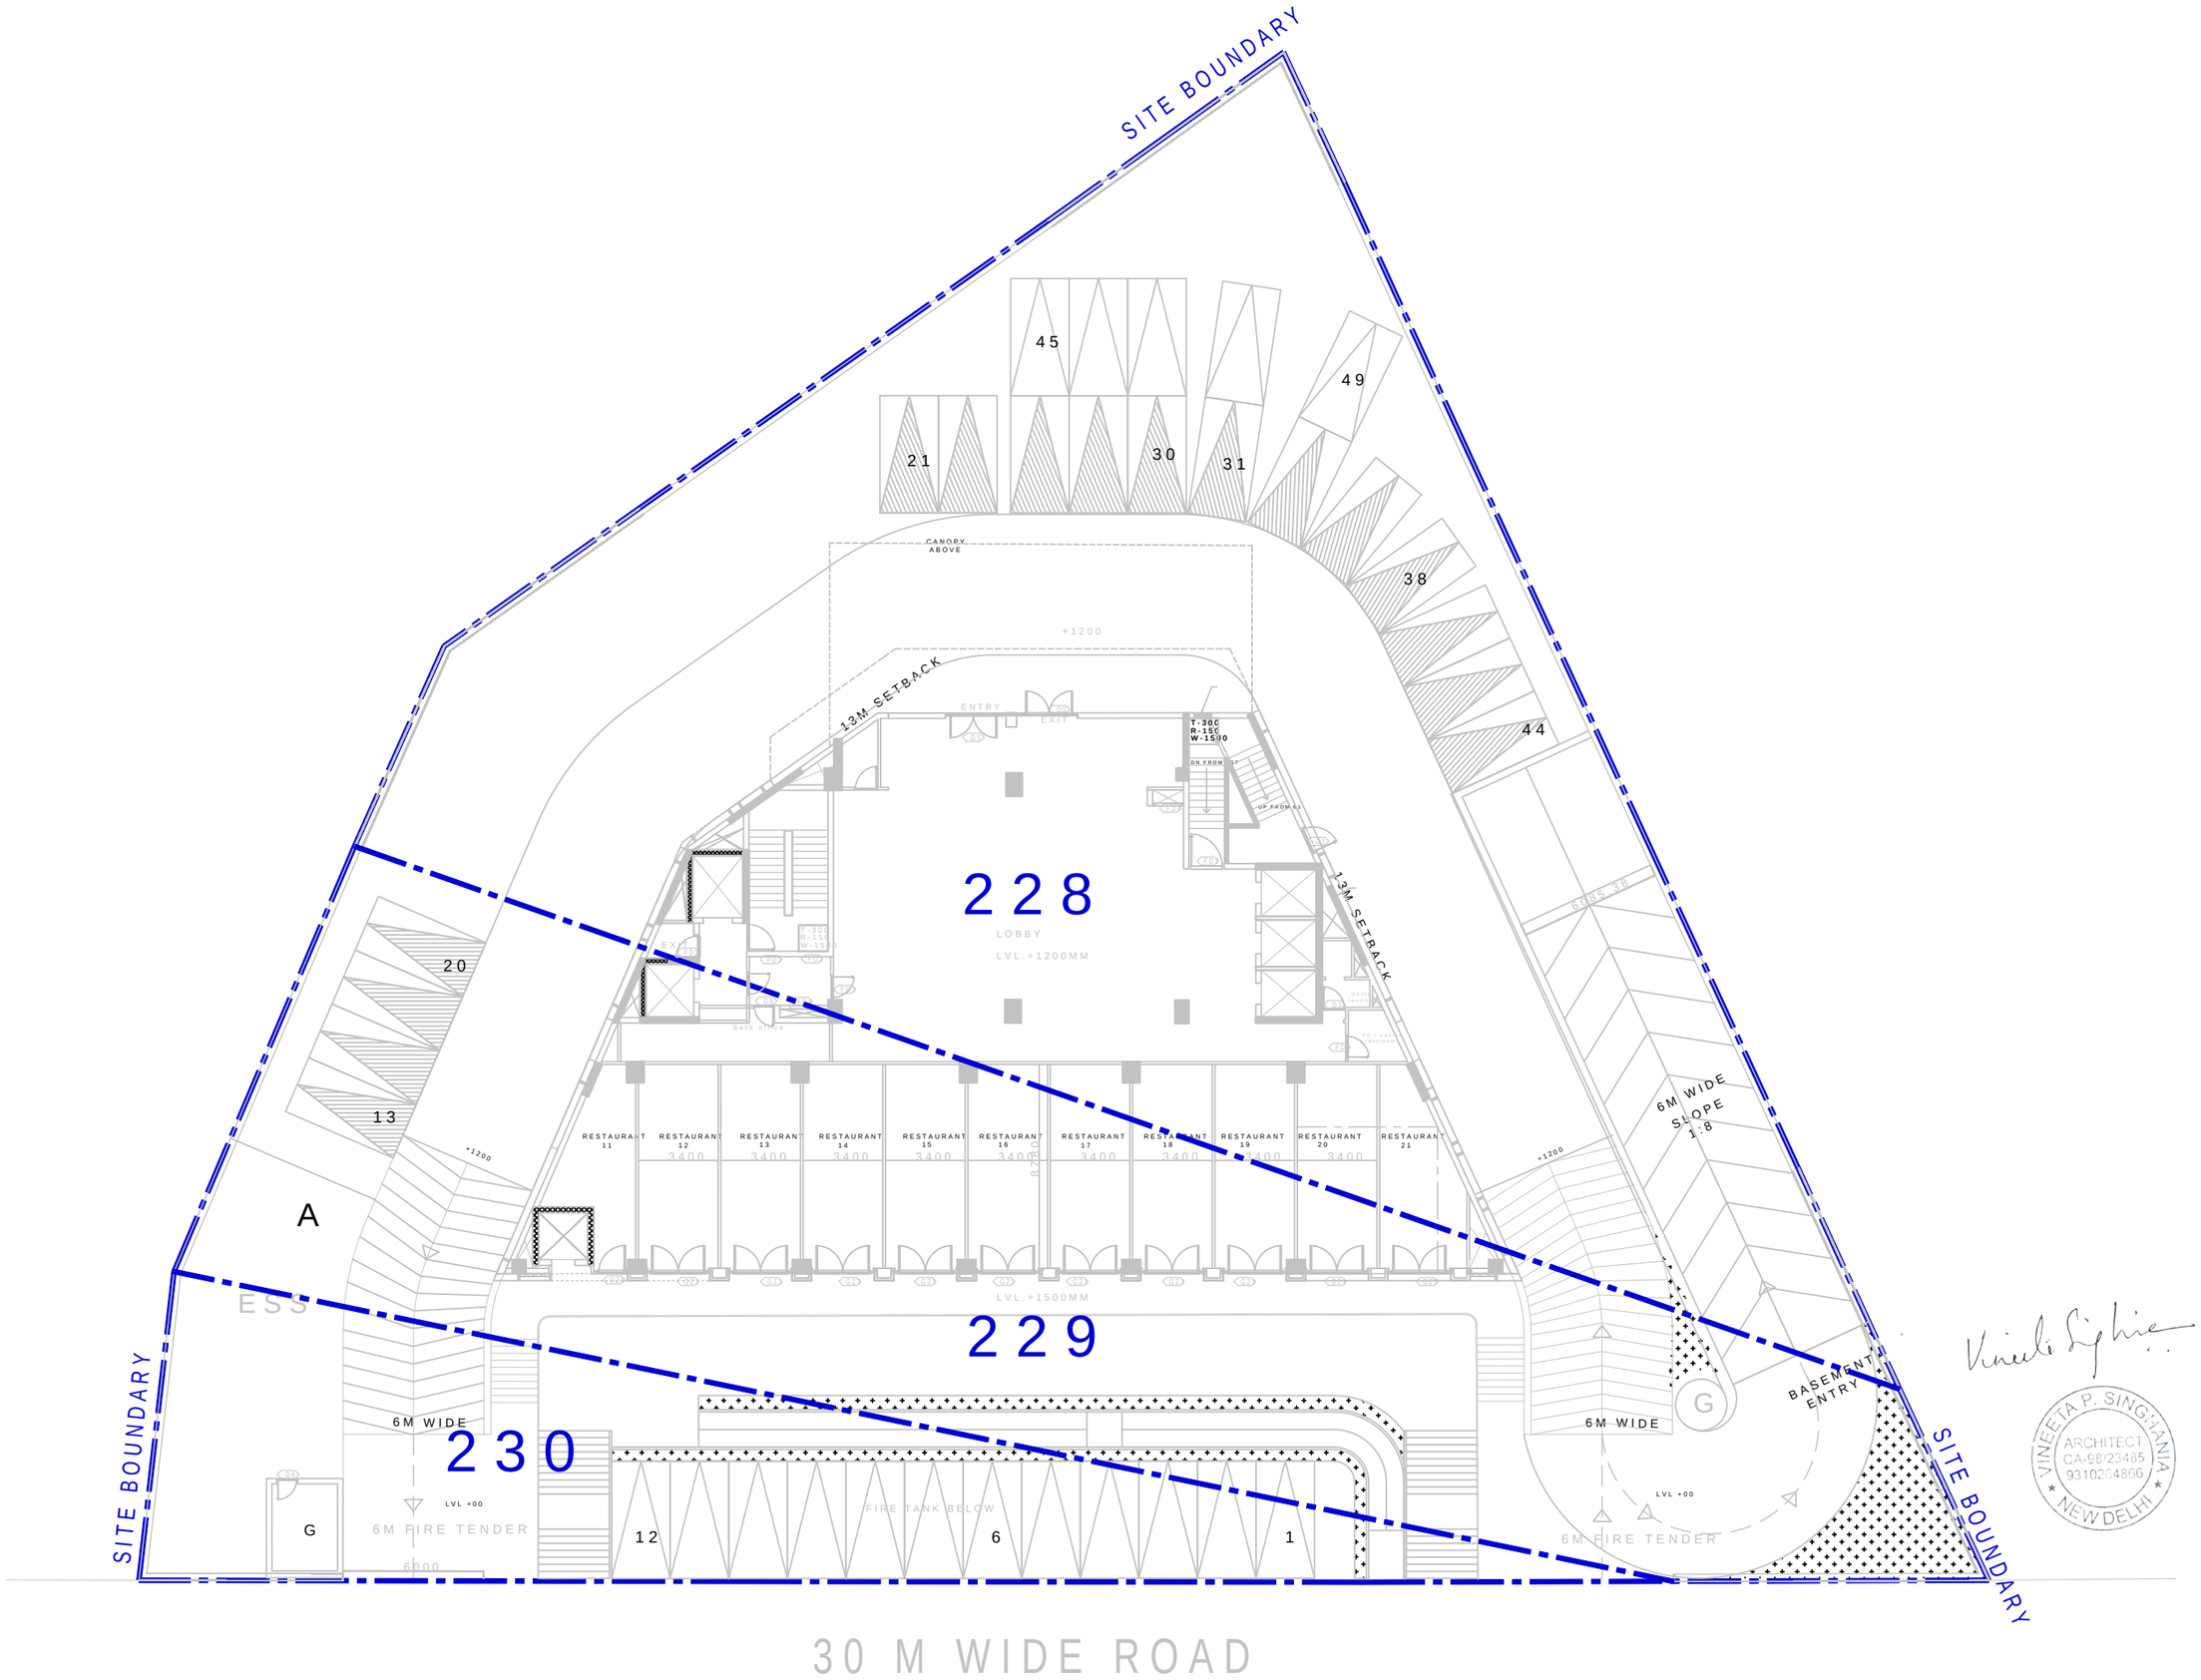

OWNER SIGN

ARCHITECT SIGN

SUBMISSION DRAWIN

PROJECT

PROPOSED COMMERCIAL C
PROJECT "VEDA" AT KHASF
228,229,230 KUDA KESHAV
NAGAR AYODHYA

DATE	PROJECT IN CHARGE	CHECKED BY
20-11-2024		
SCALE	DEALT BY	APPROVED B
1:120@A1		

DRAWING TITLE

GROUND PLAN

CONSULTANTS

B-50, Basement, Soami N
New Delhi-110017
Tel No: 011-49848197 &
Email: info@vconsulting.

VINEETA P. SINGHANIA
ARCHITECT
CA-98/23465
9310264866
NEW DELHI

ARCHITECTS

Confluenc

NEW DELHI , INDIA

F-1, FIRST FLOOR, MIRA CORPORATE SU
ISHWAR NAGAR, NEW DELHI 110065

Ph- +91-11-26924812 e-mail: mail@confluence.com
Ph- +91-11-40564848 www.confluence.com
architecture urban design hospita

Member of ICBC
ISO 9001 : 200

DRAWING NO.

FF-10

REVISIO