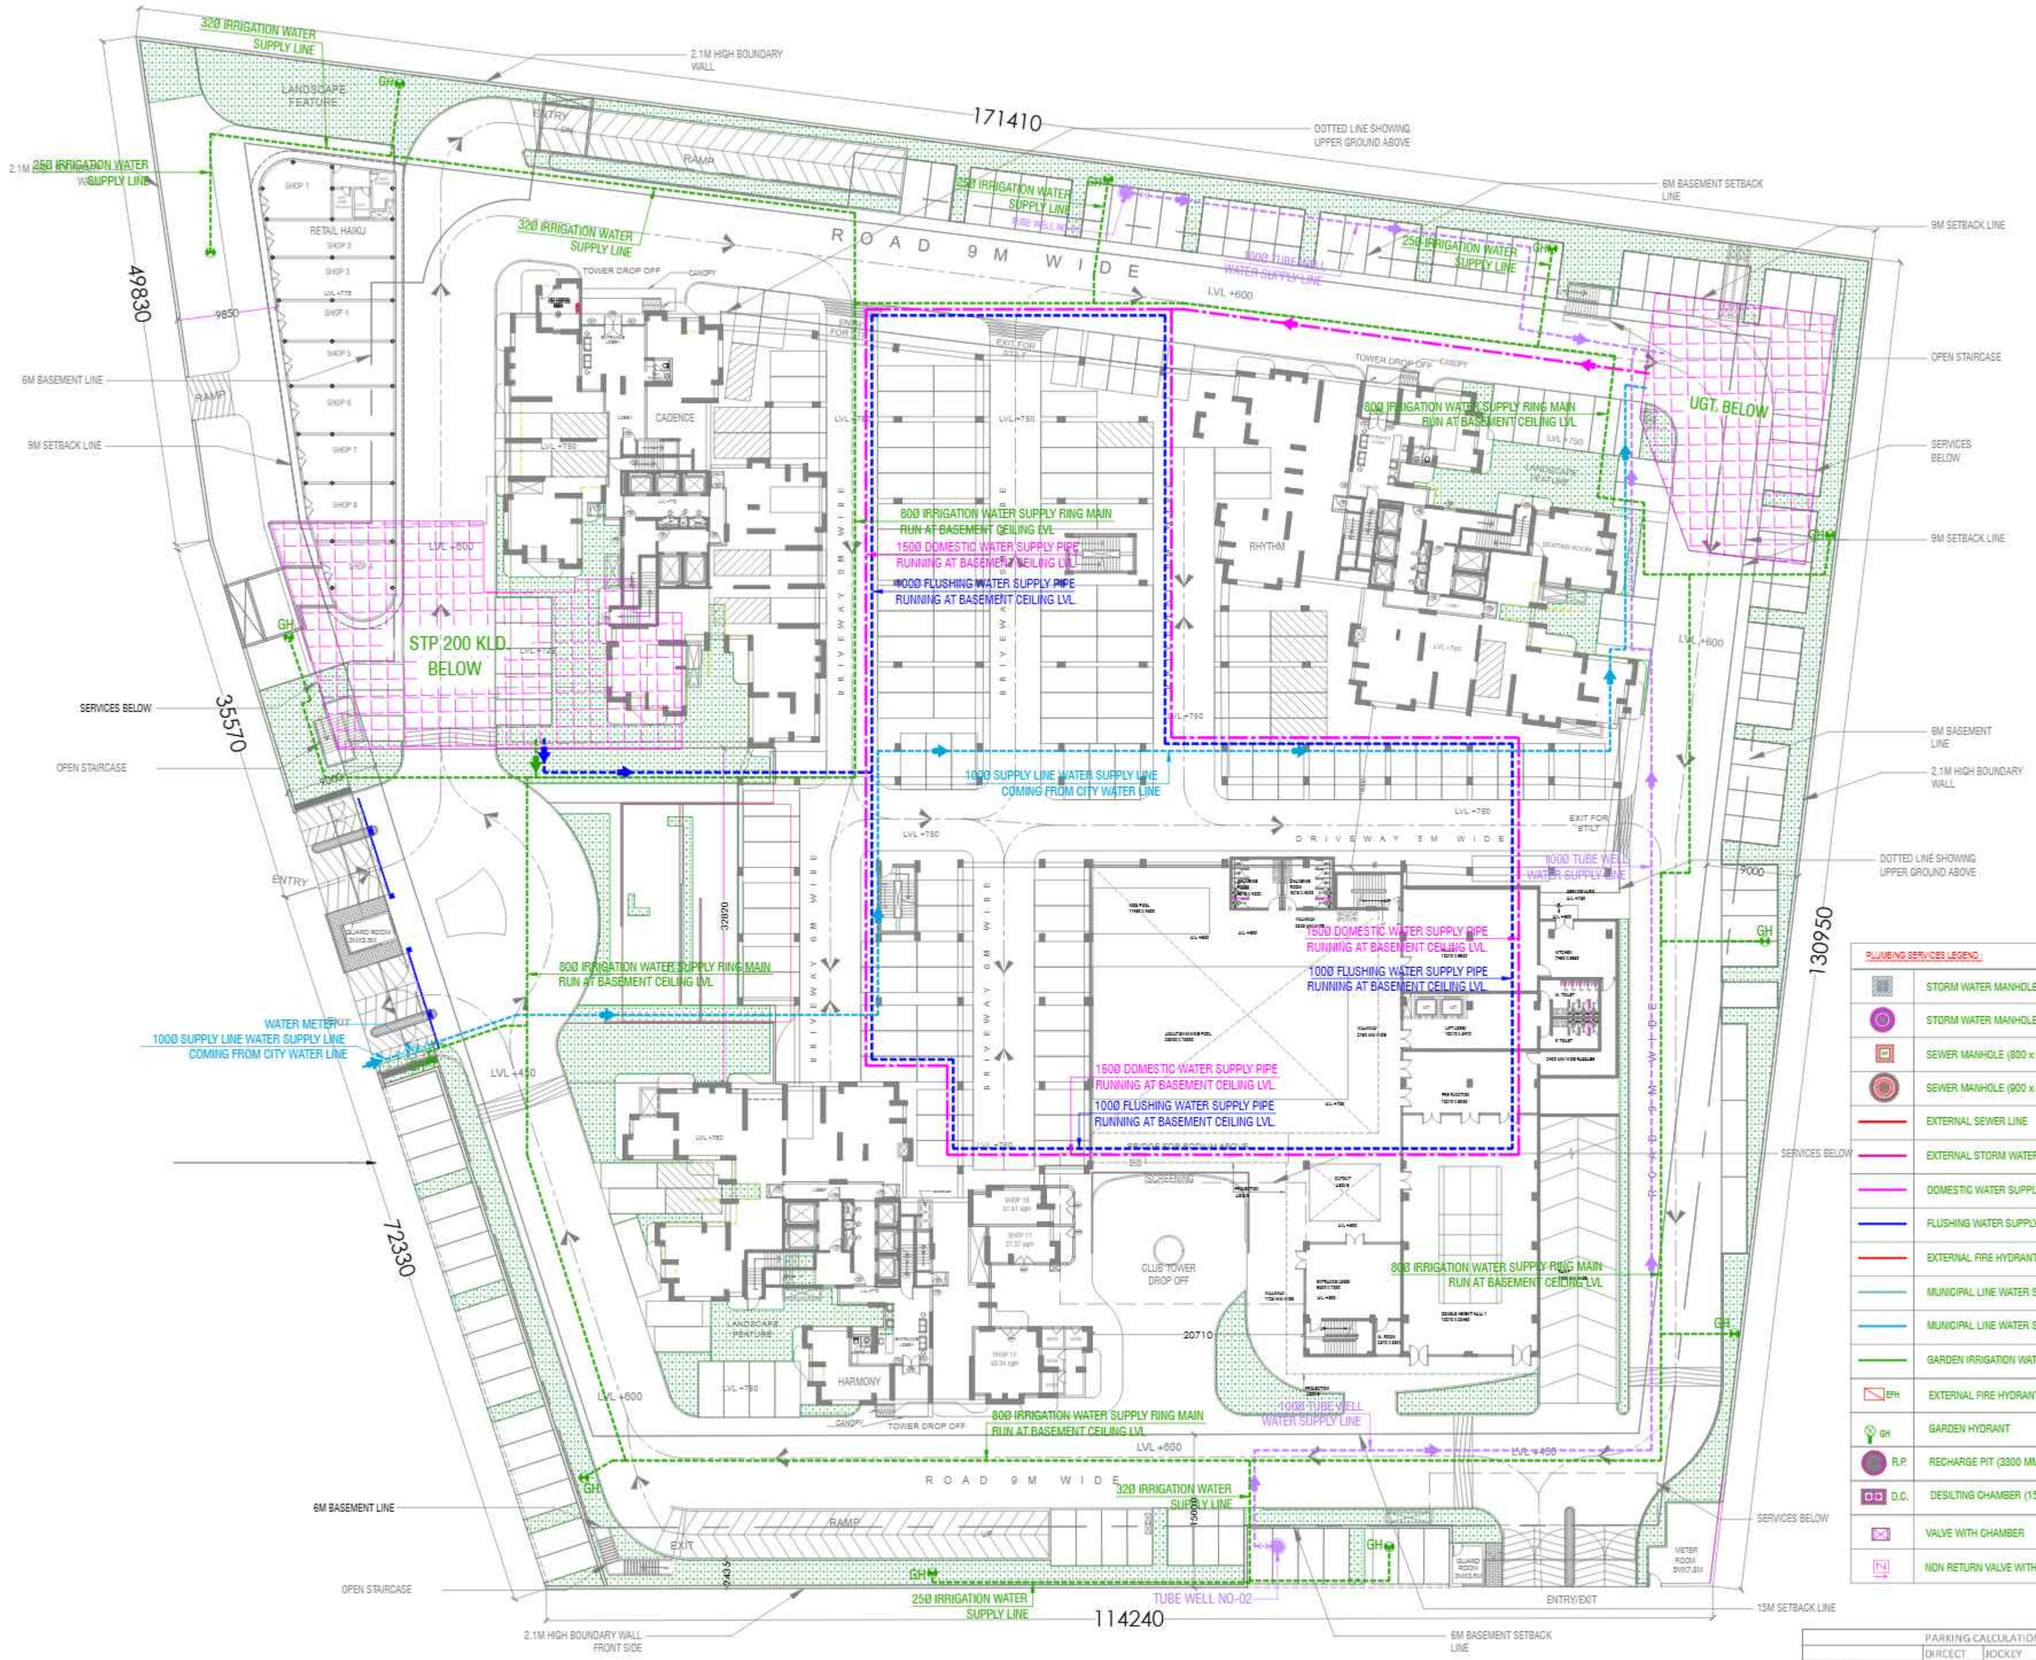


PLUMBING SERVICES LEGEND

| | |
|---|---|
| | STORM WATER MANHOLE (600 x 600) MM |
| | STORM WATER MANHOLE (900 x 800) MM |
| | SEWER MANHOLE (800 x 900) MM |
| | SEWER MANHOLE (900 x 800) MM |
| | EXTERNAL SEWER LINE |
| | EXTERNAL STORM WATER LINE |
| | DOMESTIC WATER SUPPLY LINE |
| | FLUSHING WATER SUPPLY LINE |
| | EXTERNAL FIRE HYDRANT LINE |
| | MUNICIPAL LINE WATER SUPPLY |
| | MUNICIPAL LINE WATER SUPPLY |
| | GARDEN IRRIGATION WATER SUPPLY LINE |
| EFH | EXTERNAL FIRE HYDRANT (750x600x250) MM |
| GH | GARDEN HYDRANT |
| R.P. | RECHARGE PIT (3300 MM DIA) |
| D.C. | DESILTING CHAMBER (1500 X 3000)MM |
| | VALVE WITH CHAMBER |
| N | NON RETURN VALVE WITH CHAMBER (N.R.V.) |

PARKING CALCULATION

| | DIRCECT | JOCKEY | STACK | 2 WHEELER |
|---|---|---|---|---|
| BASEMENT | 340 | 70 | 166 | 63 |
| STILT | 125 | 14 | | |
| SURFACE | 116 | 2 | | |
| TOTAL NO | 581 | 86 | 166 | |
| OVERALL | 833 | | | 63 |

Client

ELDECO

BALLADS OF BLISS GOODLIVING PROPERTIES LIMITED
201-212, 2nd Floor, Splendor Forum, Jasola District Centre, New Delhi - 110 025

Architect

ARCOP

ARCOP ASSOCIATES PVT LTD
Plot No. 359, Sector-53, Institutional Area, Gurugram, Haryana, 122001, India
Tel.: 91-124-4505500
91-124-4505550
Fax: 91-124-4505550

MEP Consultant

PARADISE CONSULTANTS
PLOT NO. 129, POCKET-2, BASEMENT
JASOLA VIHAR, NEW DELHI-110025
PH : 011- 46132500, 41030619
E-mail: mep@paradiseconsultants.com

Structure Consultant

STEADFAST
STRUCTURAL CONSULTANTS
EMAIL:-ahmy@steadfastconsultants.com
Gachibowli,Hyderabad.
CELL No:+9701787182

Landscape Consultant

roha

C 574 Defence Colony, GF, New Delhi 110024
Office:011 4165 0777
Mobile: 91-9971632047

Disclaimer

Drawings and written material appearing herein constitute original and unpublished work of the Consultant and may not be duplicated, used or disclosed without written consent of the Consultant.

NOTES
1. Unless otherwise mentioned all dimensions are in Millimeters.
2. Unless otherwise mentioned all levels including finished floor levels are in Meters.
3. Unless otherwise mentioned all dimensions are shown exclusive of finishes & frames.
4. Dimensions are not to be scaled from the drawing.
5. Any discrepancies, either between written dimensions and site dimensions or within these drawings should be brought to the immediate attention of the consultant before executing the work.
6. This drawing is to be read in conjunction with all other documentation forming the construction document.

| No | Date | Description |
|---|---|---|

Revisions

Drawing Status

SUBMISSION DRAWING

Key Plan

Project Name

ELDECO BALLADS OF BLISS

Project Address

PLOT NO. GH-1A/2, SEC. 22D, YAMUNA EXPRESS WAY, INDUSTRIAL DEVELOPMENT AUTHORITY, GAUTAM BUDH NAGAR, U.P. -203201

Drawing Title

EXTERNAL SITE PLAN
WATER SUPPLY LAYOUT

Project No 22.52.R

Scale 1:300

Date MARCH 18, 2025

Drawing No

| XX | XX | X | XXX | |
|---|---|---|---|---|

SHEET SIZE A1 : 841 X 594

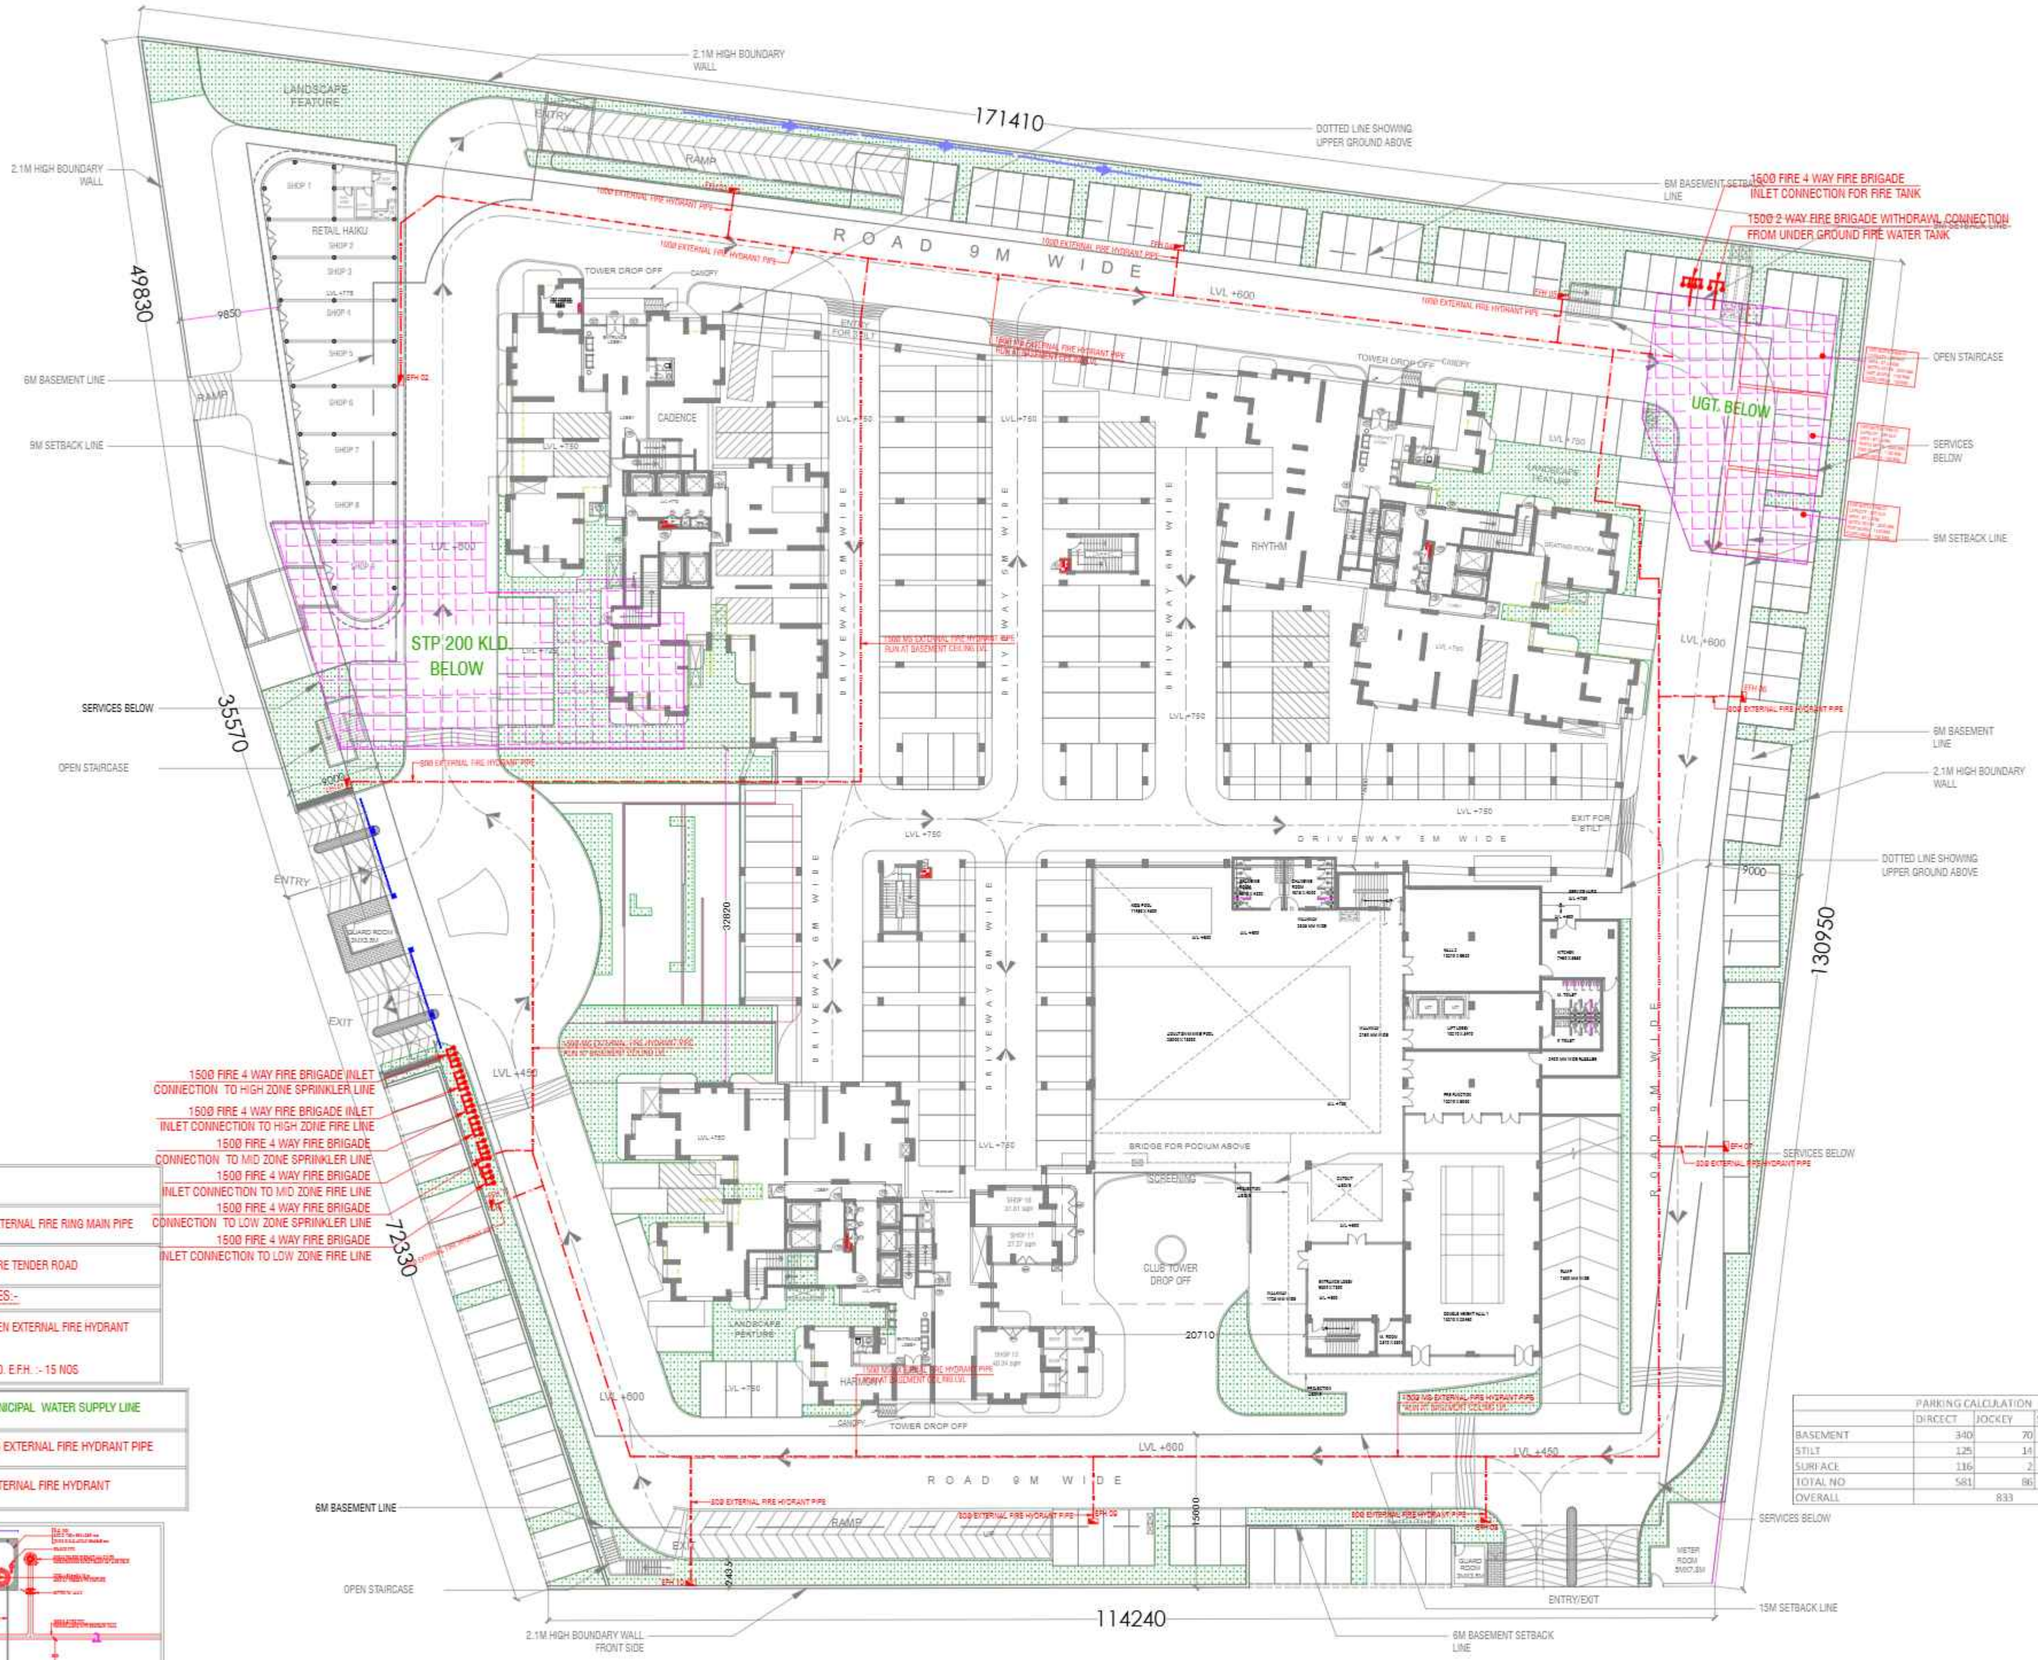


| FIRE LEGEND:- | |
|---|---|
| | EXTERNAL FIRE RING MAIN PIPE |
| | FIRE TENDER ROAD |

IMPORTANT NOTES:-

DISTANCE BETWEEN EXTERNAL FIRE HYDRANT C / C = 45.0m

EXTERNAL SITE NO. E.F.H. :- 15 NOS

| | |
|---|---|
| | MUNICIPAL WATER SUPPLY LINE |
| | MS EXTERNAL FIRE HYDRANT PIPE |
| EFH | EXTERNAL FIRE HYDRANT |

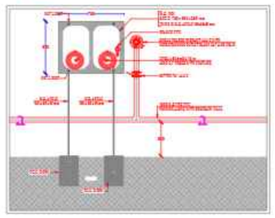

| PARKING CALCULATION | | | | |
|---|---|---|---|---|
| | DIRECT | JOCKEY | STACK | 2 WHEELER |
| BASEMENT | 340 | 70 | 166 | 63 |
| STILT | 125 | 14 | | |
| SURFACE | 116 | 2 | | |
| TOTAL NO | 581 | 86 | 166 | |
| OVERALL | 833 | | | 63 |

Client

ELDECO

BALLADS OF BLISS GOODLIVING PROPERTIES LIMITED
201-212, 2nd Floor, Splendor Forum, Jasola District Centre, New Delhi - 110 025

Architect

ARCOP

ARCOP ASSOCIATES PVT LTD
Plot No. 359, Sector-52, Institutional Area, Gurugram, Haryana, 122001, India
Tel.: 91-124-4505500
91-124-4505550
Fax: 91-124-4505550

MEP Consultant

PARADISE CONSULTANTS
PLOT NO. 129, POCKET-2, BASEMENT
JASOLA VIHAR, NEW DELHI-110025
PH : 011- 46132500, 41030519
E-mail: mep@paradiseconsultants.com

Structure Consultant

STEADFAST
STRUCTURAL CONSULTANTS
EMAIL:-chary@steadfastconsultants.com
Gachibowli,Hyderabad.
CELL No:+9701787188

Landscape Consultant

roha

C 574 Defence Colony, GF, New Delhi 110024
Office:011 4165 0777
Mobile: 91-9971632047

Disclaimer

Drawings and written material appearing herein constitute original and unpublished work of the Consultant and may not be duplicated, used or disclosed without written consent of the Consultant.

NOTES

1. Unless otherwise mentioned all dimensions are in Millimeters.
2. Unless otherwise mentioned all levels including finished floor levels are in Meters.
3. Unless otherwise mentioned all dimensions are shown exclusive of finishes & frames.
4. Dimensions are not to be scaled from the drawing.
5. Any discrepancies, either between written dimensions and the dimensions or within these drawings should be brought to the immediate attention of the consultant before executing the work.
6. This drawing is to be read in conjunction with all other documentation forming the construction document.

| No | Date | Description |
|---|---|---|

Revisions

Drawing Status

SUBMISSION DRAWING

Key Plan

Project Name

ELDECO BALLADS OF BLISS

Project Address

PLOT NO. GH-1A/2, SEC. 22D, YAMUNA EXPRESS WAY, INDUSTRIAL DEVELOPMENT AUTHORITY, GAUTAM BUDH NAGAR, U.P. -203201

Drawing Title

EXTERNAL SITE PLAN FIRE LAYOUT

Project No 22.52.R

Scale 1:300

Date MARCH 18 , 2025

Drawing No

| XX | XX | X | XXX | |
|---|---|---|---|---|

SHEET SIZE A1 : 841 X 594