NOTES:
1. ALL DIMENSIONS ARE IN MILLIMETERS UNLESS NOTED OTHERWISE.
2. WRITTEN DIMENSIONS ARE TO BE FOLLOWED. DRAWINGS ARE NOT TO BE SCALED.
3. ANY DISCREPANCY IN THE DRAWINGS SHAL BE BROUGHT TO THE NOTICE OF THE ARCHITECTS NOW.
4. THIS DRAWING SHALL BE READ IN CONJUNCTION WITH OTHER RELEVANT DRAWINGS.

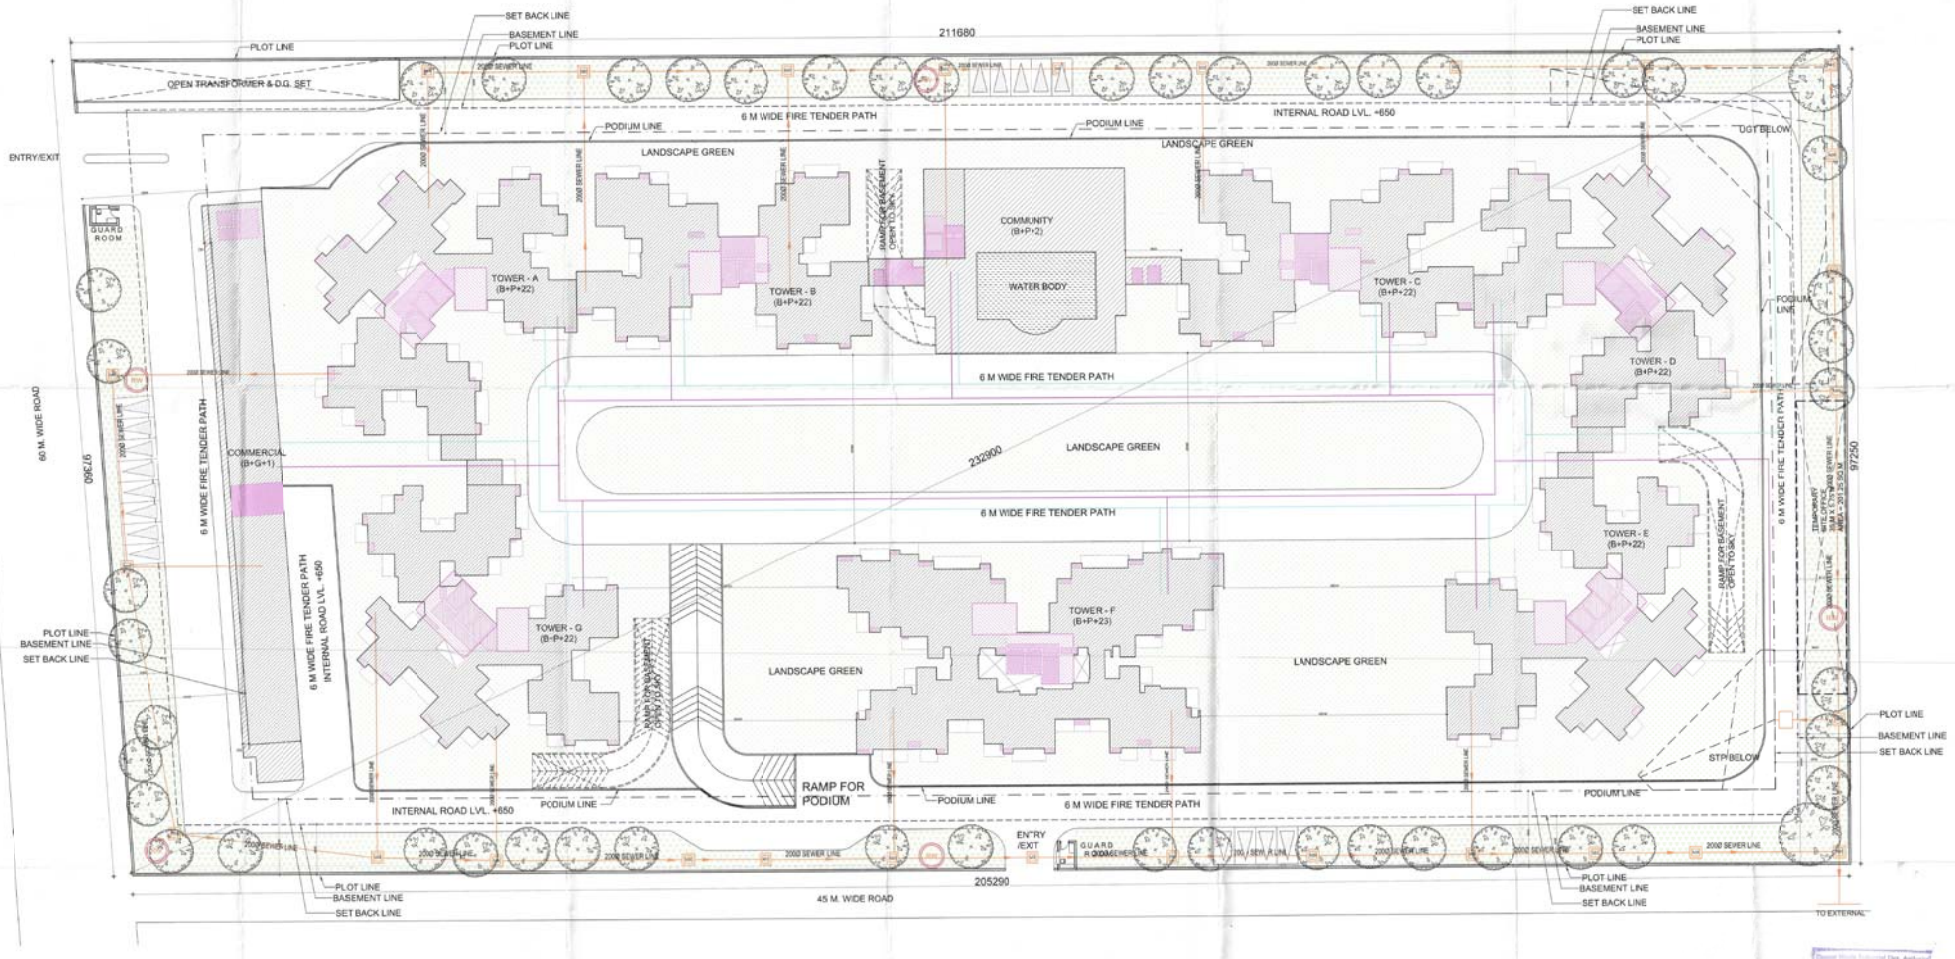

S.NO	SEWERAGE & WATER SUPPLY LEGENDS :	
1.	SEWER LINE	
2.	MAN HOLE SIZE	
3.	DOMESTIC WATER LINE	
4.	RECYCLED WATER LINE	

APPROVED

Job Title :

PROPOSED GROUP HOUSING FOR VAIBHAV HERITAGE HEIGHT AT PLOT NO. - GH-01 E, SEC 16, GREATER NOIDA, GB NAGAR, UP -201301.

Client :

B S BJILDTECH
01: A 1/B-64 JANAKPURI NEW DELHI 110058
02: H 215 1st. FLOOR SEC 63, NOIDA DISTT. GB NAGAR, UP- 201301.

DRAWING TITLE:

SITE PLAN - SEWERAGE, DRAINAGE & WATER SUPPLY

ARCHITECT: For N+U Design Studio Kalpa Hingankar Architect

OWNER: For B S BUILDTECH Auth. Signatory

SCALE:	PROJECT TEAM:	NORTH:
1:200	NUPC	N
DWG. NO. SUB-17	DATE: 04-08-2014	

N + U DESIGN STUDIO
Architecture • Project Management
Urban Planning • Product Design
NEW DELHI - 110048 , INDIA
Telephone : +91-11-32240012 /13 / 14
Facsimile : +91-11-32234320
Website : www.nplusu.in
E.Mail : info@nplusu.in

© N+U Design Studio This drawing/design is property of N+U Design Studio, no part of this may be reproduced or implemented in any form without prior permission inwriting from Architects. Any person doing so, shall be liable to criminal prosecution and civil claims for damages.