PRODUCED BY AN AUTODESK EDUCATIONAL PRODUCT

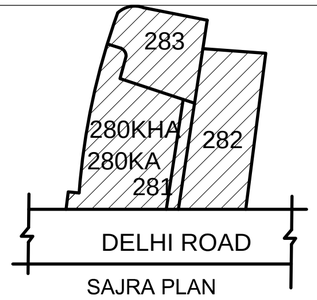

SAJRA PLAN

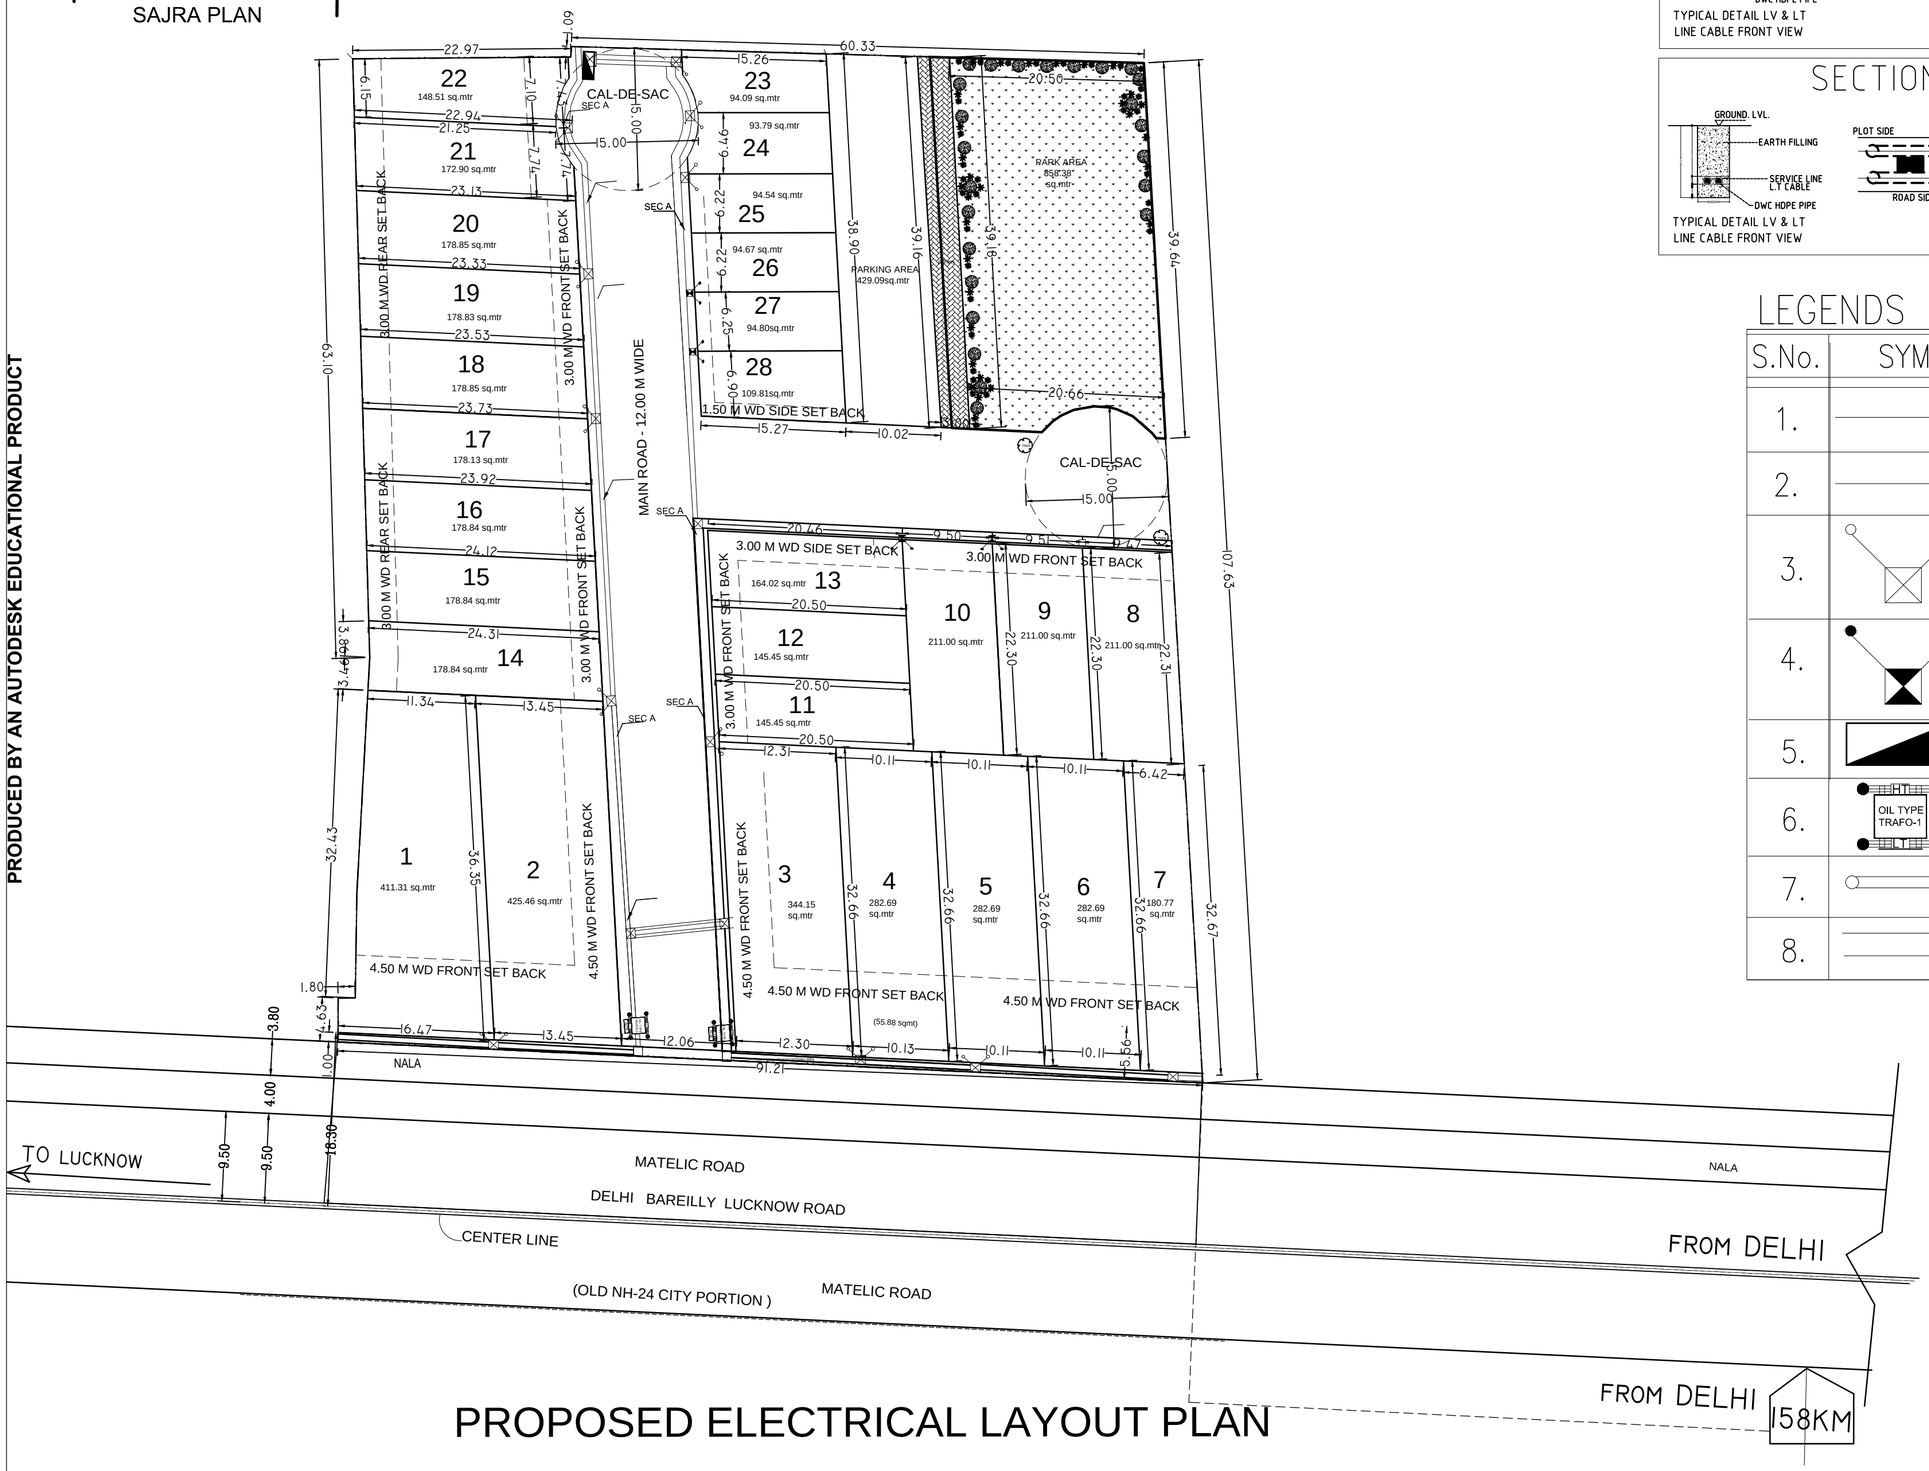

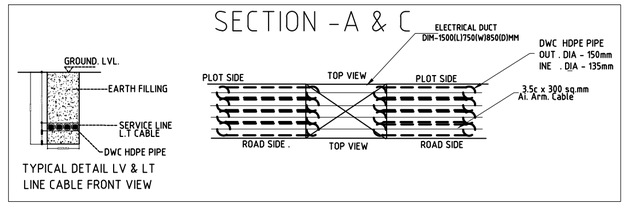

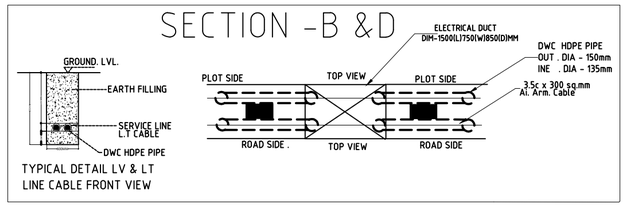

LEGENDS

S.No.	SYM.	
1.		Service Power Line Towards Residential Plots.
2.		LT Cable 300 sq mm 3.5core 440V Earth Aluminium Conductor
3.		E.M.H-1524(L)X750(W)X1200 (D)mm FOR LV/SL & LT LINE
4.		E.M.H-750(L)X750(W)X1200 (D)mm FOR LV/SL & LT LINE
5.		Metering Pannel.
6.	OIL TYPE TRAFO-1	250 Kva Oil Type Transformer
7.		150mm L.T Dwc Hdpe Pipe For Cable Running.
8.		50mm L.V/SL Pvc Pipe For Cable Running.

PROPOSED ELECTRICAL LAYOUT PLAN

PRODUCED BY AN AUTODESK EDUCATIONAL PRODUCT
PRODUCED BY AN AUTODESK EDUCATIONAL PRODUCT
PRODUCED BY AN AUTODESK EDUCATIONAL PRODUCT