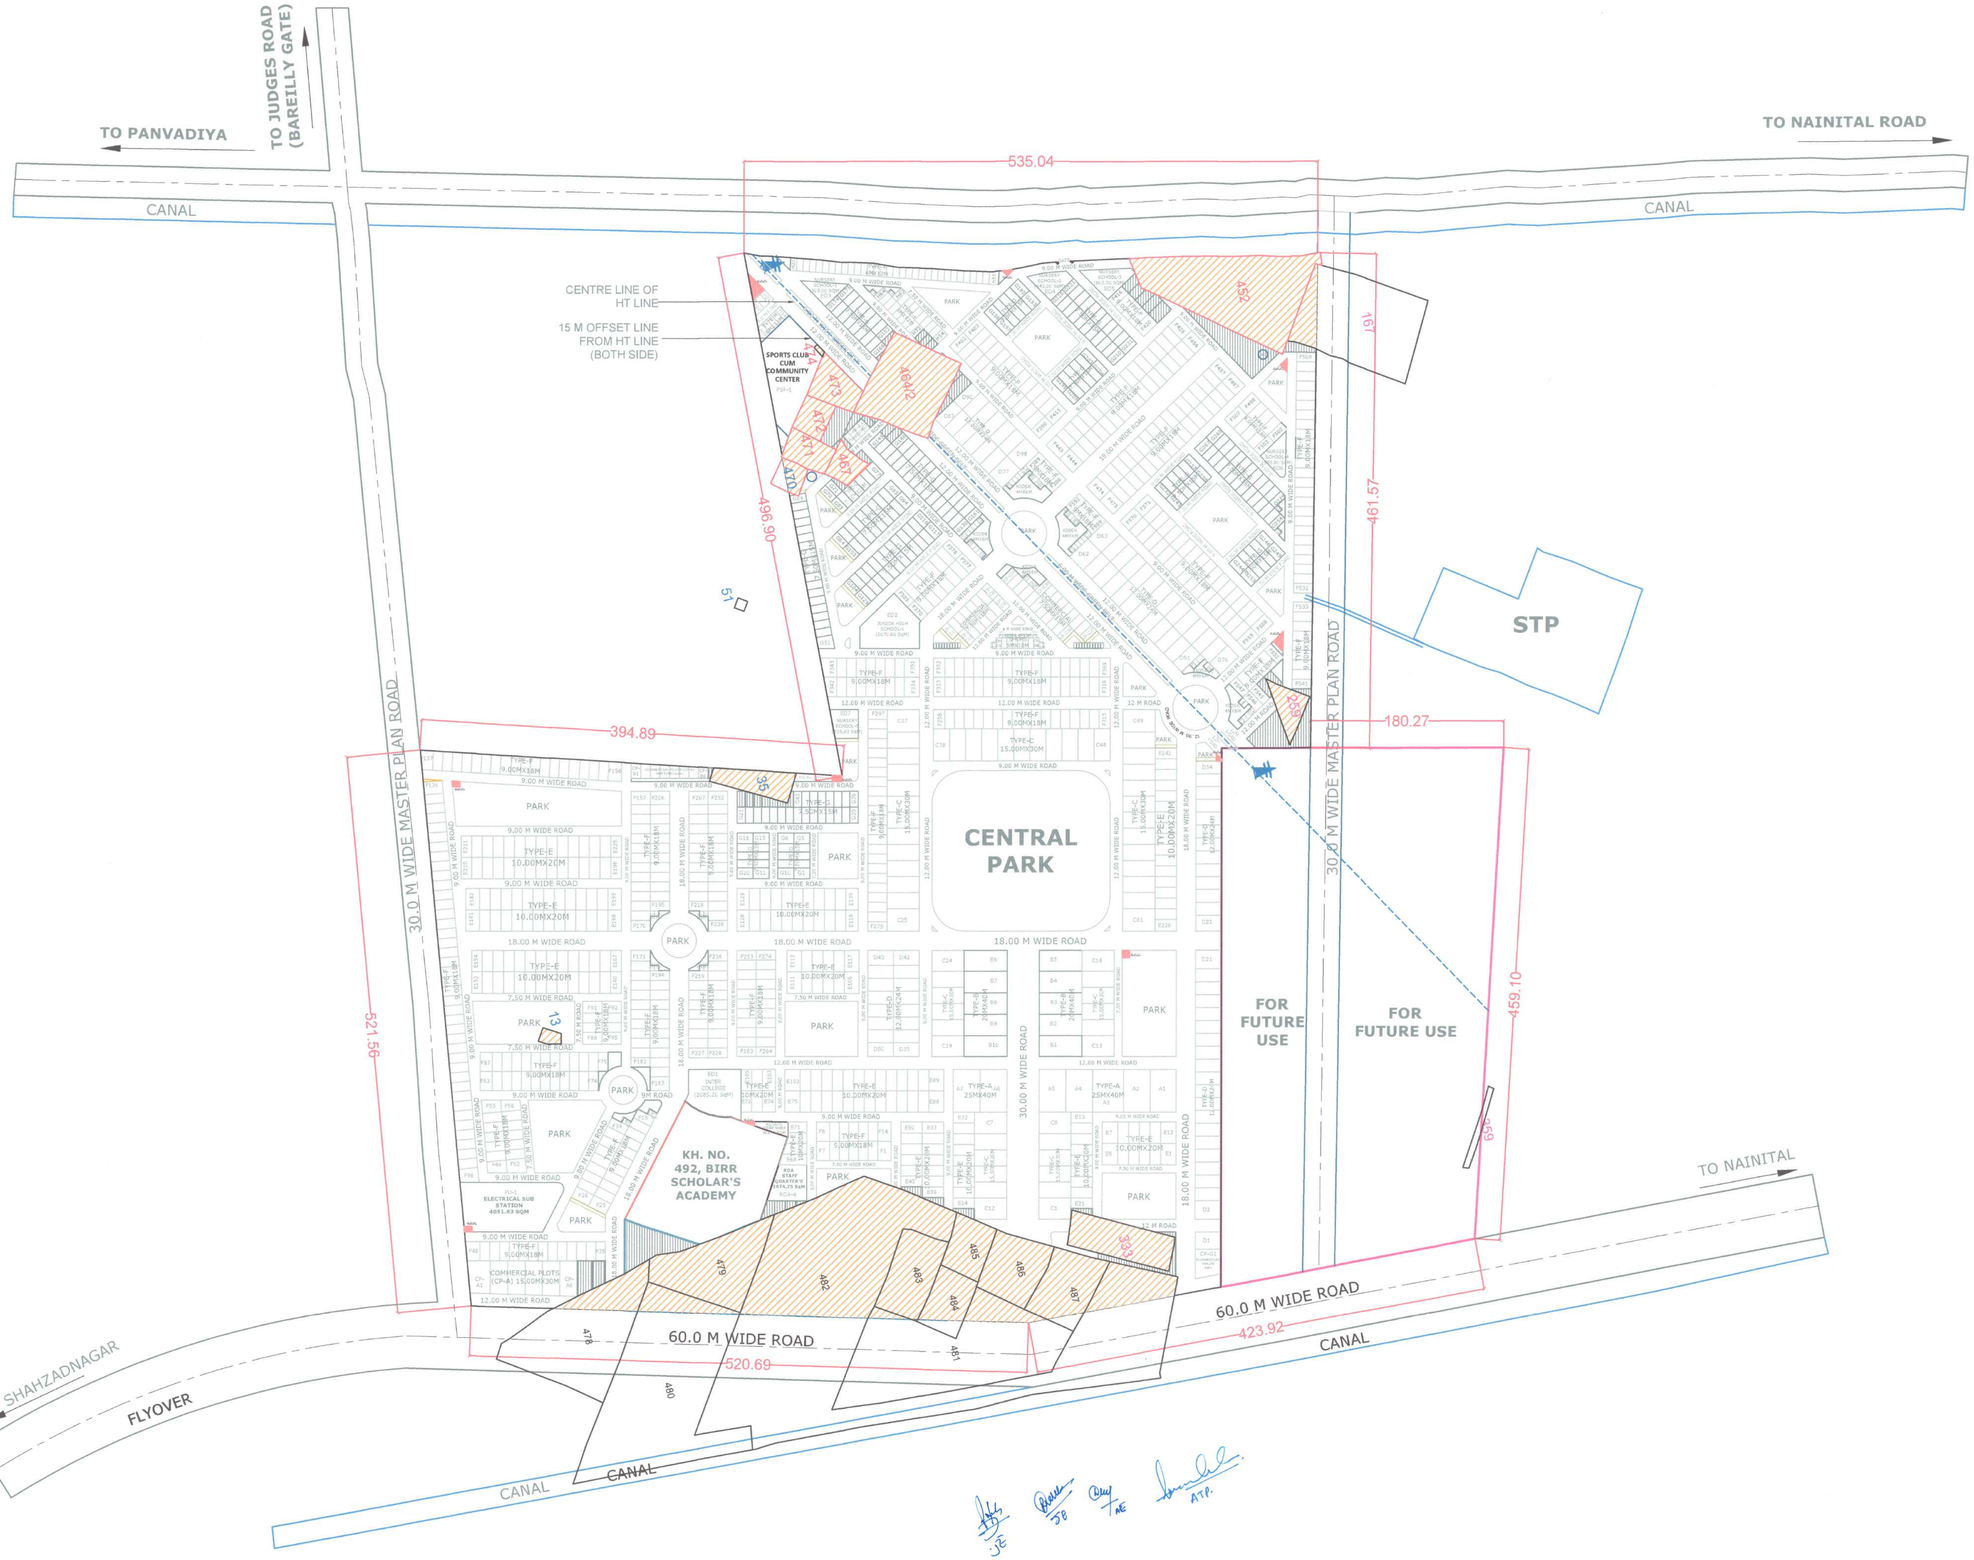

LEGENDS

G.C.C. — GARBAGE COLLECTION CENTRE

PROJECT TITLE:-

LAYOUT OF VYOMKESH AWASIYE YOJNA AT VILLAGE BADHPURA SHARQI, TASHKA, BHAMRAUA & PAHADI, NAINITAL BYPASS ROAD, RAMPUR (U.P.)

DRAWING TITLE :-

SOLID WASTE MANGEMENT PLAN

DATE	03-09-2025	RAMPUR DEVELOPMENT AUTHORITY	SHT NO
DRN			
TCD			
CKD	Ar. Sumit Agarwal		
SCALE	AS SHOWN		

ARCON
Shri KAILASHAM,714, JANAKPURI,
Bareilly 243122
Mob: 9837095138
email: sumit.architects@gmail.com
sumit.architects@yahoo.com
Ar. Sumit Agarwal
CA/1999/24025