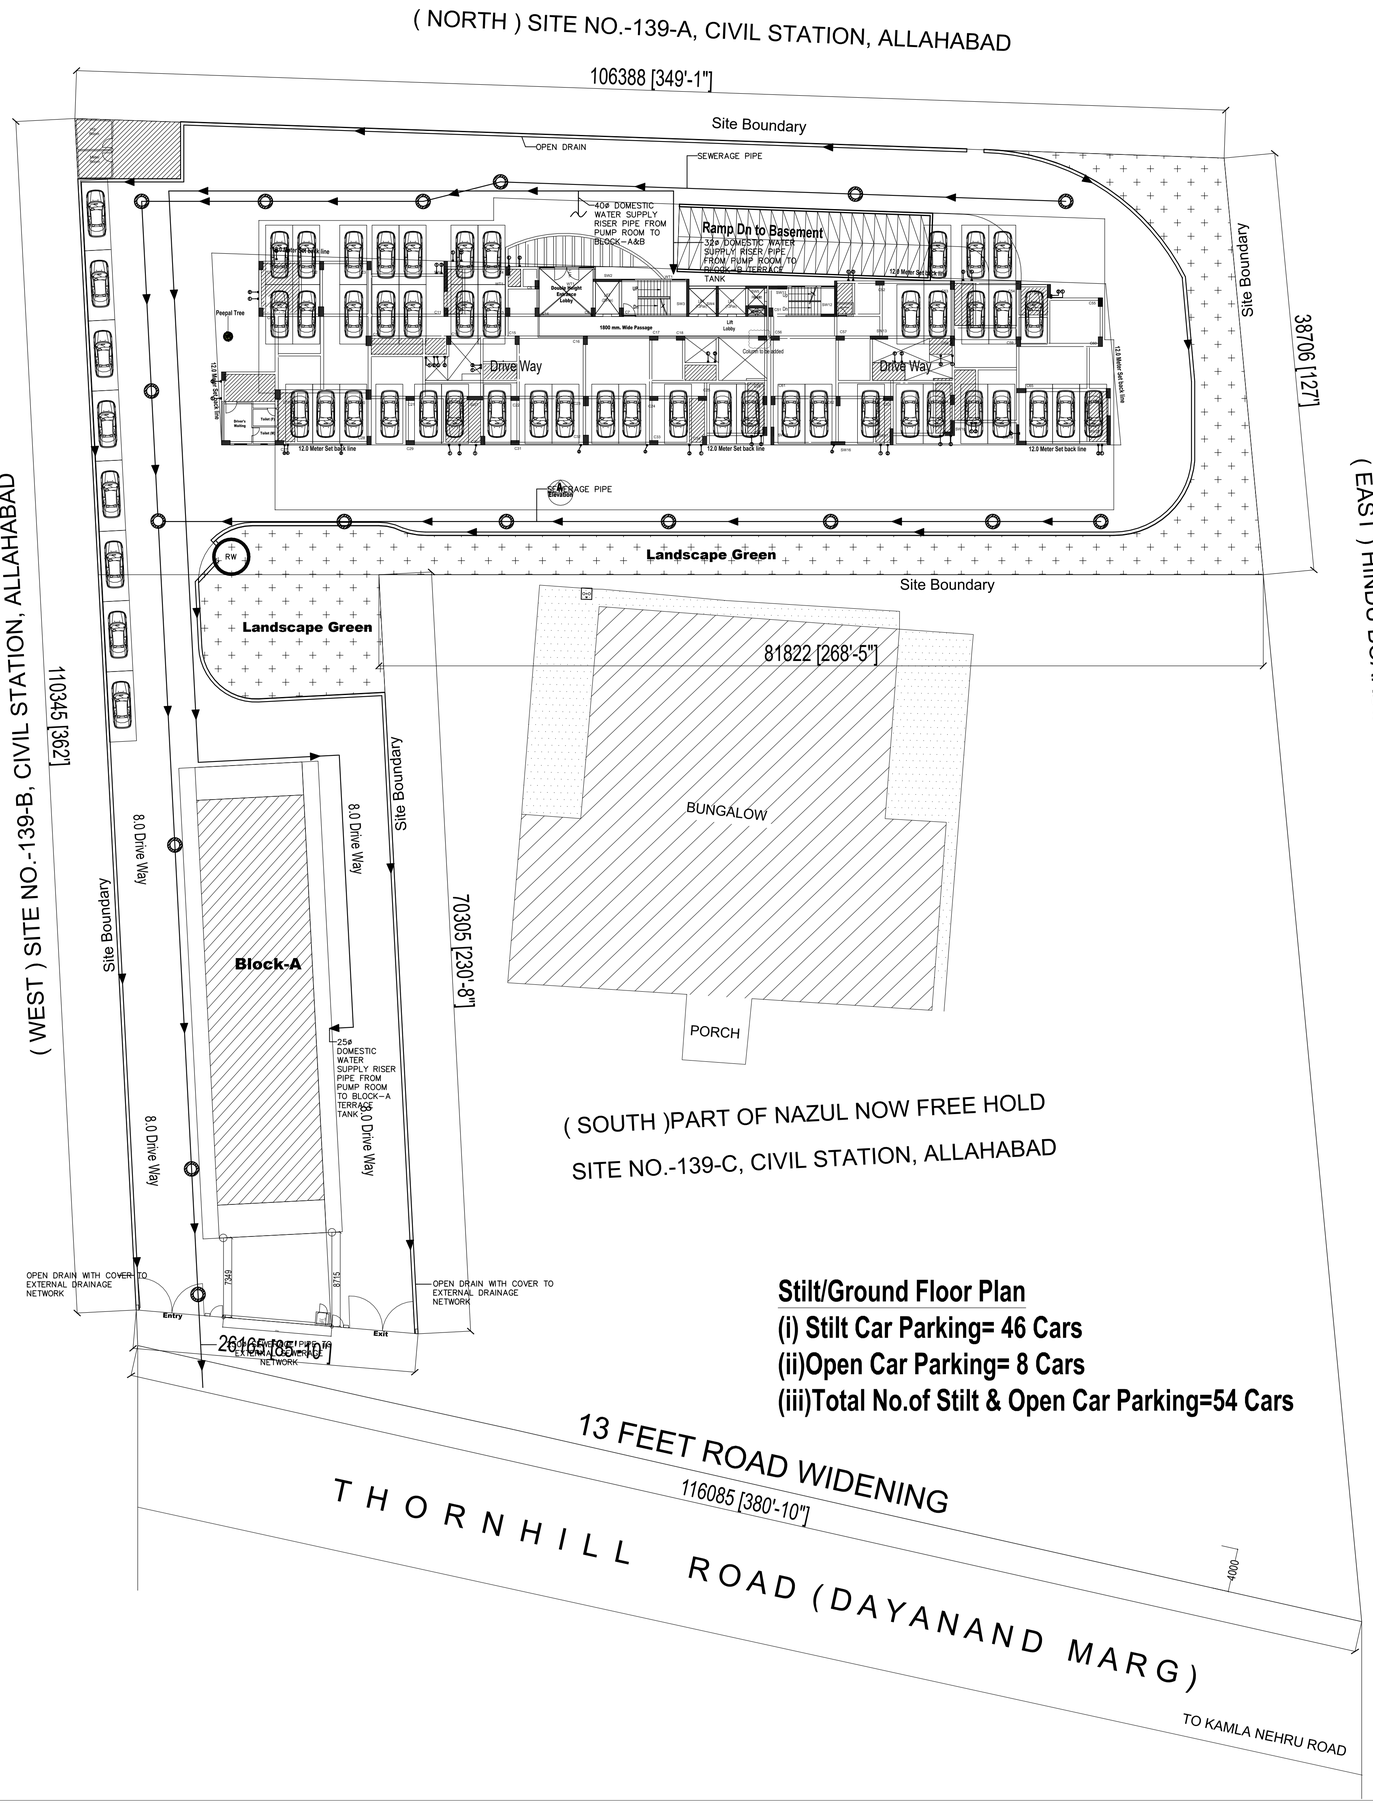

Stilt/Ground Floor Plan

(i) Stilt Car Parking= 46 Cars

(ii)Open Car Parking= 8 Cars

(iii)Total No.of Stilt & Open Car Parking=54 Cars

LEGEND: –

S.NO.	DESCRIPTION	SYMBOL
1.	110ø uPVC SOIL PIPE	1
2.	110ø uPVC WASTE PIPE	2
3.	DOMESTIC WATER D/N TAKE PIPE	3
4.	110ø uPVC RAIN WATER PIPE FROM TERRACE	4
5.	75ø uPVC BALCONY WASTE PIPE	5
6.	DOMESTIC WATER TANK FILL RISER PIPE	6
7.	FLUSHING WATER D/N TAKE PIPE	7
8.	FLUSHING WATER TANK FILL RISER PIPE	8
9.	FLOOR TRAP	FT
10.	FLOOR DRAIN	FD
11.	DRAIN POINT	DP
12.	FLOOR CLEAN OUT	FCO
13.	CLEAN OUT PLUG	COP

PIPE SCHEDULE

DESCRIPTION	SIZE
PIPE DIA FROM FT TO VERTICAL STACK	110ø uPVC
PIPE DIA FROM FD TO FT	63ø uPVC
PIPE DIA FROM WB TO FT	40ø uPVC
PIPE DIA FROM KITCHEN FT TO GT	75ø uPVC
PIPE DIA FROM GT TO S.MH	110ø uPVC
PIPE DIA FROM S.MH TO S.MH	160ø uPVC
PIPE DIA FROM WC TO VERTICAL STACK	110ø uPVC
PIPE DIA FROM VERTICAL STACK TO D.MH	110ø uPVC
PIPE DIA FROM S.MH TO EXTERNAL MANHOLE	160ø uPVC
PIPE DIA FROM D.MH TO EXTERNAL MANHOLE	160ø uPVC
PIPE DIA FROM TOILET FT TO GT	110ø uPVC
PIPE DIA FROM BAL.WASTE TO SAUCER DRAIN	75ø uPVC

Sno.	SEWERAGE LEGENDS	
1.	SEWER LINE	MH
2.	SEWERAGE MAN HOLE	MH

SIZE AS/TENDER

Sno.	DRAINAGE LEGENDS	
1.	DRAINAGE MAN HOLE	
2.	RECHARGE WELL	RW

SIZE AS/TENDER

MEP CONSULTANT:

Architect :

206, Second Floor, Ashirwad Complex
Sector-53, Noida (U.P.)
M : +91-9811720026
Email: shivarpit@gmail.com

CLIENT

VINAYAK KRIPA ABHAYDTA VENTURES LLP
ALLAHABAD

PROJECT :-

Proposed Group Housing- The Park@33"
at Dayanand marg, Prayagraj (U.P.)

DRAWING TITLE :-

SITE PLUMBING PLAN

DRG . STATUS

DRAWN DUSHYANT CHECKED S.N.T	DATE -10.10.2021
DRAWING NO. VP/SITE./PL/02	REVISION NO.