KEY NOTES:

1. THIS DRAWING IS THE COPYRIGHT OF IDEATE DESIGN STUDIO (INDIA) AND MUST NOT BE RETAINED, COPIED OR USED WITHOUT THE ABOVE CONSULTANT'S AUTHORITY DO NOT SCALE. THE DRAWINGS.
2. ALL DIMENSIONS ARE IN MILLIMETERS AND LEVELS IN METERS UNLESS NOTED OTHERWISE. ALL DIMENSIONS TO BE VERIFIED ON SITE & APPROVED BY THE ENGINEER.
3. THIS DRAWING SHOULD BE READ IN CONJUNCTION WITH OTHER RELEVANT ARCHITECTURAL, STRUCTURAL, MECHANICAL AND ELECTRICAL DRAWINGS AND ALL RELEVANT SECTIONS OF THE SPECIFICATIONS.
4. REFER TO COMMON DETAIL DRAWING SET FOR TYPICAL DETAILS ANY PROPOSED SUBSTITUTIONS MUST BE OF EQUAL QUALITY AND AESTHETIC APPEARANCE AND MUST BE SUBMITTED TO THE CLIENT AND DESIGN TEAM FOR APPROVAL.

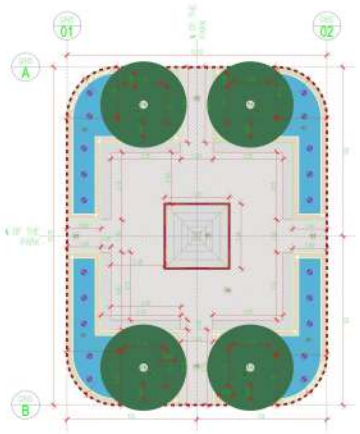

PLUMERIA PARK – LANDSCAPE LAYOUT

LEGEND:

SYM	SPECIFICATIONS
	BATTERY LIMIT - CORAL PARK
	DIMENSIONS
	SOFTSCAPE
	HARDSCAPE
	PLANTING BEDS
	WATER FOUNTAIN
	1500MM WIDE WALKWAY
	PAVED AREA
	TEMPLE AS REFERENCE
	WATER TROUGH
	GEYSER NOZZLES

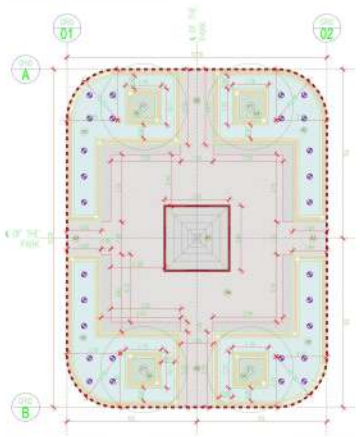

PLUMERIA PARK – SETTING OUT LAYOUT

LEGEND:

SYM	SPECIFICATIONS
	BATTERY LIMIT - CORAL PARK
	DIMENSIONS
	SOFTSCAPE
	HARDSCAPE
	PLANTING BEDS
	WATER FOUNTAIN
	1500MM WIDE WALKWAY
	PAVED AREA
	TEMPLE
	WATER TROUGH

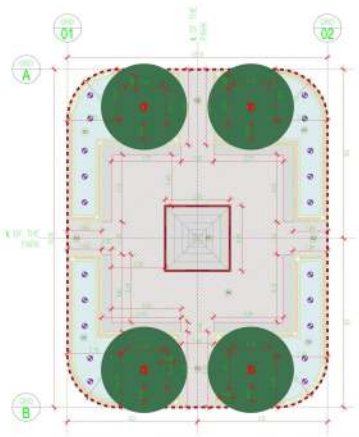

PLUMERIA PARK – PLANTING LAYOUT

LEGEND:

SYM	SPECIFICATIONS
	BATTERY LIMIT - CORAL PARK

SYM	LIST OF TREES	COMMON NAME	SPACING	AREAS	QUANTITIES	GIRTH / HEIGHT
	PLUMERIA ALBA	WHITE CHAMPA	AS SHOWN		04	150MM/ 2000MM

SYM	LIST OF SHRUBS & GRASS	COMMON NAME	SPACING	AREAS	QUANTITIES	HEIGHT
	RHOEO SPATHACEA	MOSES-IN-THE-CRADLE	@ 100 C/C	4.0 SQM	330 NOS.	200MM

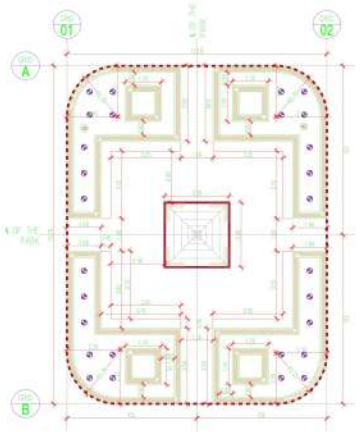

PLUMERIA PARK – KERB LAYOUT

LEGEND:

SYM	SPECIFICATIONS
	BATTERY LIMIT - CORAL PARK
	DIMENSIONS
	WATER TROUGH

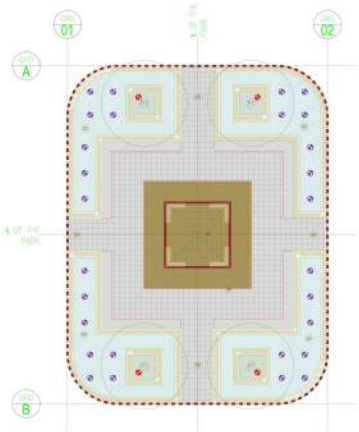

PLUMERIA PARK – FINISHES LAYOUT

LEGEND:

SYM	SPECIFICATIONS
	BATTERY LIMIT - CORAL PARK
	RAISED KERB
	FLUSH KERB
	PROPOSED TREE
	SOFTSCAPE GREEN
	300MM x 300MM LIGHT GREY PRECAST CONCRETE PAVER
	150MM x 150MM BEIGE PRECAST CONCRETE PAVER
	IN- GROUND BURIAL
	IP 68 LED GEYSER LIGHT

LEGEND, SPECIAL NOTES, SYMBOLS AND ABBREVIATIONS

KEY PLAN:

CLIENT:

Mr. Shankar Sharma

PROJECT TITLE:

GURU KRIPA KUTIR, MATHURA

LANDSCAPE CONSULTANTS:

VISIONARY CORNERSTONE
Ar. Sarika Sharan
Landscape Architect (M.ARCH)
email id - ar.sarikasharan@gmail.com
Mob no. 8700619032

REVISIONS

DESCRIPTIONS	DATE	NOS.

PROJECT CODE:

GKK_VCS2023_LD.100.01

STAGE:

CONSTRUCTION DESIGN

PACKAGE:

CONSTRUCTION DESIGN DOCUMENTATION PACKAGE

STATUS: FOR CONSTRUCTION

SHEET ISSUE DATE: MAY 2025

DRAWN BY: AR. SARIKA SHARAN

NORTH:

CHECKED BY: AR. SARIKA SHARAN

SCALE: AS SPECIFIED (PRINTED IN A2)

REVISION: R0

DRAWING TITLE:

PARK' S LAYOUT - 7 (COMPLETE PACKAGE)

DRAWING NO.:

GKK_VCS2023_LD.1000

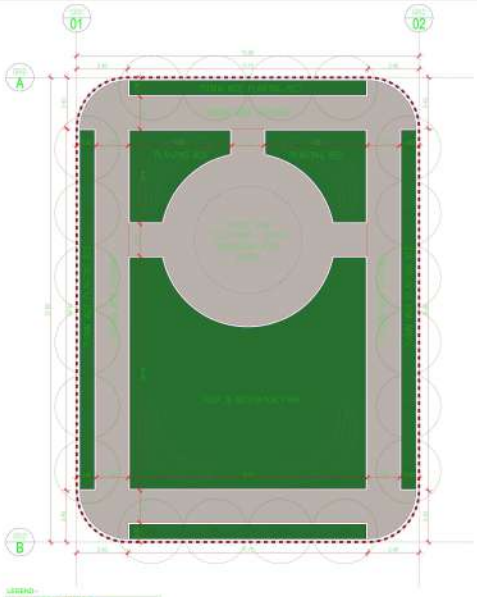

LEGEND:

SYM.	SPECIFICATIONS
	BATTERY LIMIT - CORAL PARK
	DIMENSIONS
	SOFTSCAPE
	HARDSCAPE
	RAISED KERB
	FLUSH KERB

CORAL PARK – LANDSCAPE LAYOUT

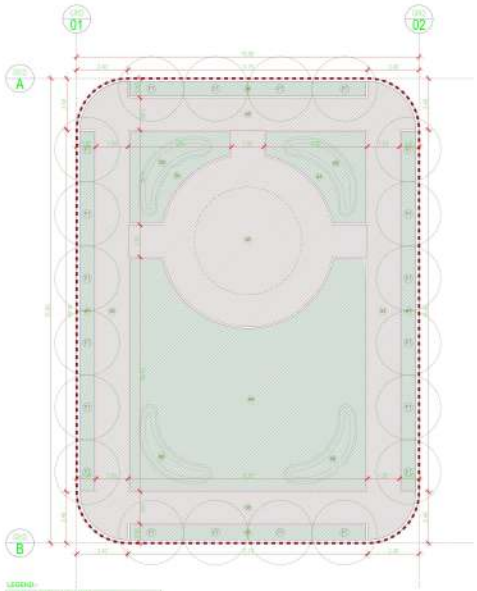

LEGEND:

SYM.	SPECIFICATIONS
	BATTERY LIMIT - CORAL PARK
	DIMENSIONS
	SOFTSCAPE
	HARDSCAPE
	PLANTING BEDS
	MOUNDS
	1500MM WIDE WALKWAY
	LAWN
	PAVED AREA FOR SCULPTURE
	RAISED KERB
	FLUSH KERB

CORAL PARK – SETTING OUT LAYOUT

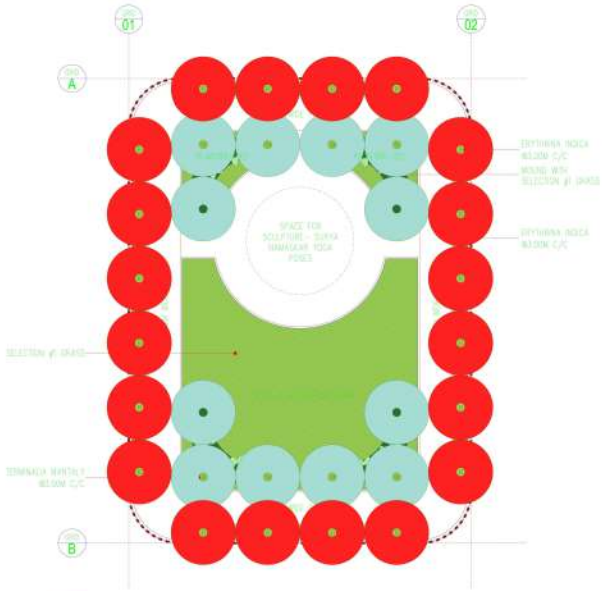

LEGEND:

SYM.	SPECIFICATIONS
	BATTERY LIMIT - CORAL PARK

SYM.	LIST OF TREES	COMMON NAME	SPACING	AREAS	QUANTITIES	GIRTH	HEIGHT
	ERYTHRINA INDICA	SEA FLOSS	AS SHOWN		07	1000MM	5000MM
	TERMINALIA MANTALY	HALDERU	@3.00M C/C		19	1000MM	5000MM

SYM.	LIST OF SHRUBS & GRASS	COMMON NAME	SPACING	AREAS	QUANTITIES	HEIGHT
	GOLDEN DURANTA	DURANTA ERECTA	@0.45M C/C	27.5 SQ.M	235 NOS.	900MM
	SELECTION #1 GRASS	SELECTION #1 GRASS		135 SQ.M		

CORAL PARK – PLANTING LAYOUT

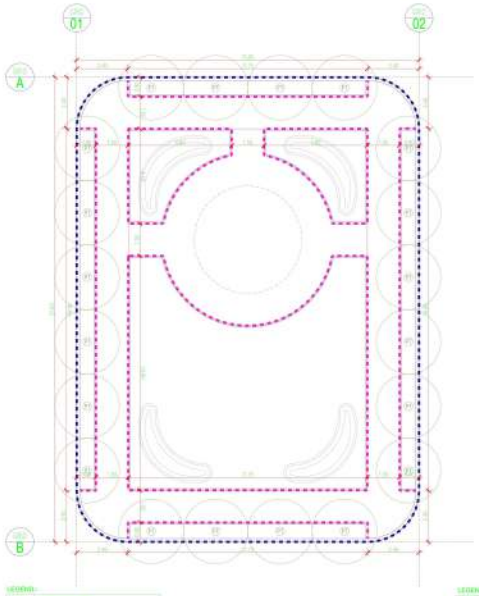

LEGEND:

SYM.	SPECIFICATIONS
	BATTERY LIMIT - CORAL PARK
	DIMENSIONS
	RAISED KERB
	FLUSH KERB

CORAL PARK – KERB LAYOUT

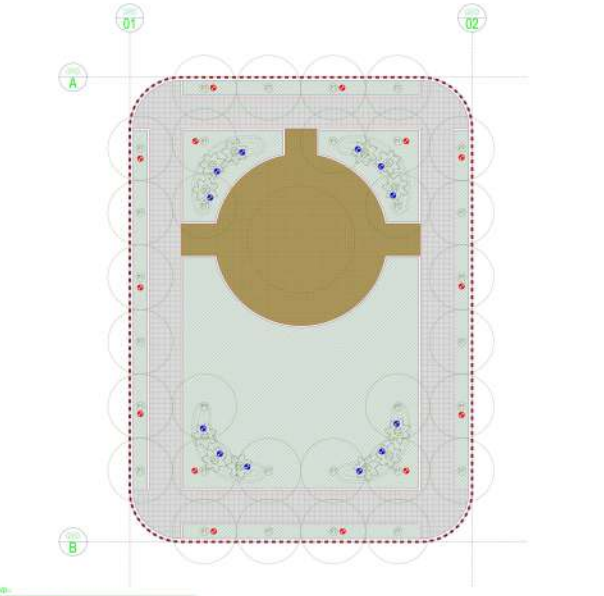

LEGEND:

SYM.	SPECIFICATIONS
	BATTERY LIMIT - CORAL PARK
	RAISED KERB
	FLUSH KERB
	PROPOSED TREE
	SOFTSCAPE GREEN
	300MM*300MM LIGHT GREY PRECAST CONCRETE PAVER
	1200MM*1200MM BEIGE PRECAST CONCRETE PAVER
	IN - GROUND BURIAL
	GRADEN SPIKE LIGHT

FINISHES & LIGHTING LAYOUT

KEY NOTES:

1. THIS DRAWING IS THE COPYRIGHT OF IDEATE DESIGN STUDIO (INDIA) AND MUST NOT BE RETAINED, COPIED OR USED WITHOUT THE ABOVE CONSULTANT'S AUTHORITY DO NOT SCALE. THE DRAWINGS
2. ALL DIMENSIONS ARE IN MILLIMETERS AND LEVELS IN METERS UNLESS NOTED OTHERWISE. ALL DIMENSIONS TO BE VERIFIED ON SITE & APPROVED BY THE ENGINEER
3. THIS DRAWING SHOULD BE READ IN CONJUNCTION WITH OTHER RELEVANT ARCHITECTURAL, STRUCTURAL, MECHANICAL AND ELECTRICAL DRAWINGS AND ALL RELEVANT SECTIONS OF THE SPECIFICATIONS.
4. REFER TO COMMON DETAIL DRAWING SET FOR TYPICAL DETAILS ANY PROPOSED SUBSTITUTIONS MUST BE OF EQUAL QUALITY AND AESTHETIC APPEARANCE AND MUST BE SUBMITTED TO THE CLIENT AND DESIGN TEAM FOR APPROVAL.

LEGEND, SPECIAL NOTES, SYMBOLS AND ABBREVIATIONS

KEY PLAN:

CLIENT:

Mr. Shankar Sharma

PROJECT TITLE:

GURU KRIPA KUTIR, MATHURA

LANDSCAPE CONSULTANTS:

VISIONARY CORNERSTONE
Ar. Sarika Sharan
Landscape Architect (M.ARCH)
email id - ar.sarikasharan@gmail.com
Mob no. 8700619032

REVISIONS

DESCRIPTIONS	DATE	NOS.

PROJECT CODE:

GKK_VCS2023_LD.100.01

STAGE:

CONSTRUCTION DESIGN

PACKAGE:

CONSTRUCTION DESIGN DOCUMENTATION PACKAGE

STATUS: FOR CONSTRUCTION

SHEET ISSUE DATE: MAY 2025

DRAWN BY: AR. SARIKA SHARAN

NORTH:

CHECKED BY: AR. SARIKA SHARAN

SCALE: AS SPECIFIED (PRINTED IN A2)

REVISION: R0

DRAWING TITLE:

PARK' S LAYOUT - 3 (COMPLETE PACKAGE)

DRAWING NO.:

GKK_VCS2023_LD.1000

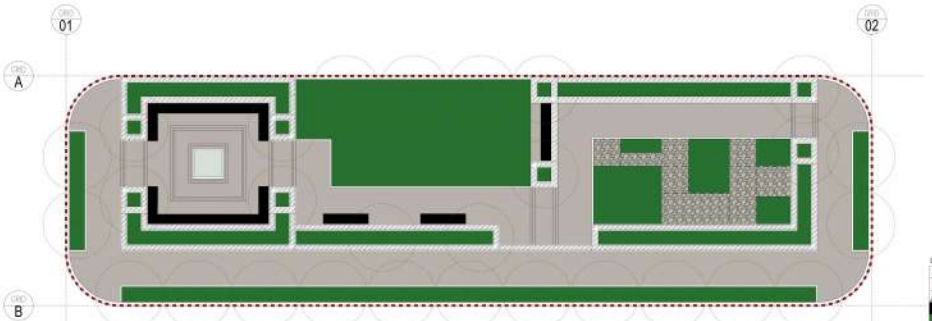

LEGEND:-

SYM	SPECIFICATIONS
	BATTERY LIMIT - KARANJA PARK
	DIMENSIONS
	BUILT SEATING
	SOFTSCAPE
	HARDSCAPE
	BRICKWORK - BUILT IN PLANTER

LANDSCAPE LAYOUT

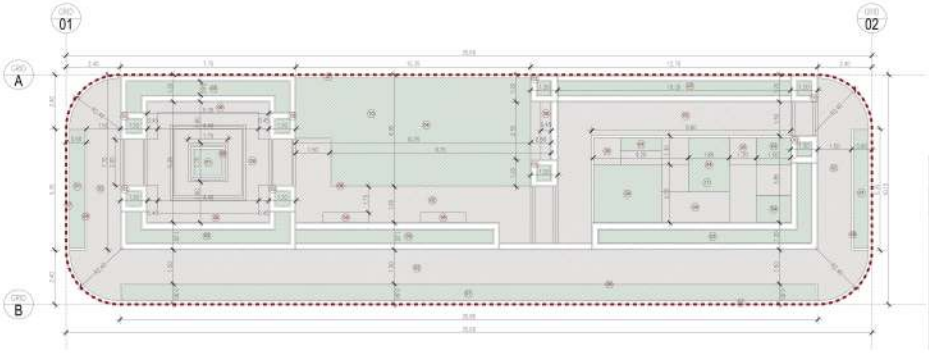

LEGEND:-

SYM	SPECIFICATIONS
	BATTERY LIMIT - KARANJA PARK
	DIMENSIONS
	SOFTSCAPE
	HARDSCAPE
	PLANTING BEDS
	WALKWAY
	BUILT-IN-PLANTER
	LAWN
	GRAVEL BED
	BUILT SEATING
	RAISED KERB
	FLUSH KERB
	SENIOR CITIZEN SEATING AREA
	YOGA & MEDITATION PARK
	THERAPEUTIC GARDEN

SETTING OUT LAYOUT

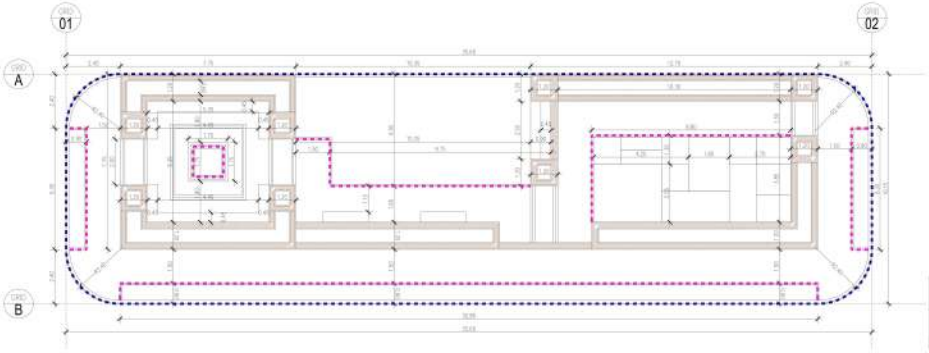

LEGEND:-

SYM	SPECIFICATIONS
	BATTERY LIMIT - KARANJA PARK
	DIMENSIONS
	RAISED KERB
	FLUSH KERB
	600MM HIGH BUILT-IN PLANTER

KERB LAYOUT

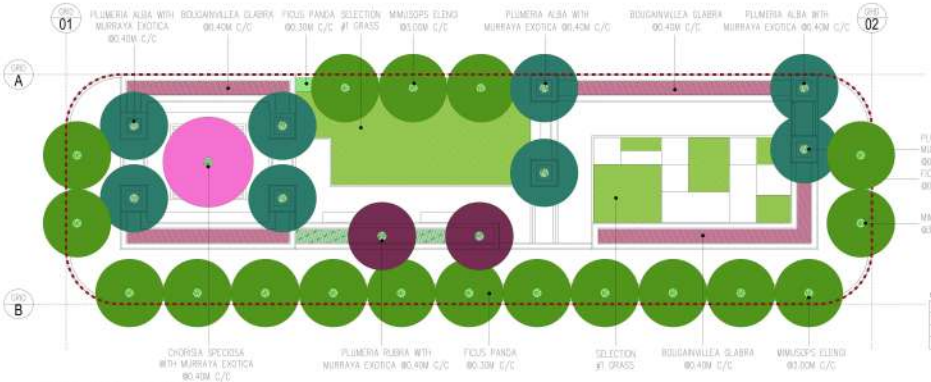

LEGEND:-

SYM	SPECIFICATIONS
	BATTERY LIMIT - KARANJA PARK
	RAISED KERB
	FLUSH KERB

PLANTING LAYOUT

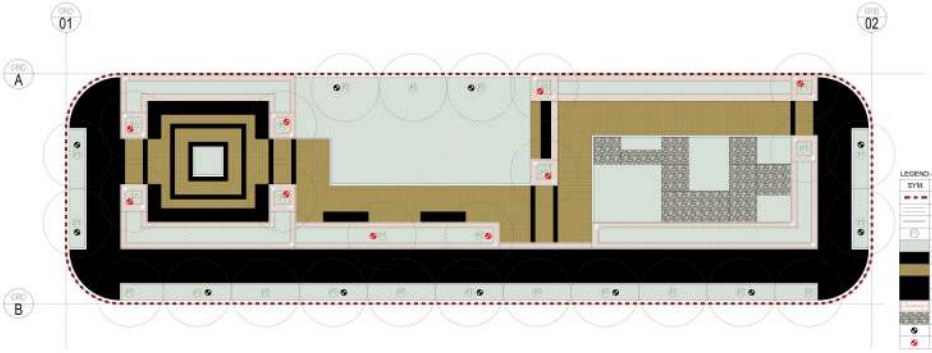

LEGEND:-

SYM	SPECIFICATIONS
	BATTERY LIMIT - KARANJA PARK
	RAISED KERB
	FLUSH KERB
	PROPOSED TREE
	SOFTSCAPE GREEN
	300MMX200MM LIGHT GREY PRECAST CONCRETE PAVER
	100MMX100MM BEIGE PRECAST CONCRETE PAVER
	100MMX100MM DARK GREY PRECAST CONCRETE PAVER
	LEATHERED GREY GRANITE SEATING
	CLADDING & COPING IN POLISHESH GREY GRANITE
	GRAVEL BED
	IN- GROUND BURIAL
	GRADEN SPIKE LIGHT

FINISHES LAYOUT & LIGHTING LAYOUT

1 LD.1000 PARK' S LAYOUT - 2

SCALE: 1:750

KEY NOTES:

1. THIS DRAWING IS THE COPYRIGHT OF IDEATE DESIGN STUDIO (INDIA) AND MUST NOT BE RETAINED, COPIED OR USED WITHOUT THE ABOVE CONSULTANT'S AUTHORITY DO NOT SCALE. THE DRAWINGS.
2. ALL DIMENSIONS ARE IN MILLIMETERS AND LEVELS IN METERS UNLESS NOTED OTHERWISE. ALL DIMENSIONS TO BE VERIFIED ON SITE & APPROVED BY THE ENGINEER
3. THIS DRAWING SHOULD BE READ IN CONJUNCTION WITH OTHER RELEVANT ARCHITECTURAL, STRUCTURAL, MECHANICAL AND ELECTRICAL DRAWINGS AND ALL RELEVANT SECTIONS OF THE SPECIFICATIONS.
4. REFER TO COMMON DETAIL DRAWING SET FOR TYPICAL DETAILS ANY PROPOSED SUBSTITUTIONS MUST BE OF EQUAL QUALITY AND AESTHETIC APPEARANCE AND MUST BE SUBMITTED TO THE CLIENT AND DESIGN TEAM FOR APPROVAL.

LEGEND, SPECIAL NOTES, SYMBOLS AND ABBREVIATIONS

LEGEND:-

SYM.	LIST OF TREES	COMMON NAME	SPACING	AREAS	QUANTITIES	GIRTH	HEIGHT
	CHORISIA SPECIOSA	SILK FLOSS	AS SHOWN		01	1200MM	4000MM
	MIMUSOPS ELENGI	MAULSARI	@3.00M C/C	-	18	1200MM	3000MM
	PLUMERIA ALBA	WHITE CHAMPA	AS SHOWN		06	1200MM	3000MM
	PLUMERIA RUBRA	RED CHAMPA	AS SHOWN	-	02	1200MM	3000MM

SYM.	LIST OF SHRUBS & GRASS	COMMON NAME	SPACING	AREAS	QUANTITIES	HEIGHT
	BOUGAINVILLEA GLABRA	PINK PAPER FLOWER	@0.40M C/C	24 SQ.M	150 NOS.	600MM
	MURRAYA EXOTICA	ORANGE JASMINE	@0.40M C/C	08 SQ.M	50 NOS.	450MM
	FICUS PANDA	BANYAN FIG	@0.30M C/C	34 SQ.M	377 NOS.	450MM
	SELECTION #1 GRASS	SELECTION #1 GRASS		56 SQ.M	-	-

KEY PLAN:

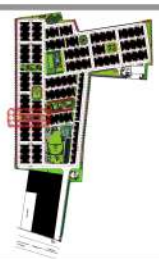

CLIENT:

Mr. Shankar Sharma

PROJECT TITLE:

GURU KRIPA KUTIR, MATHURA

LANDSCAPE CONSULTANTS:

VISIONARY CORNERSTONE
Ar. Sarika Sharan
Landscape Architect (M.ARCH)
email id - ar.sarikasharan@gmail.com
Mob no. 8700619032

REVISIONS

DESCRIPTIONS	DATE	NOS.

PROJECT CODE:

GKK_VCS2023_LD.100.01

STAGE:

CONSTRUCTION DESIGN

PACKAGE:

CONSTRUCTION DESIGN DOCUMENTATION PACKAGE

STATUS: FOR CONSTRUCTION

SHEET ISSUE DATE: MAY 2025

DRAWN BY: AR. SARIKA SHARAN

NORTH:

CHECKED BY: AR. SARIKA SHARAN

SCALE: AS SPECIFIED (PRINTED IN A2)

REVISION: R0

DRAWING TITLE:

PARK' S LAYOUT - 2 (COMPLETE PACKAGE)

DRAWING NO.:

GKK_VCS2023_LD.1000

KEY NOTES:

1. THIS DRAWING IS THE COPYRIGHT OF IDEATE DESIGN STUDIO (INDIA) AND MUST NOT BE RETAINED, COPIED OR USED WITHOUT THE ABOVE CONSULTANT'S AUTHORITY DO NOT SCALE. THE DRAWINGS
2. ALL DIMENSIONS ARE IN MILLIMETERS AND LEVELS IN METERS UNLESS NOTED OTHERWISE. ALL DIMENSIONS TO BE VERIFIED ON SITE & APPROVED BY THE ENGINEER
3. THIS DRAWING SHOULD BE READ IN CONJUNCTION WITH OTHER RELEVANT ARCHITECTURAL, STRUCTURAL, MECHANICAL AND ELECTRICAL DRAWINGS AND ALL RELEVANT SECTIONS OF THE SPECIFICATIONS.
4. REFER TO COMMON DETAIL DRAWING SET FOR TYPICAL DETAILS ANY PROPOSED SUBSTITUTIONS MUST BE OF EQUAL QUALITY AND AESTHETIC APPEARANCE AND MUST BE SUBMITTED TO THE CLIENT AND DESIGN TEAM FOR APPROVAL.

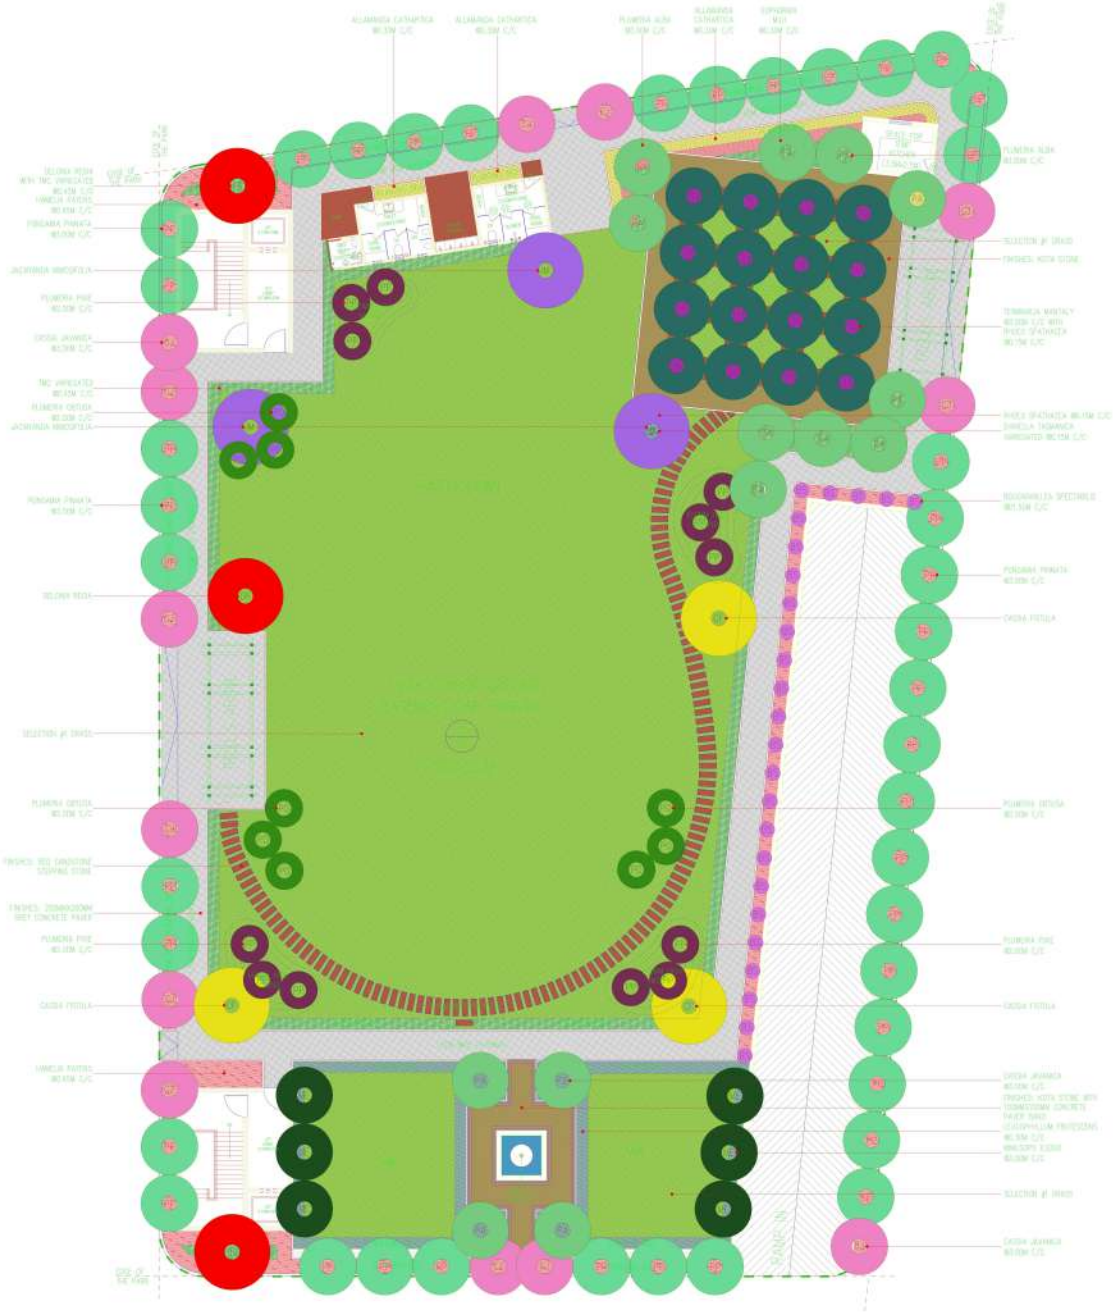

KARAUA PARK-LANDSCAPE PLAN

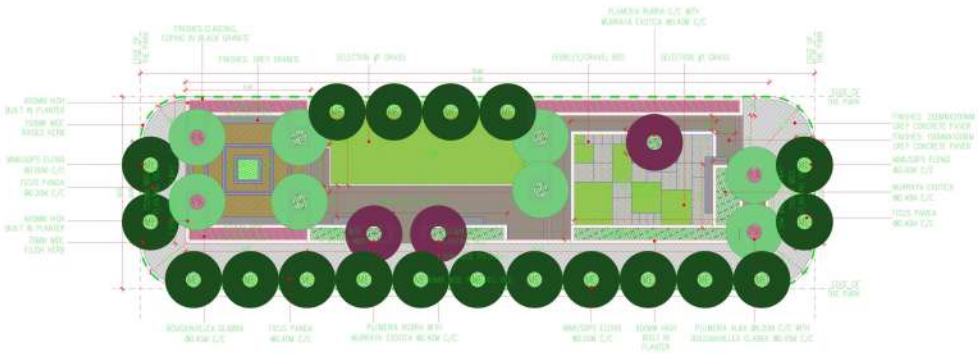

MAULSARI PARK LANDSCAPE PLAN

1 LD.1000 PARK' S LAYOUT - 1 & 2

SCALE: 1:750

LEGEND, SPECIAL NOTES, SYMBOLS AND ABBREVIATIONS

KEY PLAN:

CLIENT:

Mr. Shankar Sharma

PROJECT TITLE:

GURU KRIPA KUTIR, MATHURA

LANDSCAPE CONSULTANTS:

VISIONARY CORNERSTONE
Ar. Sarika Sharan
Landscape Architect (M.ARCH)
email id - ar.sarikasharan@gmail.com
Mob no. 8700619032

REVISIONS

DESCRIPTIONS	DATE	NOS.

PROJECT CODE:

GKK_VCS2023_LD.100.01

STAGE:

CONSTRUCTION DESIGN

PACKAGE:

CONSTRUCTION DESIGN DOCUMENTATION PACKAGE

STATUS: FOR CONSTRUCTION

SHEET ISSUE DATE: MAY 2025

DRAWN BY: AR. SARIKA SHARAN

NORTH:

CHECKED BY: AR. SARIKA SHARAN

SCALE: AS SPECIFIED (PRINTED IN A2)

REVISION: R0

DRAWING TITLE:

PARK' S LAYOUT - 1 & 2

DRAWING NO.:

GKK_VCS2023_LD.1000