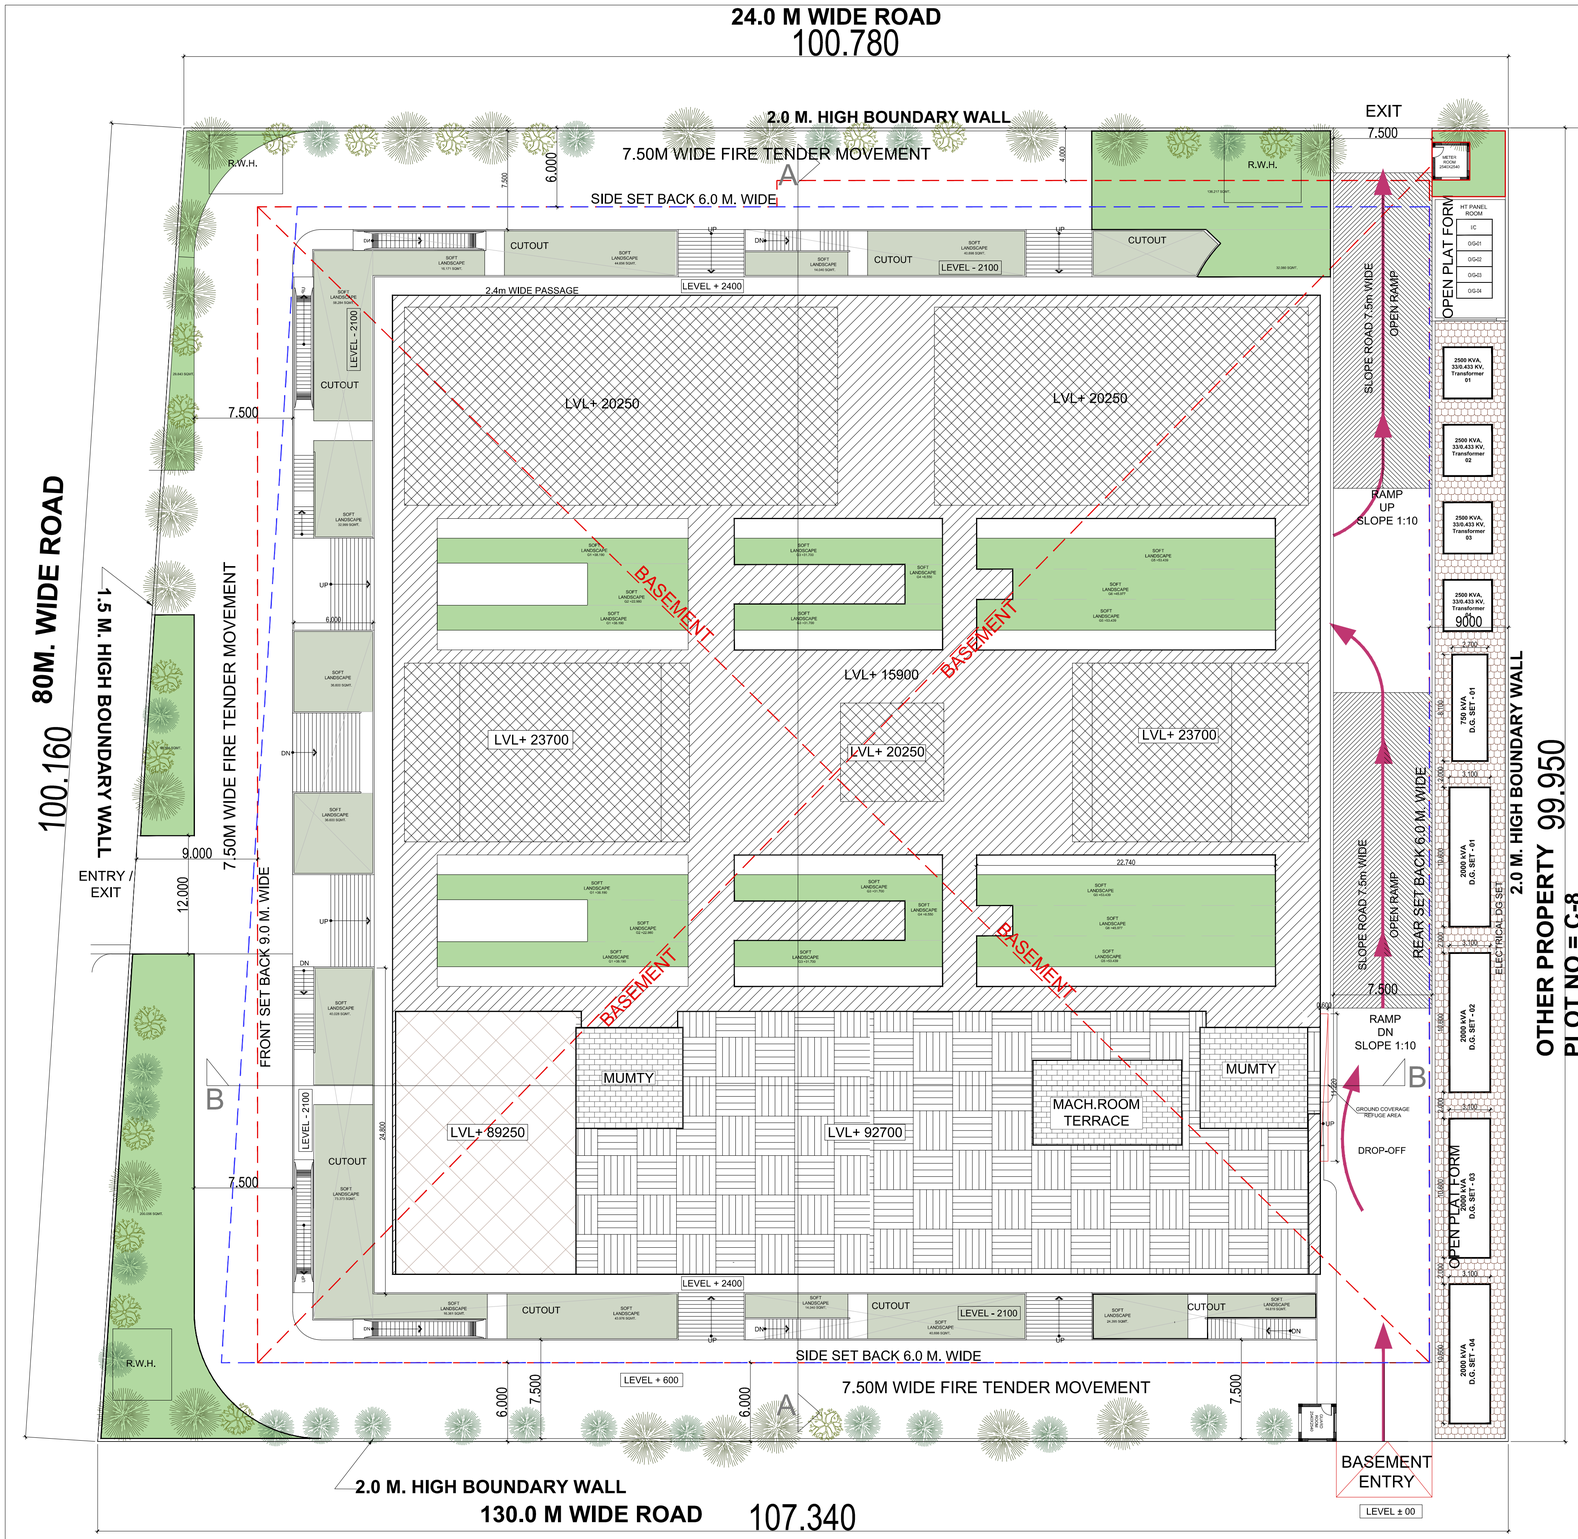

GUARD & METER ROOM AREA DETAIL

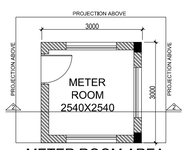

METER ROOM AREA
=3.0X3.0X1NO.=9.0SQMT.

GUARD ROOM AREA
=3.0X3.0X1NO.=9.0SQMT.

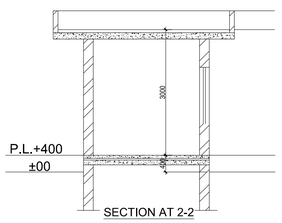

SECTION AT 2-2

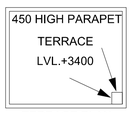

TERRACE PLAN

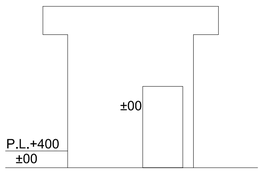

FRONT ELEVATION

OWNER'S SIGN.

ARCHITECTS SIGN

RAJIV GANDHI
ARCHITECT
LIC.NO.- CA/91/13852

STRUCTURAL CONSULTANT

PROJECT

PROPOSED PLAN FOR NIRALA GATEWAY
C-7,SECTOR - 12
GREATER NOIDA WEST
FOR M/S.PARTH BUILTECH PVT.LTD

DRAWING TITLE

ELECTRICITY SUPPLY PLAN

Scale	1:200
Date	
SHEET. NO.	DRG. NO. 01
JOB. NO	