AFFORDABLE HOUSING

SCHEME - G.H.I. CITY-2

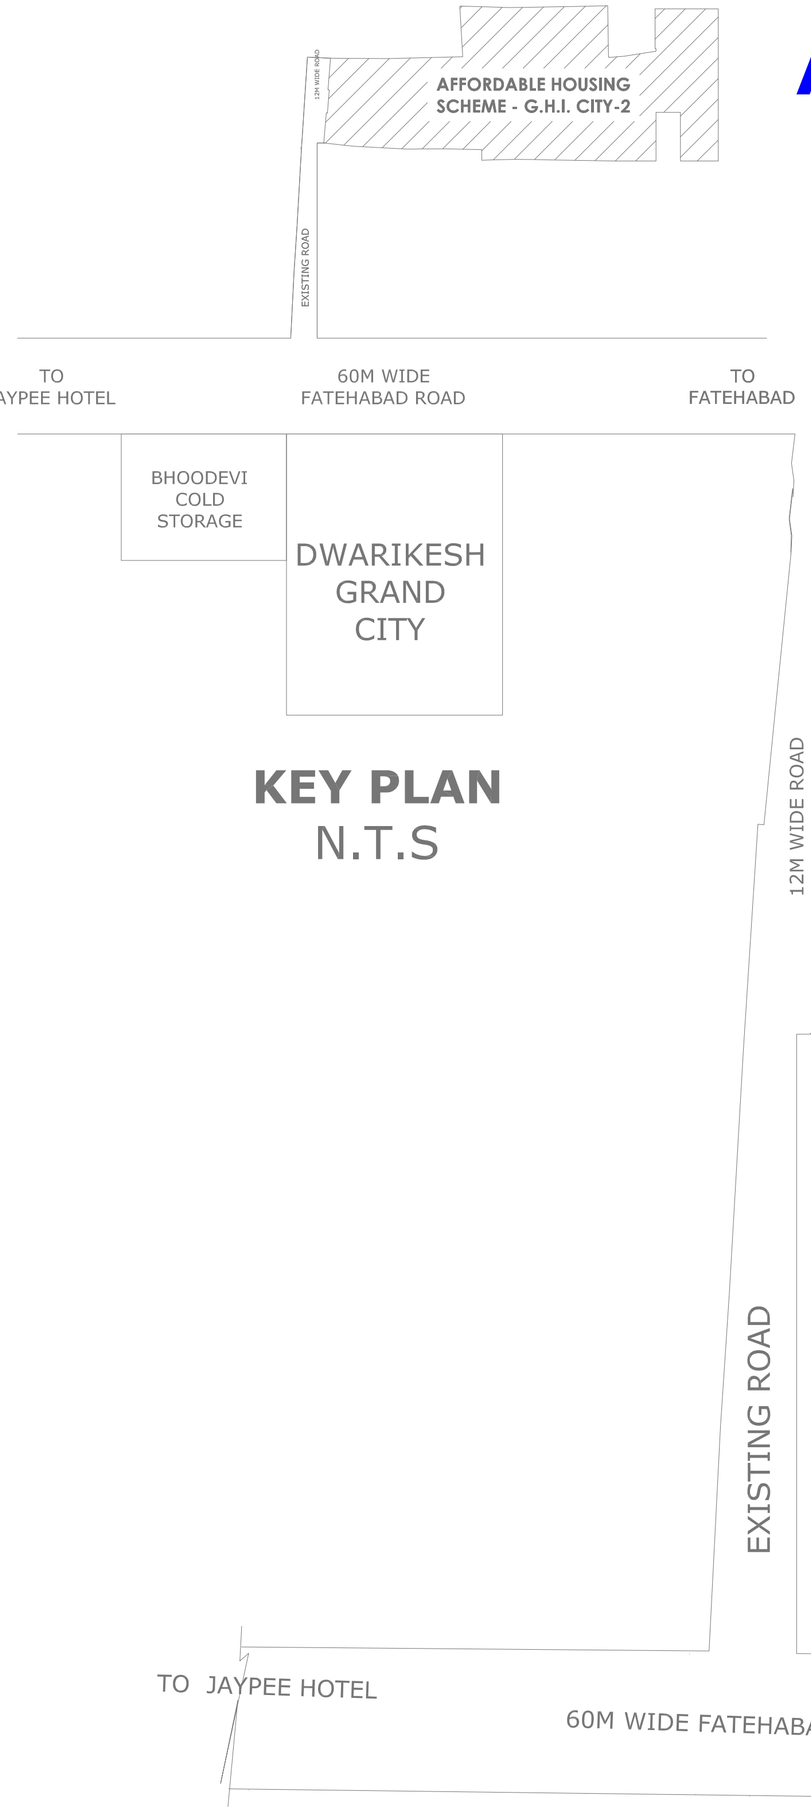

KEY PLAN
N.T.S

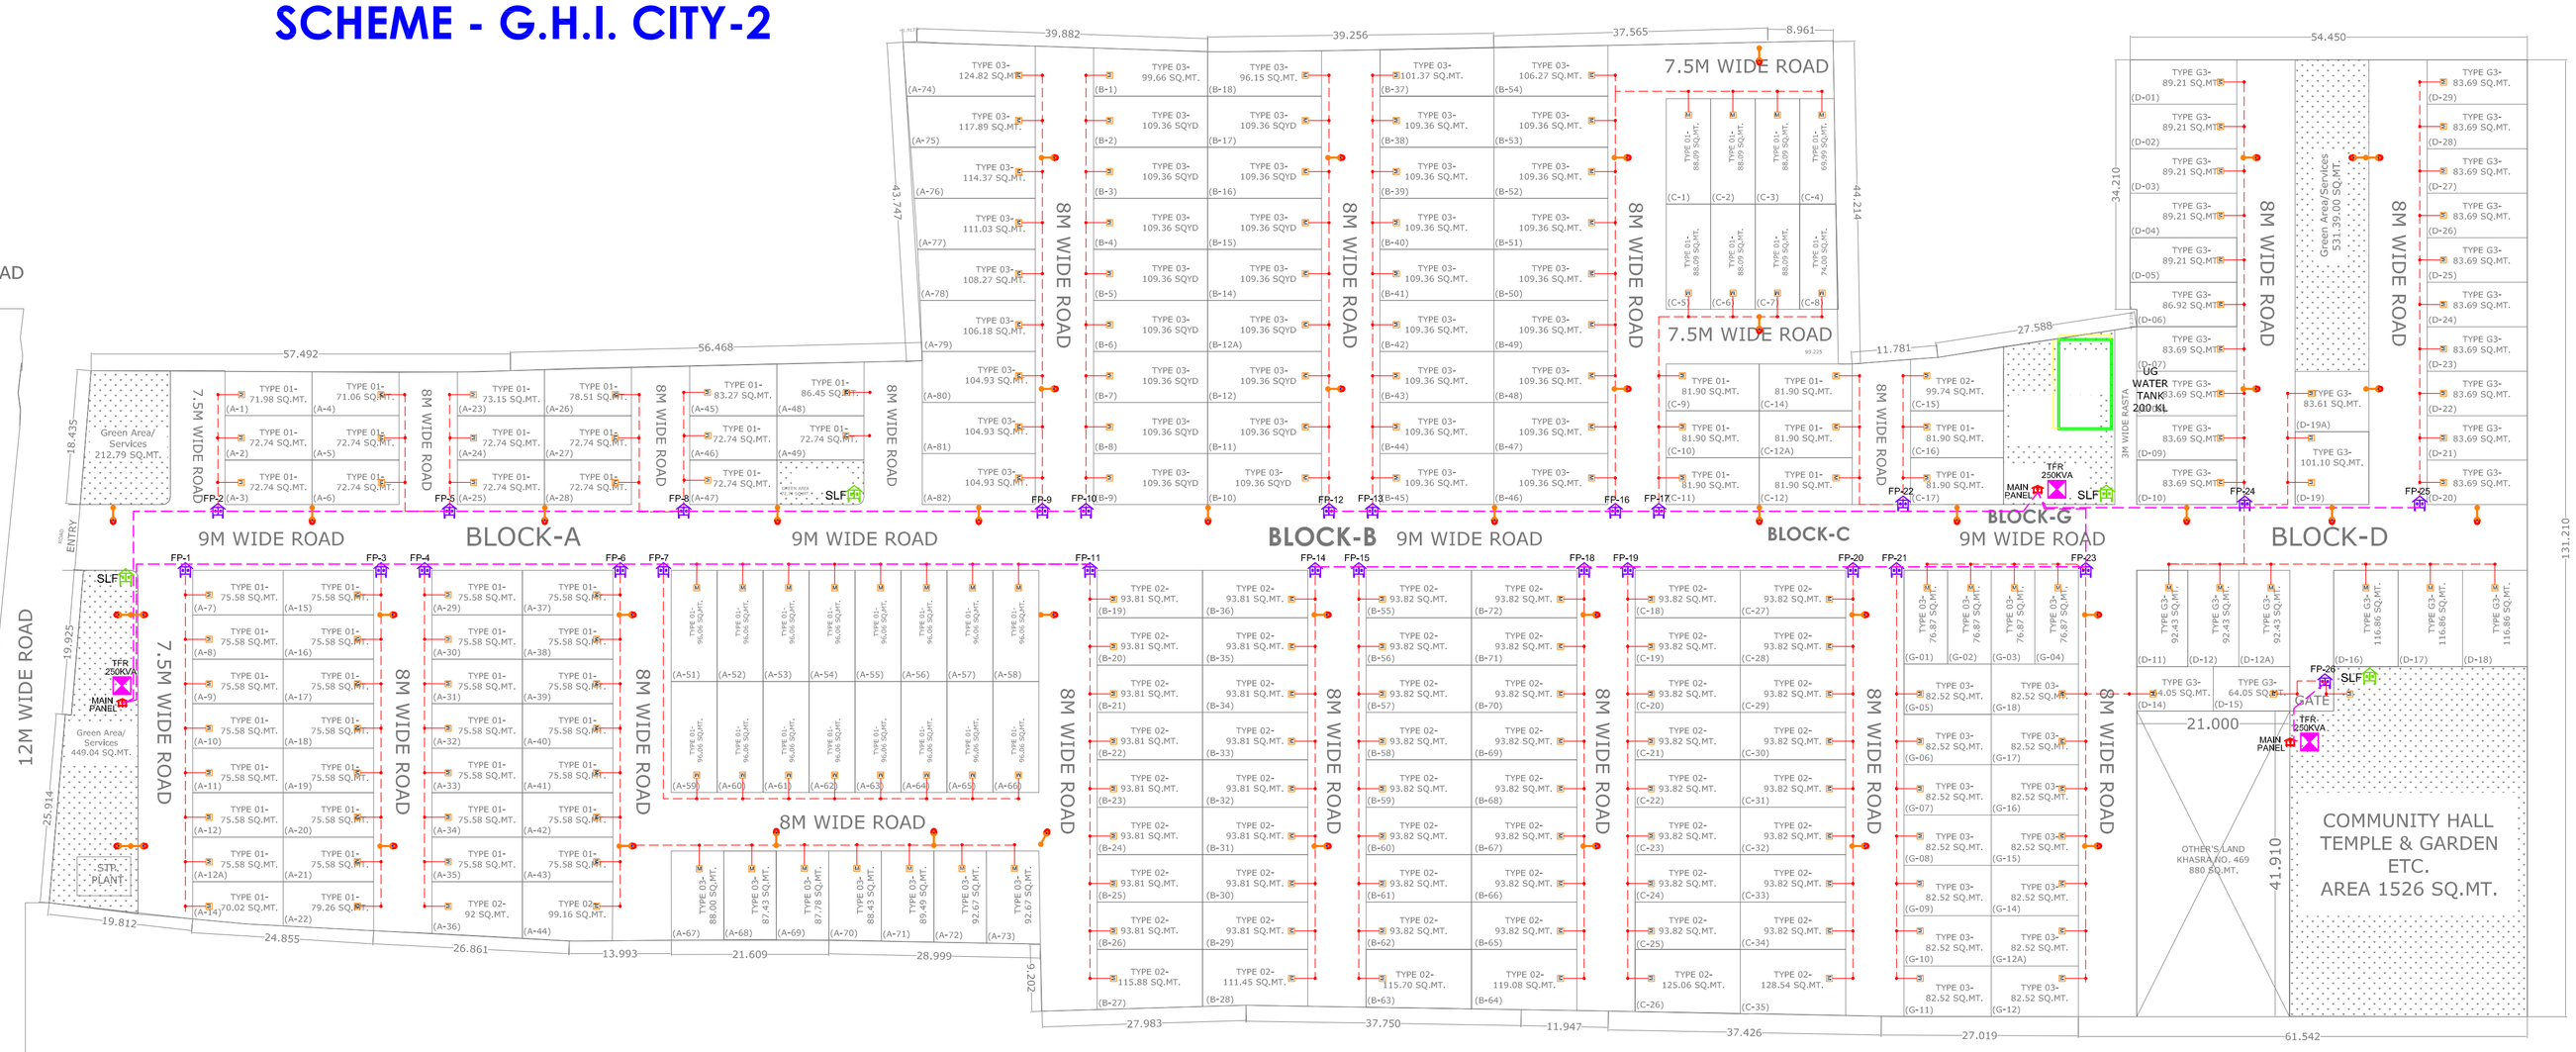

LEGEND : -

SYMBOL	DESCRIPTION
	11/.4 KV TRANSFORMER
	ELECTRICAL MAIN PANEL
	FEEDER PANELS FOR HOUSE CONNECTION
SLF	STREET LIGHT FEEDER
	3.5Cx70 SQMM XLPE AL. ARM. LT CABEL MAIN PANEL TO FEEDER PANEL
	4Cx10 SQMM XLPE AL. ARM. SUBMAIN CABEL FEEDER PANEL TO HOUSE METER
M	HOUSE METER
	STREET LIGHT POLE WITH 150W LED LIGHT WITH FIXTURE

ELECTRICAL SUPPLY & DISTRIBUTION LAYOUT

TITLE:	ELECTRICAL SUPPLY & DISTRIBUTION LAYOUT	N	DATE 26/04/2025	OWNER: -	MEP Consultant: Architect Engineers & Consultant, Office-153-M, Sector-81, Noida, Gautambuddh Nagar, Uttar Pradesh — Trusted and expericed firm — Architect Engineer and consultant — Ar. Ajit Nigam Regd. No. AM-1911905
Project :	"AFFORDABLE HOUSING SCHEME - G.H.I. CITY-2 " KHASRA NO. 467, 451 & 472 SITUATED AT VILLAGE KUNDOL TEH. & DISTT. AGRA.	Scale N.T.S	REVISION R0	CZAR BUILDCON PVT. LTD. AUTHORITY SIGN:- SHRI GYANENDRA SINGH CHAUHAN	ARCHITECT'S AreaMakers, Architect & Interior Designers, Blok-C12, Shop 12, First Floor, Sanjay Place, Agra -282005, Phone +91-8909747068, E-mail-areamakers.agra@gmail.com — Ar. RAHUL KUMAR (B.Arch) CA/2018/97802 MOB.- 8865044783