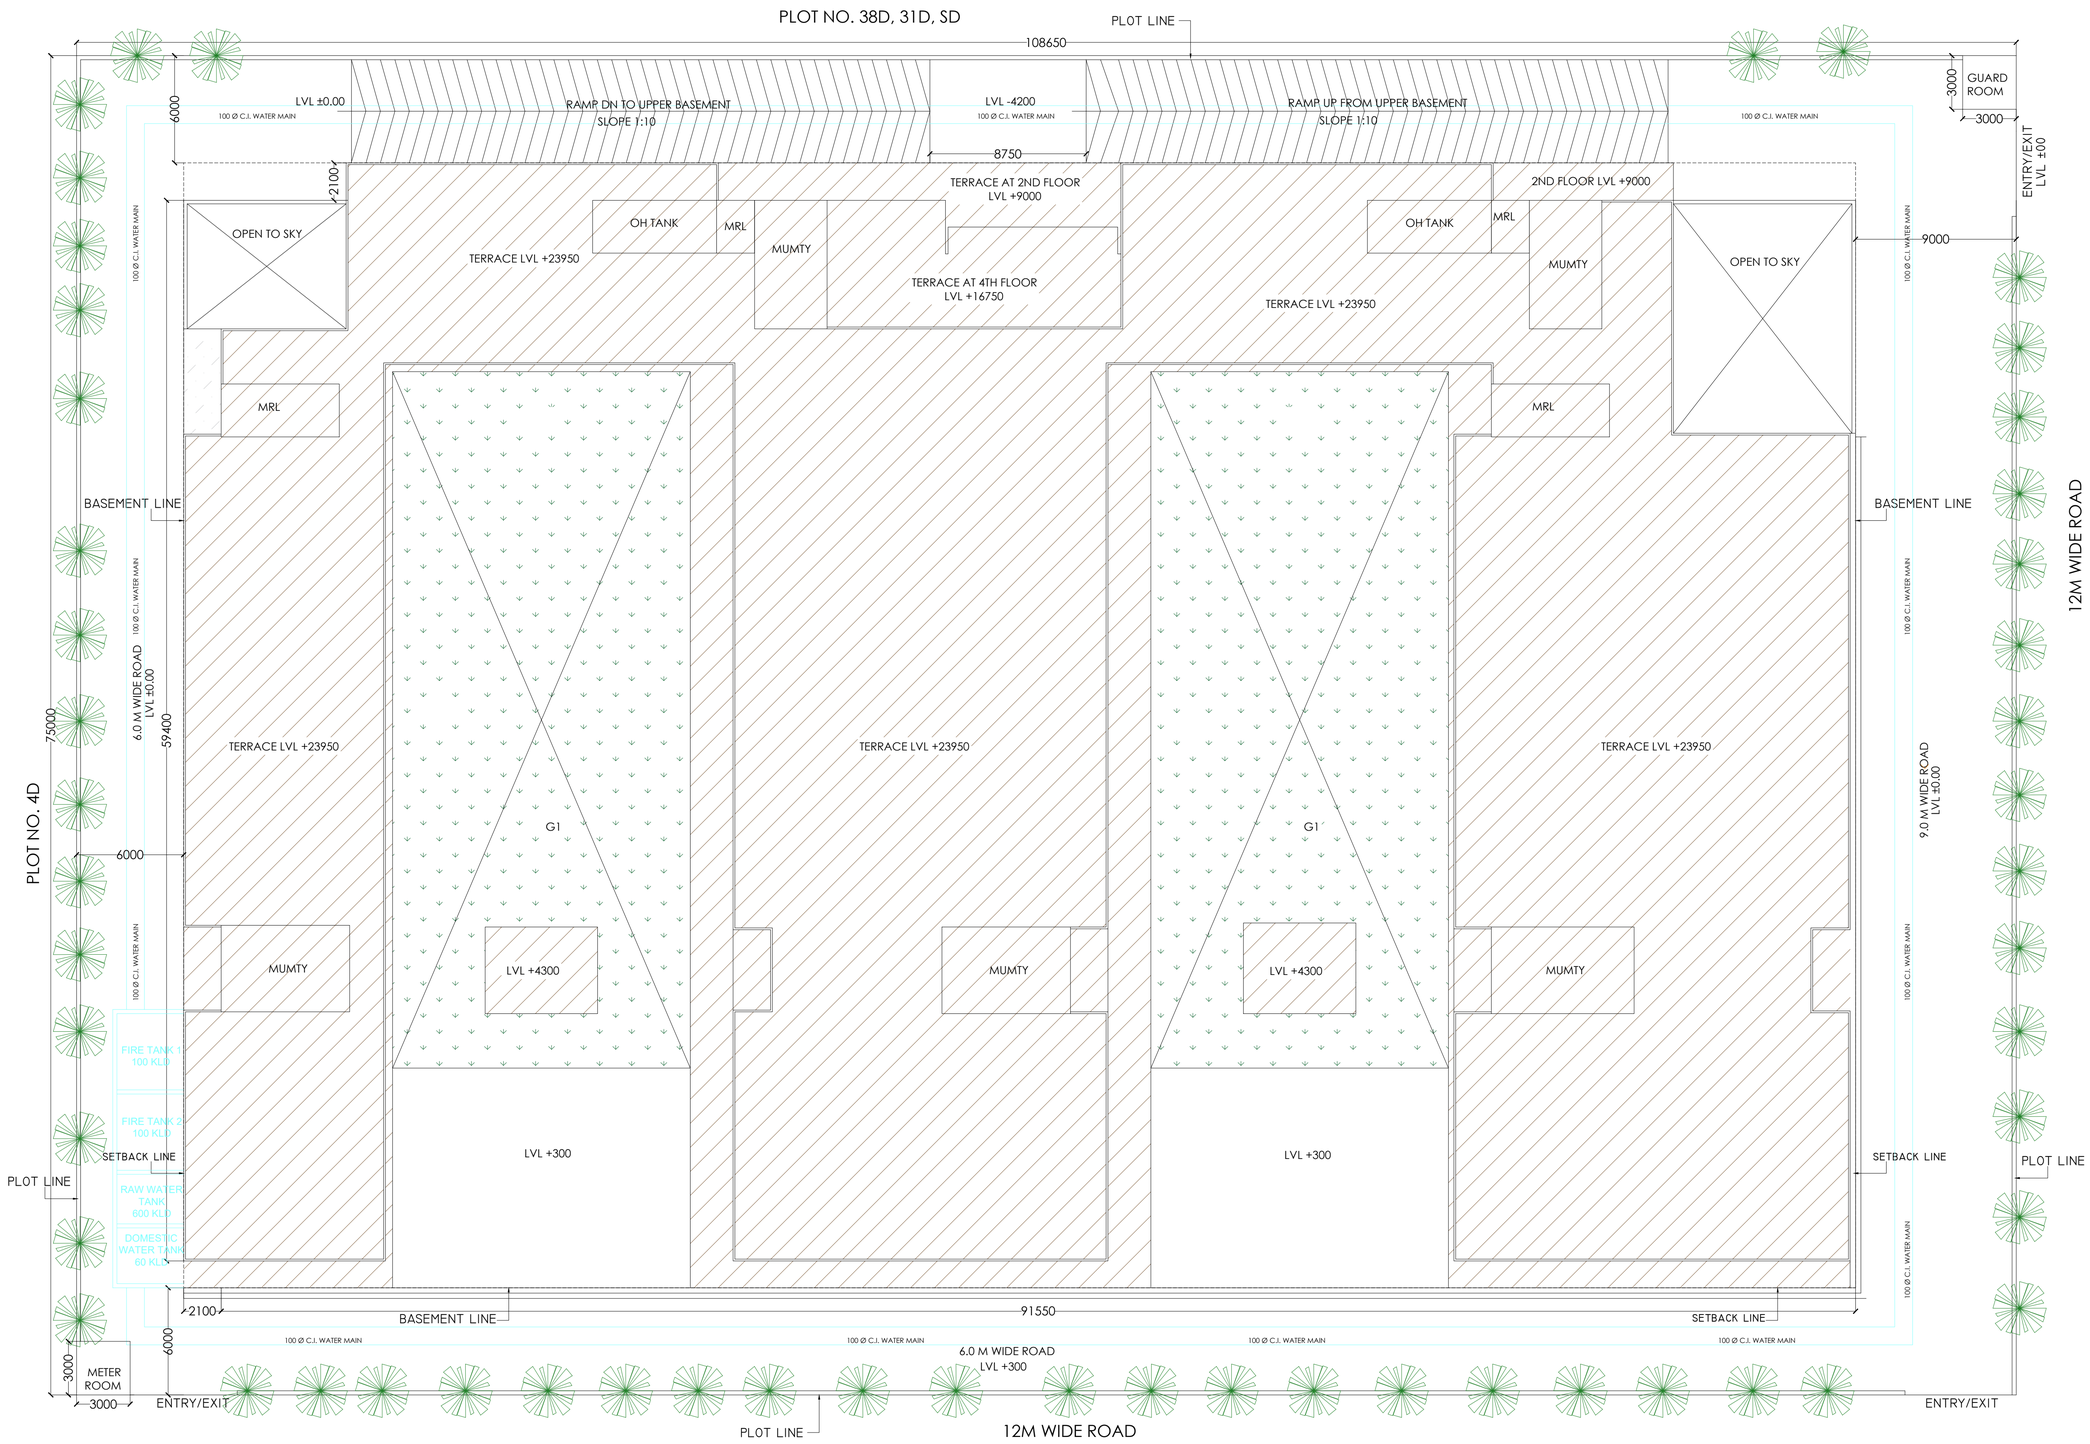

OWNER'S SIGN

ANUJ MITTAL

Digitally signed by ANUJ MITTAL
Date: 2026.04.21 11:11:10 +05'30'

ARCHITECT'S SIGN

Pankaj Nath Andley

Digitally signed by Pankaj Nath Andley
Date: 2026.04.21 10:49:53 +05'30'

SUBMISSION DRAWING

PROJECT:
PROPOSED COMMERCIAL
"**M/s KNOWLEDGE SQUARE REALTECH LLP**"
AT PLOT NO. 4/1D, SECTOR- KP3,
G. NOIDA (UP)

DRG. TITLE:-
WATER SUPPLY PLAN

N

SCALE:-1:200	DRG. NO.:-03
DLT.BY.:-	DATE:-27/03/2026

ARCHITECTS:-
P. N. ANDLEY B.ARCH. A.I.I.A.
ANDLEYS ASSOCIATES PVT. LTD.
ARCHITECTS ENGINEERS PLANNERS
39 HOUSING SOCIETY N.D.S.E.-I NEW DELHI- 110049