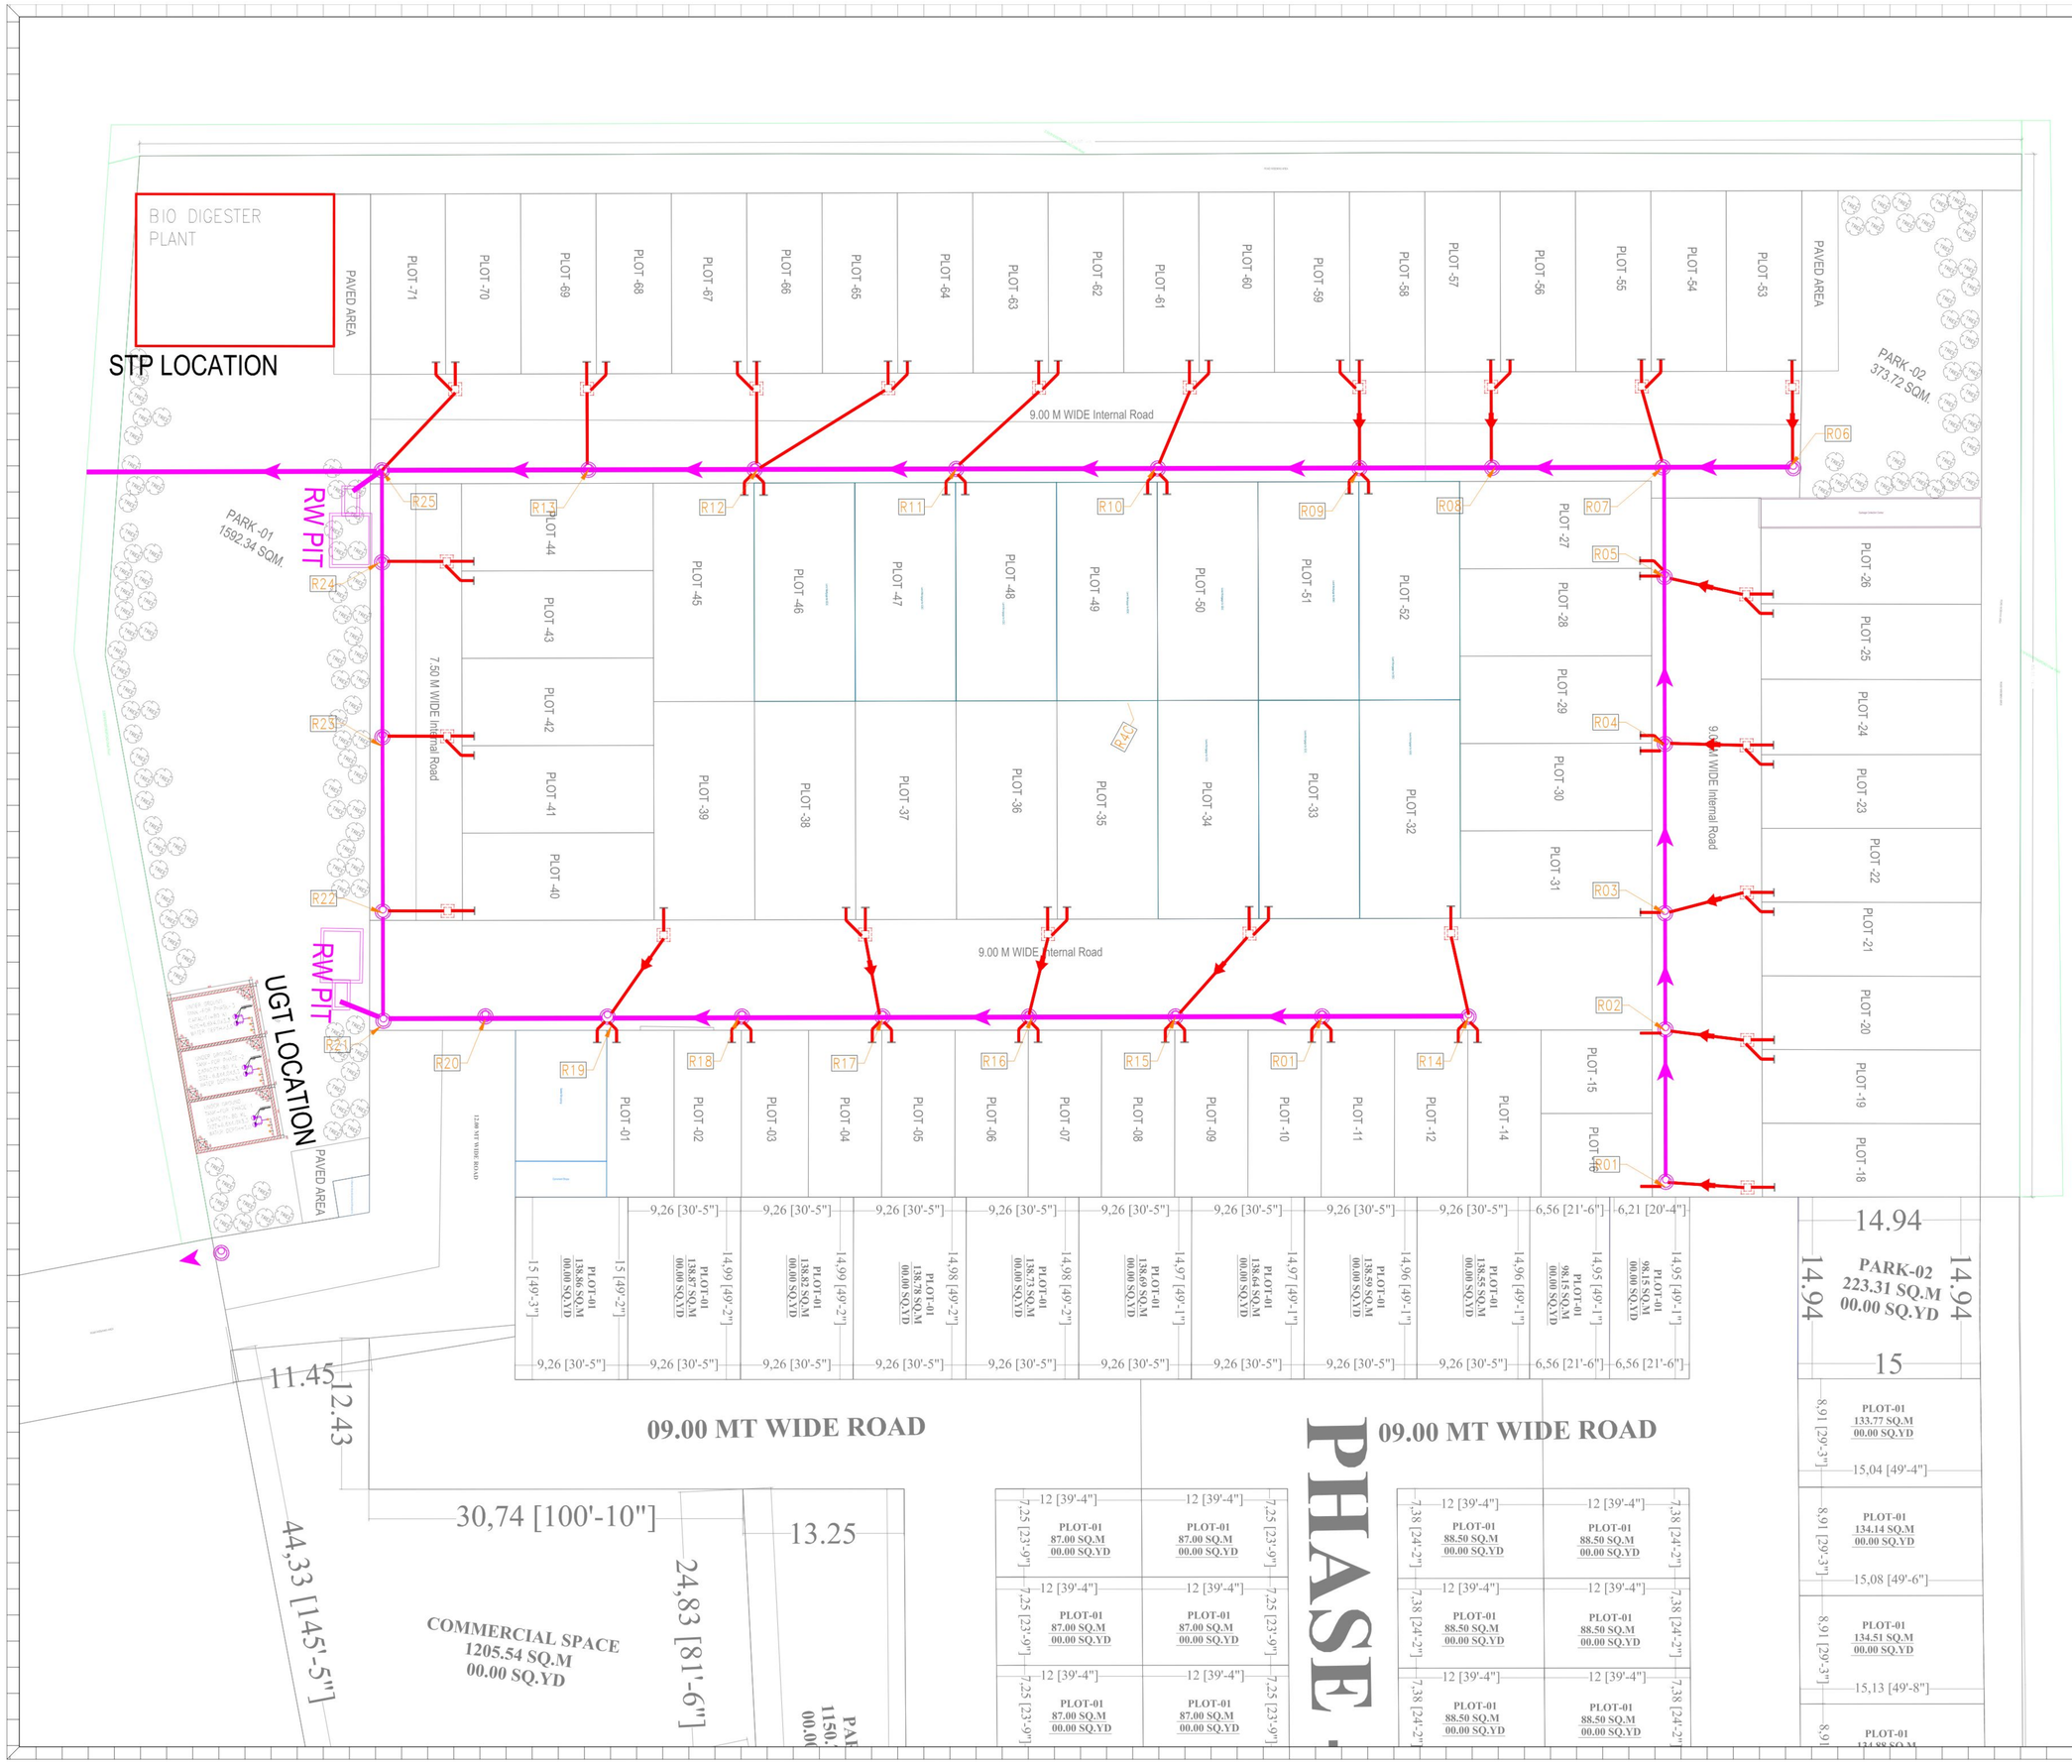

PLUMBING LEGEND:-

	SEWER MANHOLE(910ø & ABOVE)
	SEWER MANHOLE
	SW-SEWER LINE(DWC SN8)
	150ø SOIL & WASTE WATER PIPE(FROM PLOT)

SEWER MANHOLE SIZE :-

DIA OF M.H	DEPTH OF MH
910mm Dia	900 TO 1650
1220mm Dia	1650 TO 2300
1520mm Dia	2300 & ABOVE

PLUMBING LEGEND:-

	STORM MANHOLE(910ø & ABOVE)
	STORM CATCH BASIN
	ST-STORM WATER LINE(RCC NP2)
	150ø RAIN WATER PIPE(FROM PLOT)
RWP	RAIN WATER HARVESTING PIT

PLUMBING NOTE FOR STORM WATER :-

CATCH BASIN SIZE (MM)	DEPTH OF CB (MM)
CB - 600 X 600 mm	600 - 750 mm
CB - 750 X 750 mm	750 TO 900 mm

Plumbing Note :-

DIA OF M.H	DEPTH OF MH
910mm Dia	900 TO 1650
1220mm Dia	1650 TO 2300
1520mm Dia	2300 & ABOVE

WATER SUPPLY LEGEND:-

	VALVE
	DWS-DOMESTIC WATER SUPPLY(OPVC)
	GARDEN IRRIGATION SUPPLY(uPVC)
	R.C.C HUME PIPE FOR ROAD CORISING
	GARDEN HYDRANT
	FIRE HYDRANT

CLIENT
LANDMARK REALTY AND DEVELOPERS BY PROP.

PROJECT NAME
DARSHNA ENCLAVE

ARCHITECT
JATIN GOEL

PHE SERVICES CONSULTANT
BEHERA & ASSOCIATES
F-623A, LADO SARAI
BEHIND CNG FILLING STATION
NEW DELHI - 110030
PH:-011-40583898, MOB: 9811911853
EMAIL-behera.associates@gmail.com

ELECTRICAL SERVICES CONSULTANT
ECMS INDIA PVT. LTD.
WP-21 C-282, BASEMENT
NOIDA SECTOR-71,
UTTAR PRADESH-201307
E-mail: ecms.tech01@gmail.com
URL: www.ecmsindia.com

DRAWING TITLE-
PL-STORM LAYOUT
SITE PLAN

☐ FOR APPROVAL	☐ ADVANCE COPY
■ TENDER DRAWING	☐ GOOD FOR CONSTRUCTION
DRAWN BY MANMOHAN	REV NO. R0(01.03.2025)
CKD BY BEHRA	SCALE N.T.S.
FIN. YEAR 2024-25	JOB NO. 2606
DRAWING NO.	DARSHNA/SBA/SP/PL-02

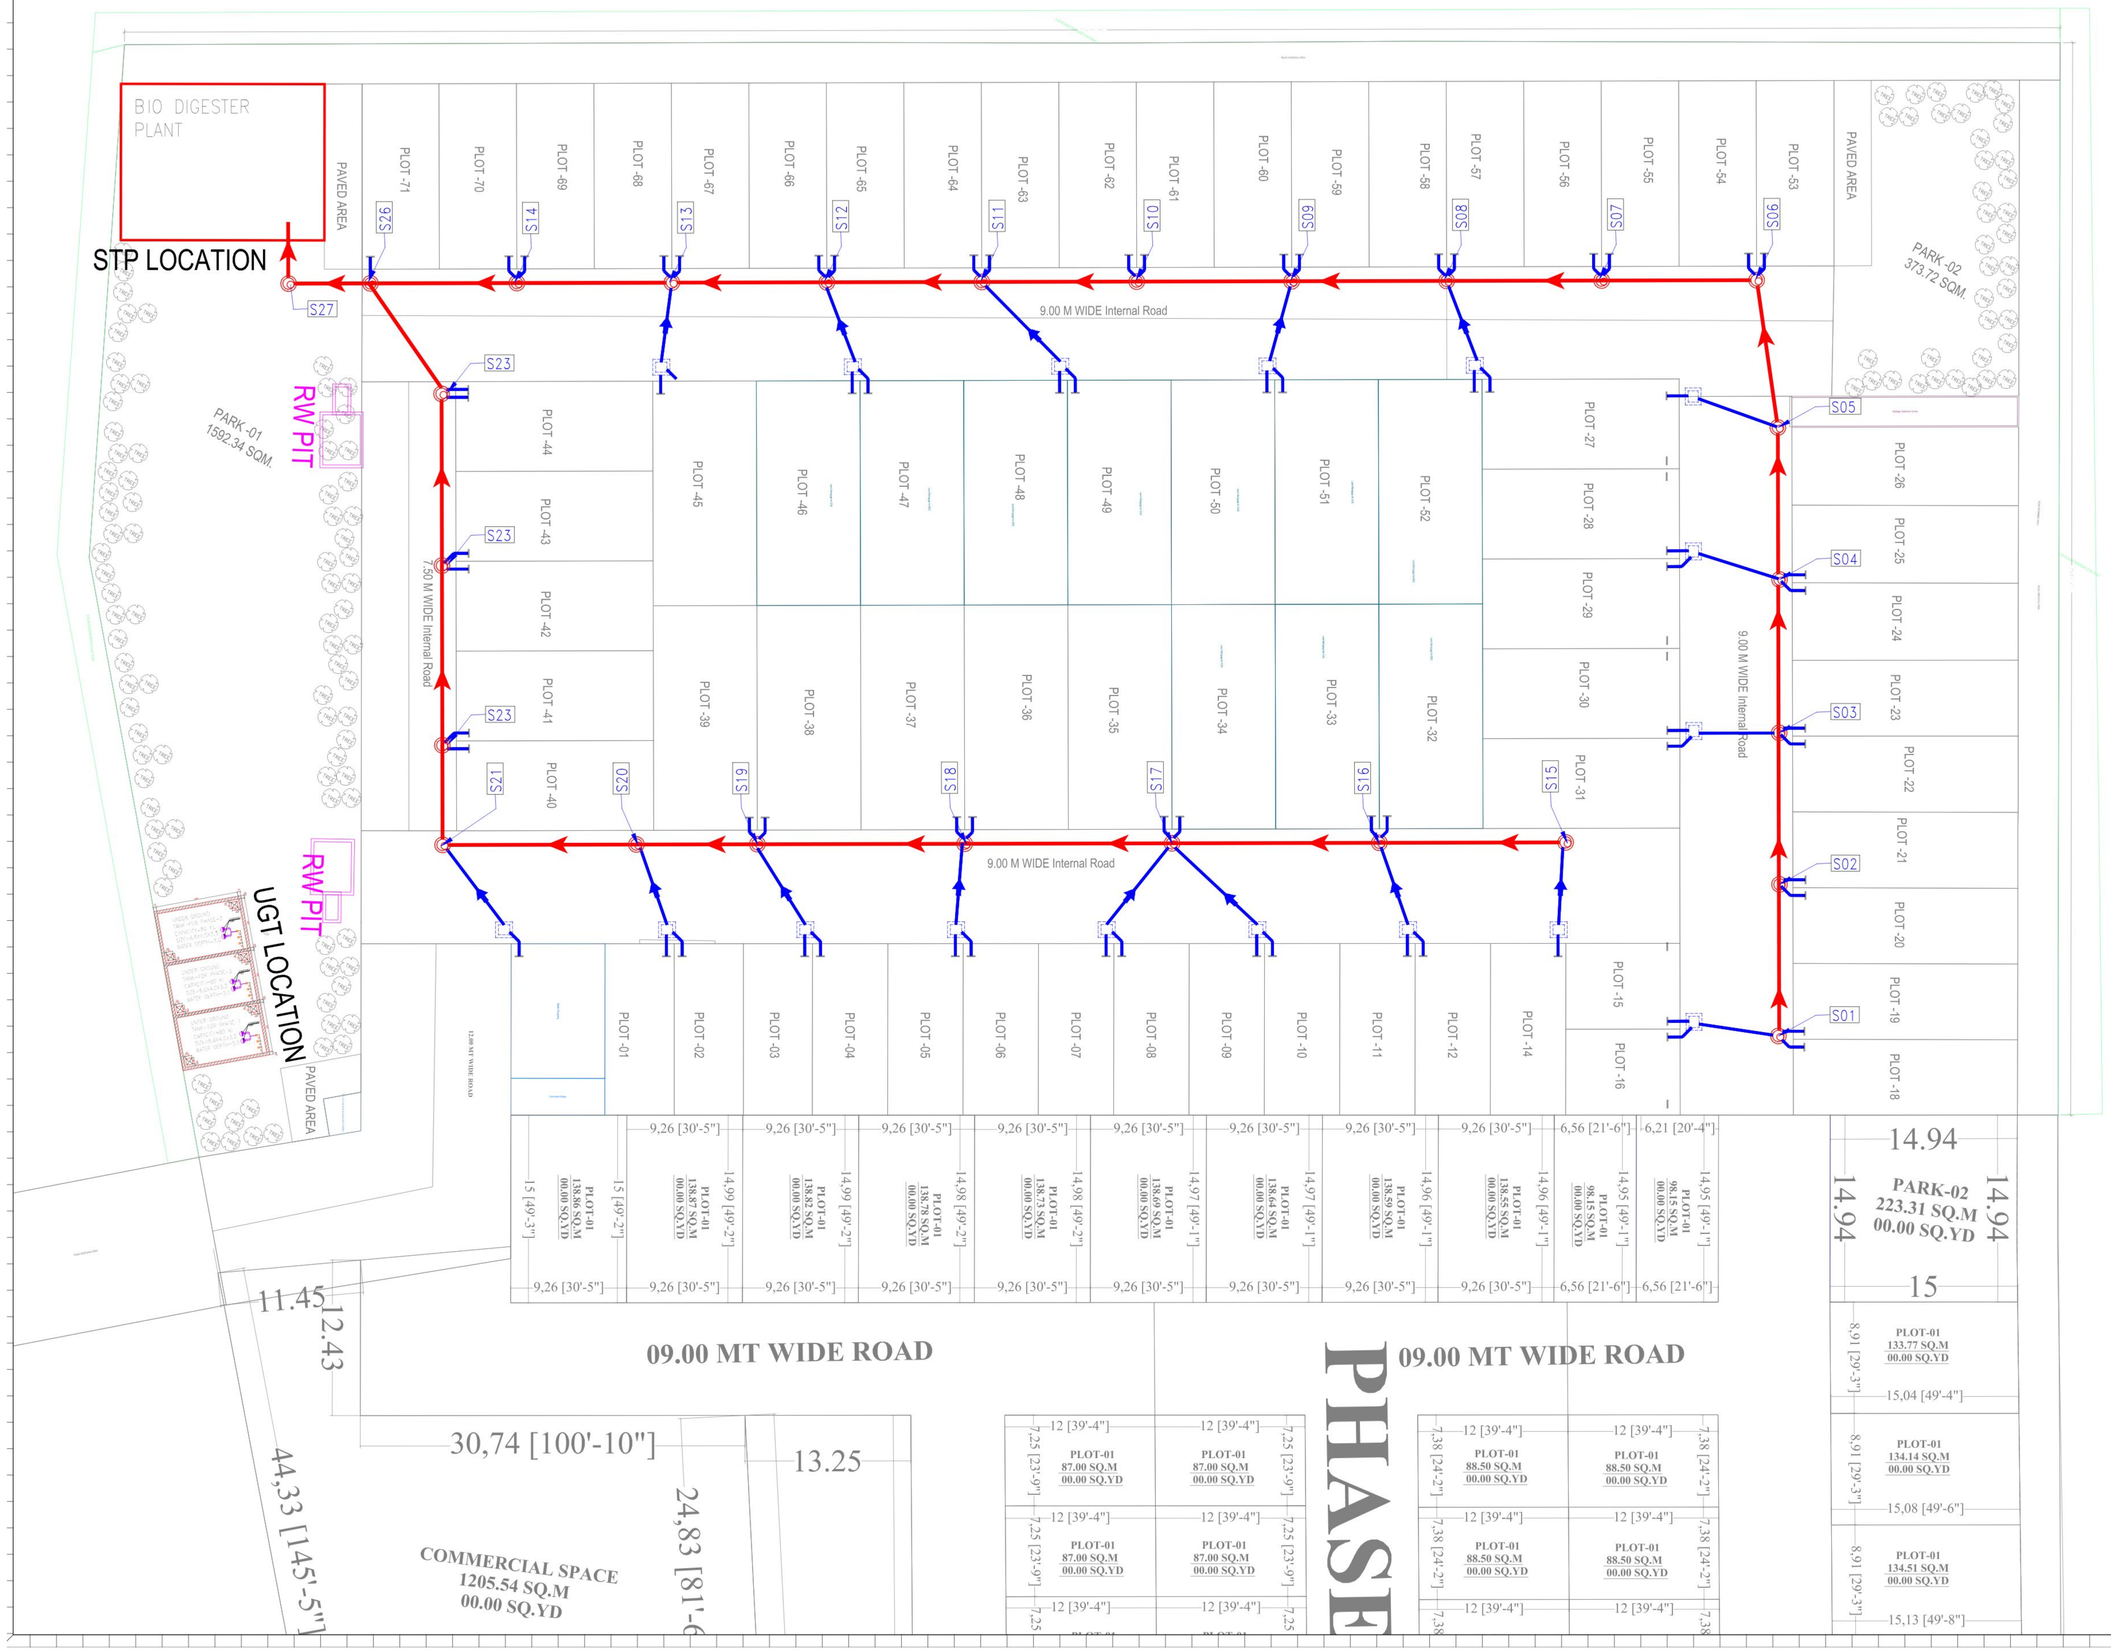

PLUMBING LEGEND:-

	SEWER MANHOLE(910ø & ABOVE)
	SEWER MANHOLE
	SW-SEWER LINE(DWC SN8)
	150ø SOIL & WASTE WATER PIPE(FROM PLOT)

SEWER MANHOLE SIZE :-

DIA OF M.H	DEPTH OF MH
910mm Dia	900 TO 1650
1220mm Dia	1650 TO 2300
1520mm Dia	2300 & ABOVE

PLUMBING LEGEND:-

	STORM MANHOLE(910ø & ABOVE)
	STORM CATCH BASIN
	ST-STORM WATER LINE(RCC NP2)
	150ø RAIN WATER PIPE(FROM PLOT)
RWP	RAIN WATER HARVESTING PIT

PLUMBING NOTE FOR STORM WATER :-

CATCH BASIN SIZE (MM)	DEPTH OF CB (MM)
CB - 600 X 600 mm	600 - 750 mm
CB - 750 X 750 mm	750 TO 900 mm

Plumbing Note :-

DIA OF M.H	DEPTH OF MH
910mm Dia	900 TO 1650
1220mm Dia	1650 TO 2300
1520mm Dia	2300 & ABOVE

WATER SUPPLY LEGEND:-

	VALVE
	DWS-DOMESTIC WATER SUPPLY(OPVC)
	GARDEN IRRIGATION SUPPLY(UPVC)
	R.C.C HUME PIPE FOR ROAD CORISING
	GARDEN HYDRANT
	FIRE HYDRANT

CLIENT
LANDMARK REALTY AND DEVELOPERS BY PROP.

PROJECT NAME
DARSHNA ENCLAVE

ARCHITECT
JATIN GOEL

PHE SERVICES CONSULTANT
BEHERA & ASSOCIATES
F-623A, LADO SARAI
BEHIND CNG FILLING STATION
NEW DELHI – 110030
PH:-011-40583898 MOB: 9811911853
EMAIL-behera.associates@gmail.com

ELECTRICAL SERVICES CONSULTANT
ECMS INDIA PVT. LTD.
WP-21 C-282, BASEMENT
NOIDA SECTOR-71,
UTTAR PRADESH-201307
E-mail: ecms.tech01@gmail.com
URL: www.ecmsindia.com

DRAWING TITLE-
PL-SWERAGE SYSTEM LAYOUT
SITE PLAN

☐ FOR APPROVAL	☐ ADVANCE COPY
■ TENDER DRAWING	☐ GOOD FOR CONSTRUCTION

DRAWN BY	MANMOHAN	REV NO.	R0(01.03.2025)
CKD BY	BEHRA	SCALE	N.T.S.
FIN. YEAR	2024-25	JOB NO.	2606
DRAWING NO.			DARSHNA/SBA/SP/PL-01