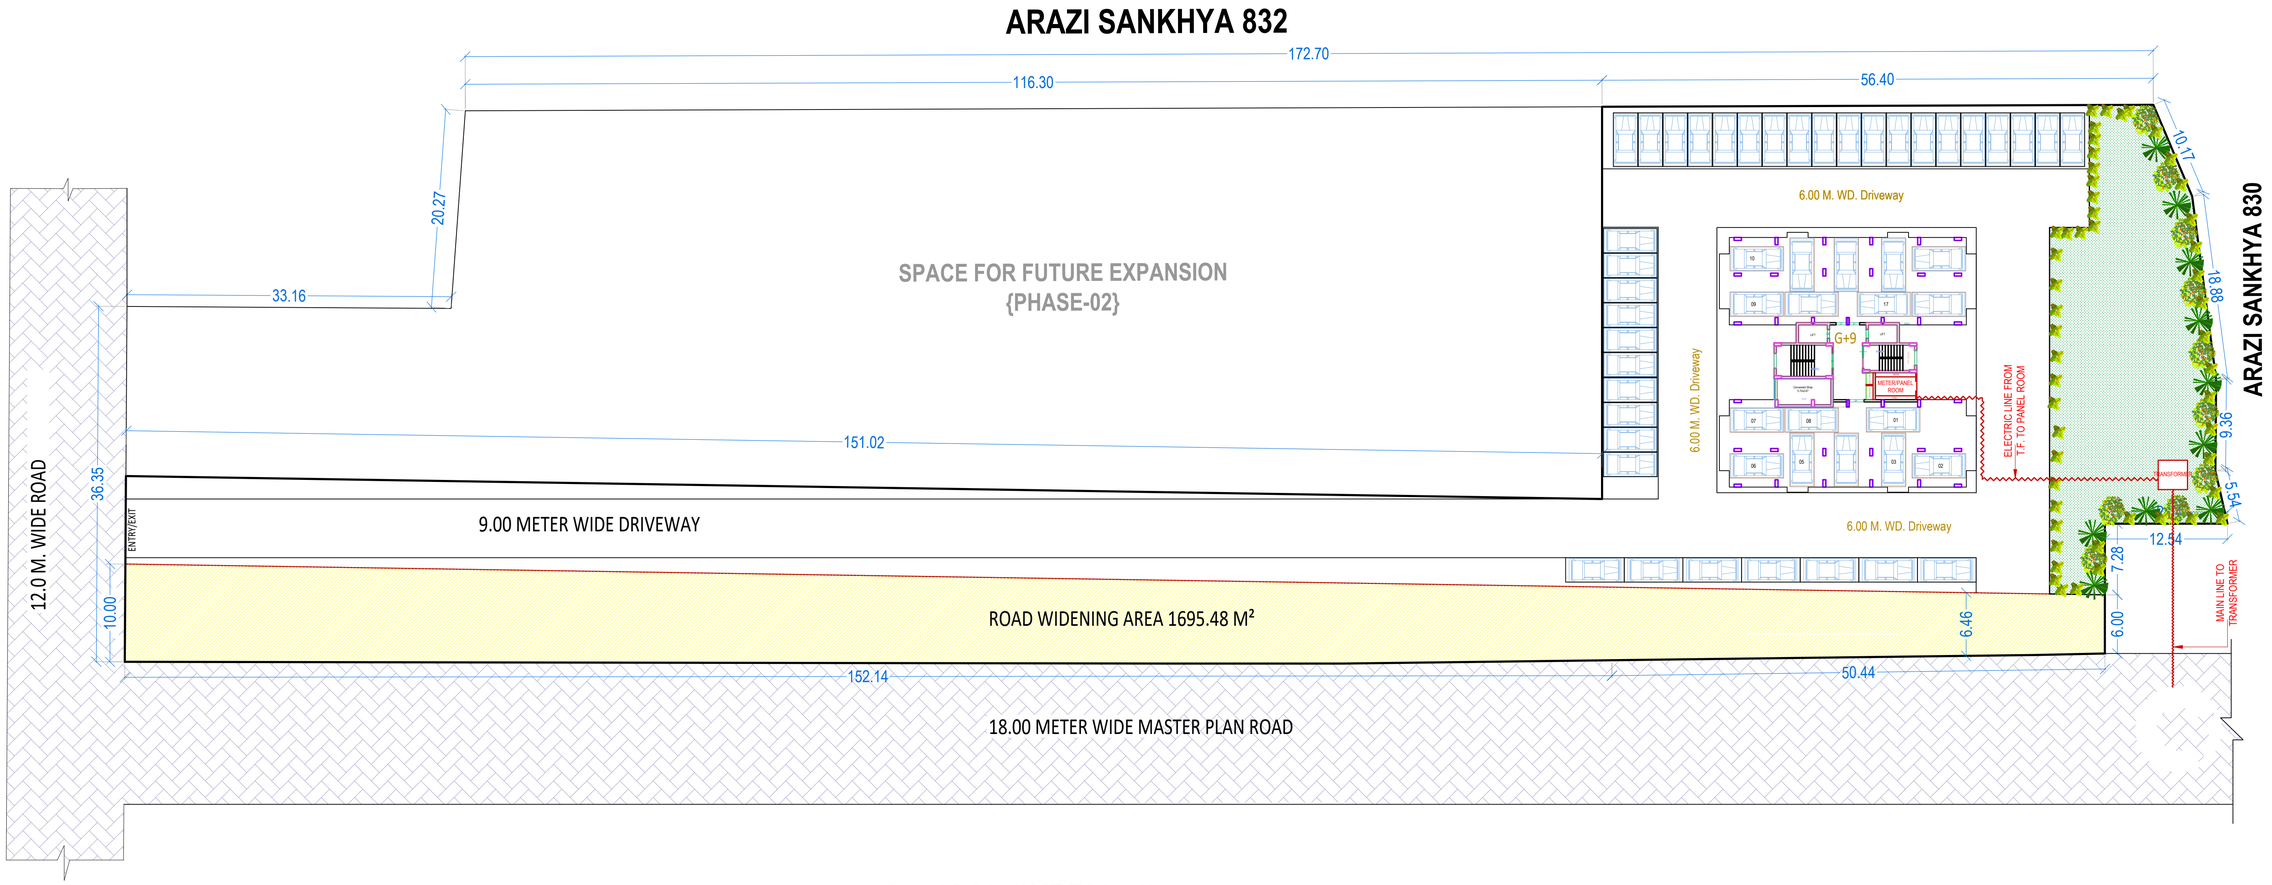

ELECTRICAL SUPPLY PLAN

PROJECT
PROPOSED GROUP HOUSING
{PHASE-01}
FOR
GANDHI SAHKARI AWAS SAMITI Ltd.
AT
VILLAGE- GANESHPUR, PARGANA - SHIVPUR,
VARANASI, UTTAR PRADESH

DRG. TITLE	ELECTRICAL SUPPLY PLAN
DATE	NOVEMBER - 2024
DRG. NO.	
DRAWN BY	SANDEEP
NORTH	N

ARCHITECT PUNIT SRIVASTAV
PUNIT SRIVASTAV
VASTULIPI
ARCHITECTS, DESIGNERS & PLANNERS
vastulipi@gmail.com, 07800396999
www.vastulipi.com