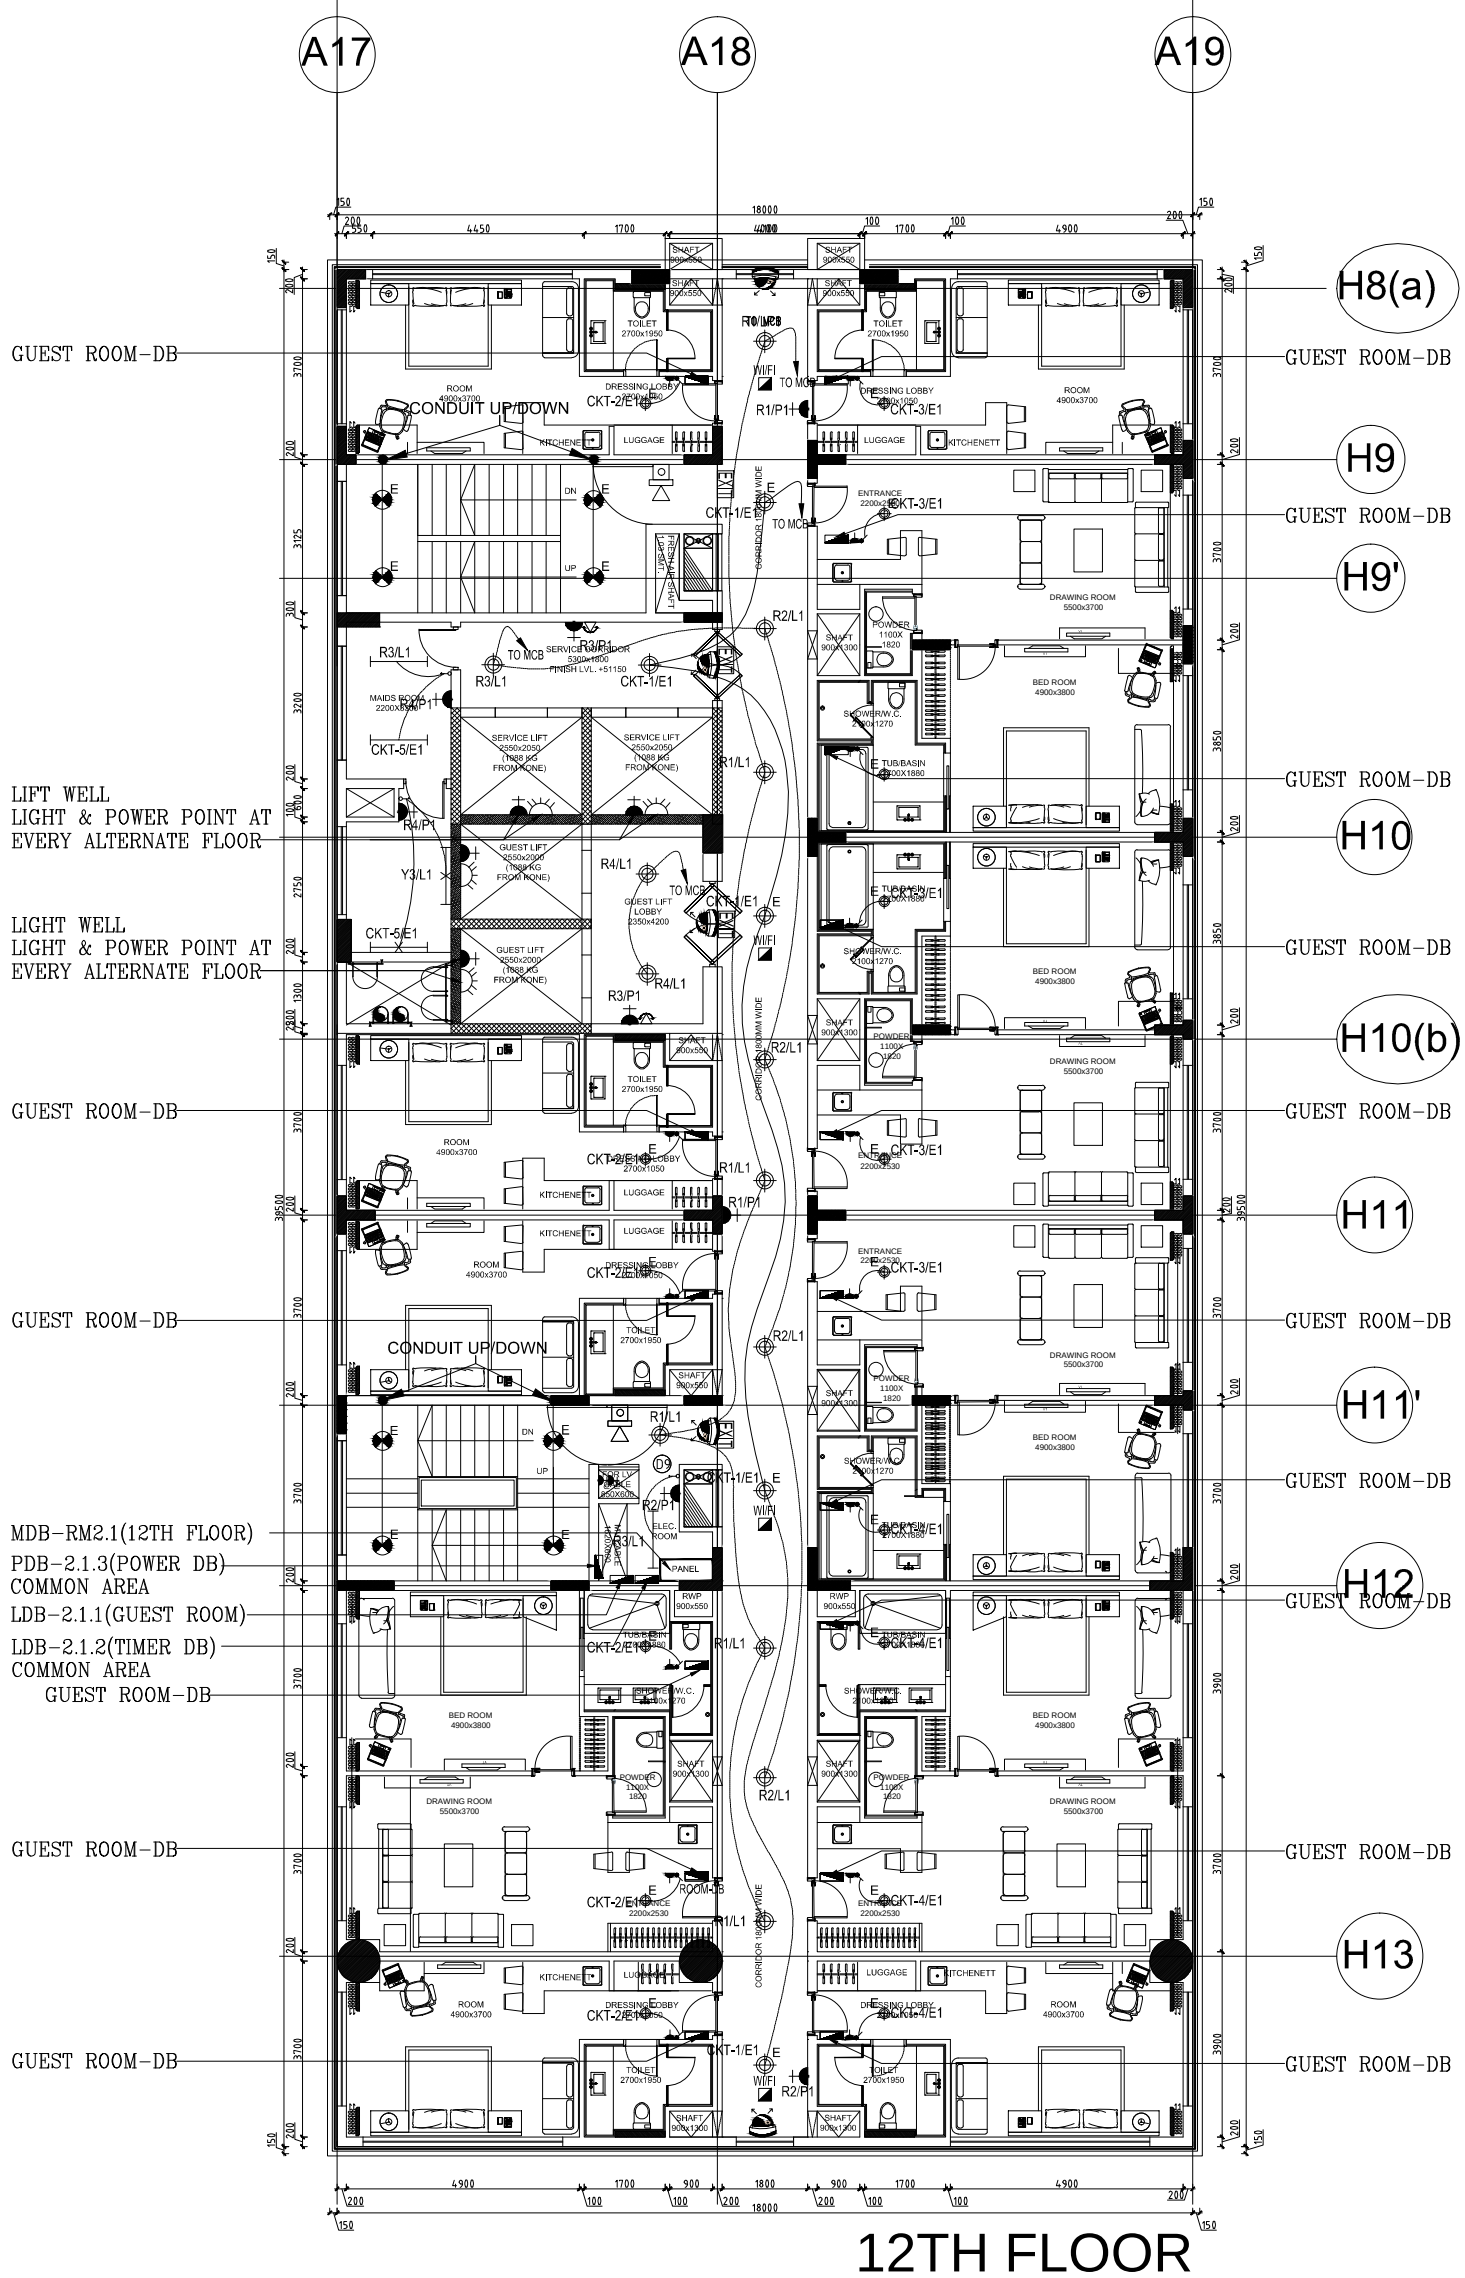

12TH FLOOR

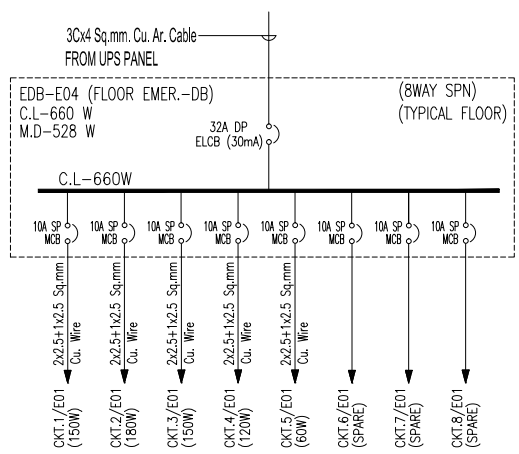

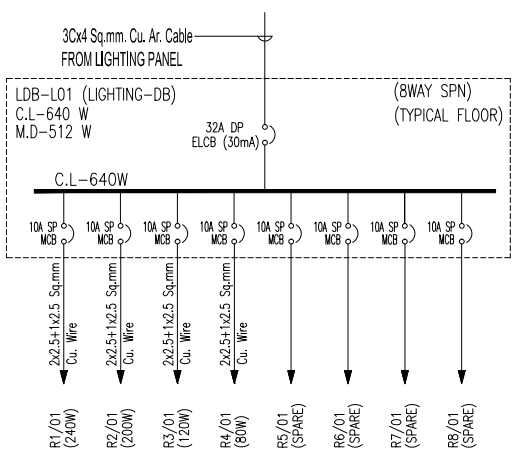

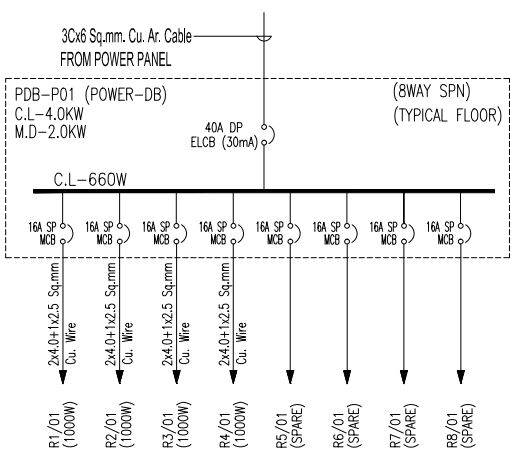

LEGENDS:

	6A ONE WAY SWITCH(NORMAL&EMERGENCY)
	2X18W CFL RECESSED DOWN LIGHT (PHILIPS FBH 150/228)
	1X18W CFL RECESSED DOWN LIGHT (PHILIPS FBH 150/128)
	2x9W CFL SURFACE MOUNTED LIGHT
	1x28W CEILING MOUNTED FLUORECENT FIXTURE BOX TYPE (TMS 122/128HF)
	1x28W WALL MOUNTED FLUORECENT FIXTURE BOX TYPE (TMS 122/128HF)
	2x36W FLUORECENT LIGHT FIXTURE (PHILIPS TBS 670/236)
	2x36W FLUORECENT LIGHT FIXTURE (PHILIPS TKC 203/236HF)
	2x28W FLUORECENT LIGHT FIXTURE (PHILIPS TMS 122/228)
	2x28W FLUORECENT LIGHT FIXTURE (PHILIPS TBS 869/228)
	2x36W FLUORECENT LIGHT FIXTURE (PHILIPS TCW 097/236HF)
	BRICK LIGHT
FCU	6A SOCKET OUTLET FOR FAN COIL UNIT ABOVE FALSE CEILING
	BULK HEAD LIGHT WITH SWITCH ABOVE FALSE CEILING
	BOTTOM OF 6/16 AMP. UNIVERSAL SOCKET AT + 200mm A.F.F.L. UNLESS OTHERWISE MENTIONED
	1X6 AMP SOCKET WITH SWITCH (NOT ON KEYCARD)
	BULK HEAD LIGHT (9W CFL PHILIPS FXC 101)
	DISTRIBUTION BOARD

NO. OF PRINTS	ISSUED TO	DATE
00	--	00/00/00

S.N.	DATE	DETAILS

REVISIONS

PROJECT
ORIZZONTE COMMERCIAL PROJECT
PLOT NO. 22 SECTOR IT, KP-III
GREATER NOIDA

CLIENT

FACILITY PLANNER

STRUCTURAL CONSULTANT
Koncept Design Consortium PVT. LTD
STRUCTURAL ENGINEERS & PROJECT CONSULTANTS
Branch Off.2 : PLOT NO. D-126,NEAR GOLF METRO ST.,SECTOR-36, NOIDA

ARCHITECT
GENRE OF DESIGN
ARCHITECTURE, MASTER PLANNING
& INTERIOR DESIGN
A-57, BASEMENT FLOOR, SHIVALIK, MALVIYA NAGAR, NEW DELHI
TELEPHONE : 011-40574968

MEP CONSULTANTS
C TO C Services Consultants Pvt. Ltd.
F-67, - (Basement) Green Park Main,
New Delhi-110016 (INDIA)
Tel.: 41618888, 41618866
E-mail: ctocinfo@ctocconsultants.com

STAGE
SCHEMATIC DRAWING

DRAWING TITLE
12TH FLOOR PLAN
ELECTRICAL LAYOUT

Drawn	Checked	Approved
PK	PARVEEN	TANUJ
Scale	Date	Rev. No.
1:75 @ A1	10.03.2015	R0

Drawing No.
CTOC.SEPL.1481.EL.15