THIS DRAWING IS THE PROPERTY OF GENRE OF DESIGN (NEW DELHI) AND NOT TO BE COPIED OR USED WITHOUT THEIR WRITTEN PERMISSION.

KEY PLAN

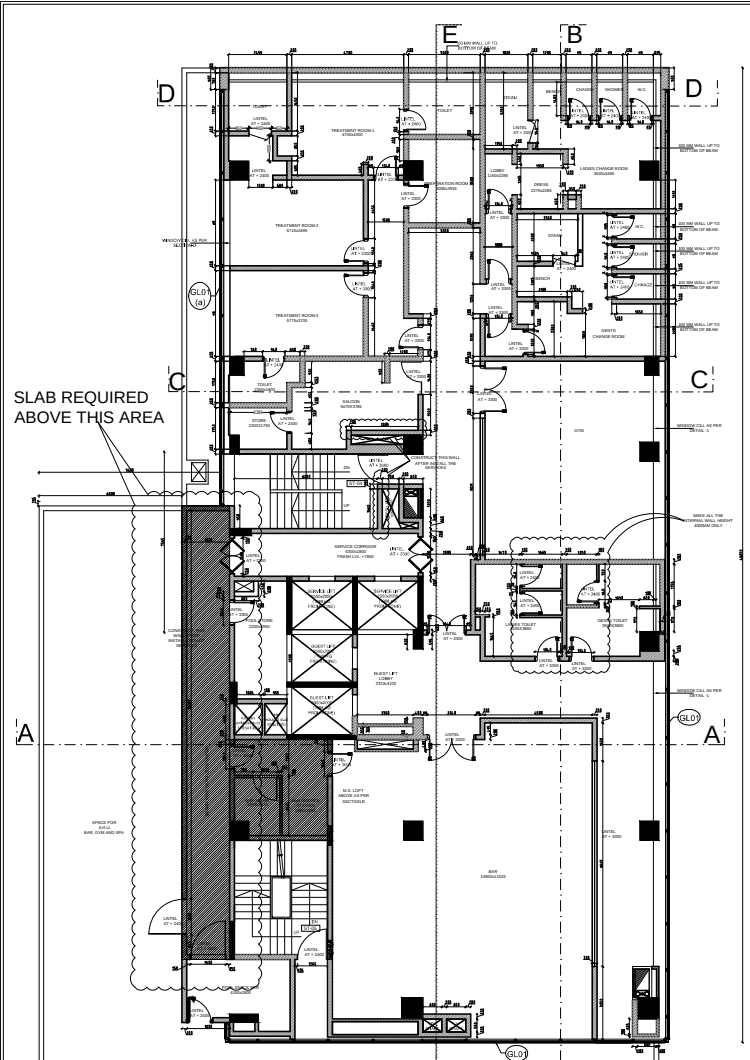

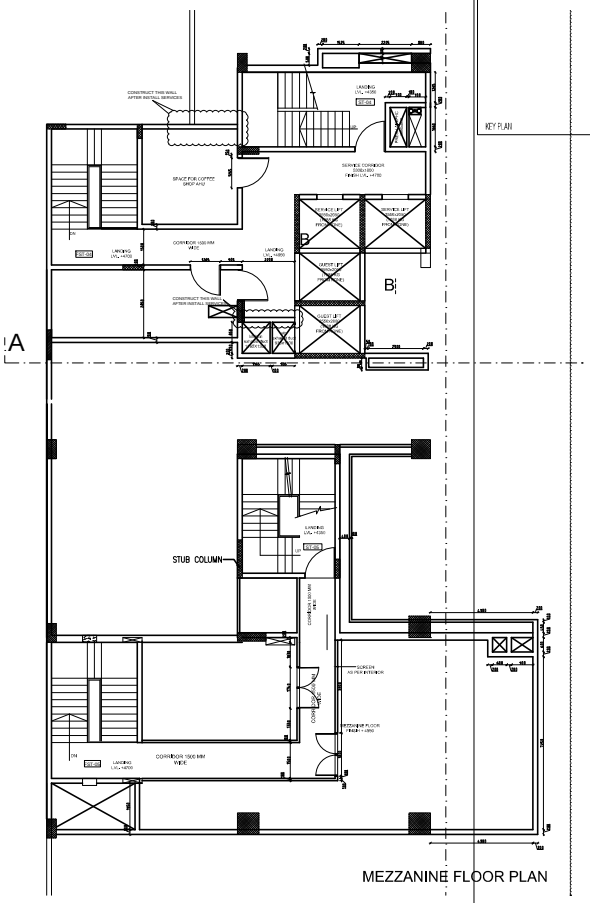

MEZZANINE FLOOR PLAN

NOTE -CONSTRUCT MEZZANINE BLOCK WORK AFTER INSTALL ALL THE SERVICES

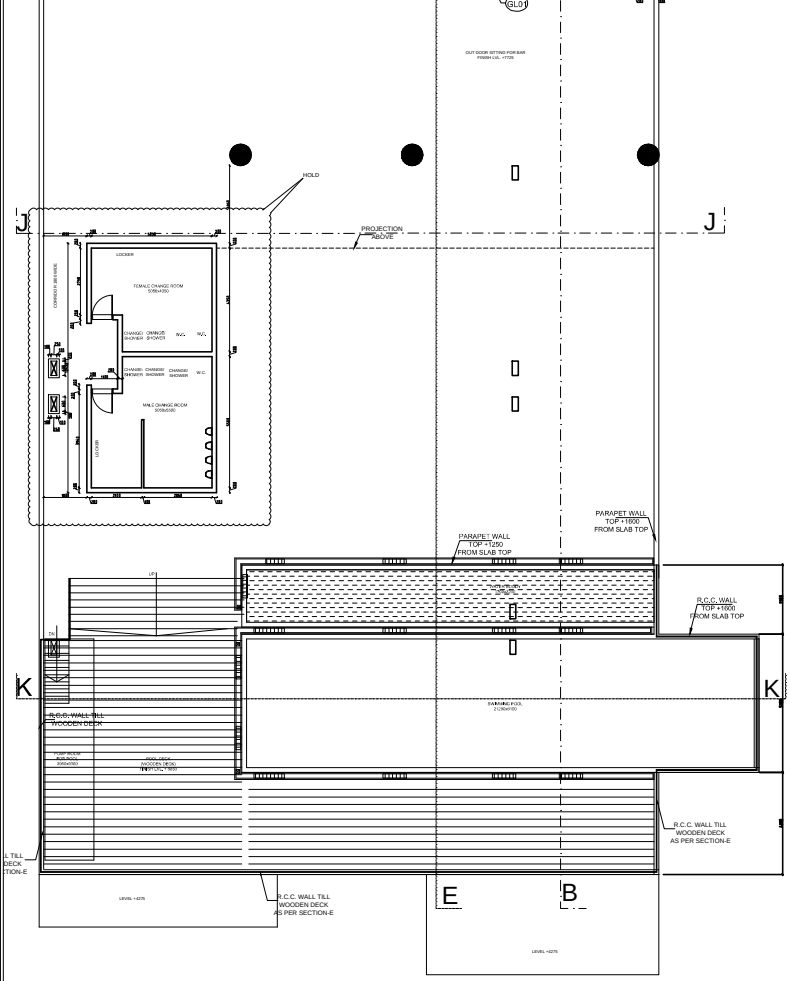

FIRST FLOOR

SECTION-A (PART)

Notes:-

1. DO NOT SCALE THE DRAWING.
2. ALL DIMENSIONS TO BE CHECKED ON SITE BEFORE ANY CONSTRUCTION OR MANUFACTURE.
3. THIS DRG TO BE READ IN CONJUNCTION WITH ALL RELEVANT ARCHITECTURAL, STRUCTURAL AND MEP SERVICES DRWGS. ANY DISCREPANCIES BETWEEN DRAWINGS TO BE IMMEDIATELY BROUGHT TO CONSULTANTS ATTENTION.

LEGEND:

1. FFL FINISHED FLOOR LEVEL (IN MM)
2. TOS TOP OF SLABSTRUCTURE (IN MM)
3. BOB BOTTOM OF BEAM
4. BOS BOTTOM OF SLAB
5. CMO CLEAR MASONRY OPENING
6. BOFC BOTTOM OF FALSE CEILING
7. TBC TO BE CONFIRMED
8. ST-C / 4 — STAIRCASE NO./BLOCK NO. STAIRCASE NUMBER
9. D / 1 — D: DOOR, W: WINDOW, RS: ROLLING SHUTTER, TYPE NUMBER
10. A / A.01 — ELEVATION AND SECTION NO. REFERENCE DRAWING NO.

THIS DRAWING HAS TO BE READ IN CONJUNCTION WITH DRG NO.

PURPOSE OF DRAWING

GFC FIO SANCTION

REV. NO.	DESCRIPTION	DATE	BY

REVISION LOG

PROJECT: ORRIZONTE HOTEL BLOCK

PROJECT CODE

DRAWING NAME: FIRST & MEZZANINE FLOOR BRICK/ BLOCK WORK

DRAWING NO.

DATE: 2015.11.30

SCALE: 1:100

DRAWN BY: SUNEEL

CHECKED BY: RAKESH

PROJECT HEAD | CAD PROFICIENCY | DIRECTOR

NORTH

ARCHITECTS
GENRE OF DESIGN
ARCHITECTURE, MASTER PLANNING & INTERIOR DESIGN
A-27, BASEMENT FLOOR, SHIVALIK, MALVIYA NAGER, NEW DELHI
TELEPHONE : 011-41650151