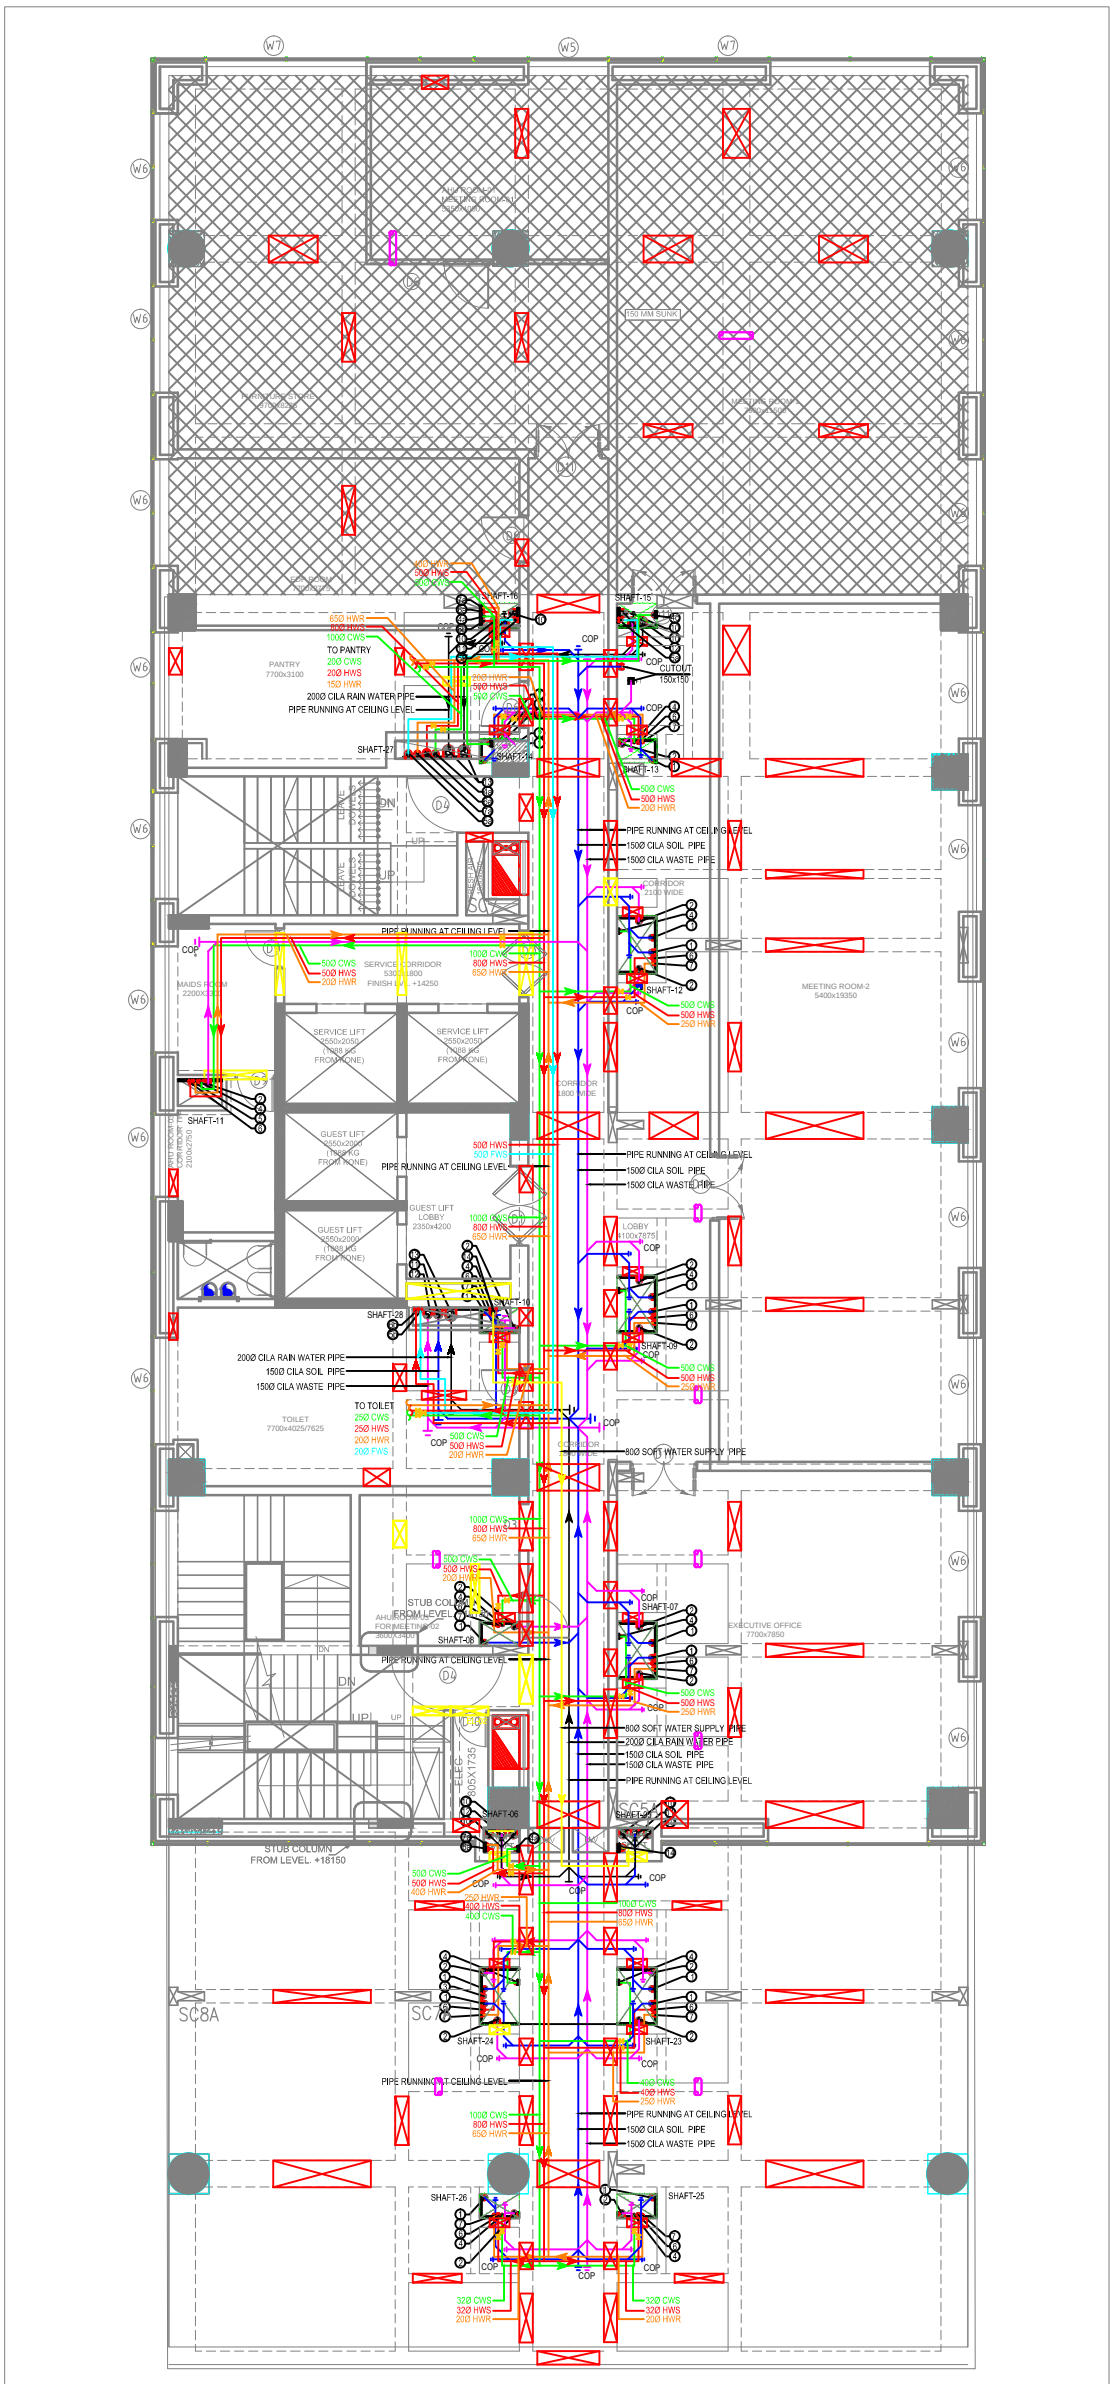

PLUMBING LEGEND	
1	110 (OD) uPVC SOIL VERTICAL & VENT PIPE
2	110 (OD) uPVC WASTE VERTICAL & VENT PIPE
3	75 (OD) uPVC ANTI SYPHONAGE PIPE
4	COLD WATER SUPPLY PIPE FOR GUEST FLOOR (HYDROPUNMETIC SYSTEM)
4a	COLD WATER SUPPLY PIPE FROM PUMP ROOM BASEMENT TO GUEST FLOOR
4b	COLD WATER SUPPLY PIPE FOR SOLAR PANEL FROM O.H.TANK
4c	COLD WATER SUPPLY PIPE TO O.H.TANK
5	FLUSHING WATER SUPPLY PIPE FOR GUEST FLOOR FROM O.H. TANK
5a	FLUSHING WATER SUPPLY PIPE TO O.H. TANK
5b	FLUSHING WATER SUPPLY PIPE FOR TOILET FROM O.H. TANK
6	HOT WATER SUPPLY PIPE FROM BOILER FOR GUEST FLOOR
6a	HOT WATER SUPPLY PIPE FROM BOILER ROOM BASEMENT TO SERVICE FLOOR
6b	HOT WATER SUPPLY PIPE FROM SOLAR PANEL TO BOILER ROOM
7	HOT WATER RETURN PIPE TO BOILER FOR GUEST FLOOR
7a	HOT WATER RETURN PIPE TO BOILER ROOM SERVICE FLOOR TO BASEMENT
8	TOILET EXHAUST DUCT SIZE = 200 X 200MM
9	CHILLED WATER SUPPLY/ RETURN PIPE
10	160 OD uPVC RAIN WATER PIPE FROM TERRACE
11	150Ø CILA SOIL VERTICAL & VENT PIPE
12	150Ø CILA WASTE VERTICAL & VENT PIPE
13	200Ø CILA RAIN WATER PIPE
14	SOFT WATER SUPPLY PIPE
	COLD WATER SUPPLY PIPE
	HOT WATER SUPPLY PIPE
	HOT WATER RETURN PIPE
	FLUSHING WATER SUPPLY PIPE
	SOIL PIPE
	WASTE PIPE
	RAIN WATER PIPE
	SOFT WATER SUPPLY PIPE

NO. OF PRINTS	ISSUED TO	DATE
00	---	00/00/00

S.N.	DATE	DETAILS

REVISIONS

PROJECT
ORIZZONTE COMMERCIAL PROJECT
PLOT NO. 22 SECTOR IT, KP-III
GREATER NOIDA

CLIENT

FACILITY PLANNER

STRUCTURAL CONSULTANT
Koncept Design Consortium PVT. LTD
STRUCTURAL ENGINEERS & PROJECT CONSULTANTS
Branch Off.: PLOT NO. D-126,NEAR GOLF MEDO ST.,SECTOR-50, NOIDA

ARCHITECT
GENRE OF DESIGN
ARCHITECTURE, MASTER PLANNING
& INTERIOR DESIGN
A-57, BASEMENT FLOOR, SHIVALIK, MALVIYA NAGAR, NEW DELHI
TELEPHONE : 011-40574968

MEP CONSULTANTS
C TO C Services Consultants Pvt. Ltd.
F-67, - (Basement) Green Park Main,
New Delhi-110016 (INDIA)
Tel.: 41618888, 41618866
E-mail: ctocinfo@ctocconsultants.com

STAGE
TENDER DRAWING

DRAWING TITLE
SERVICE FLOOR PLAN_ HOTEL BLOCK (PLUMBING CUTOUT)

Drawn	Checked	Approved
S.P	S.R	H.S
Scale	Date	Rev. No.
1:75 @ A1	18.05.2015	R0

Drawing No.
CTOC.SEPL.1481.PL.05