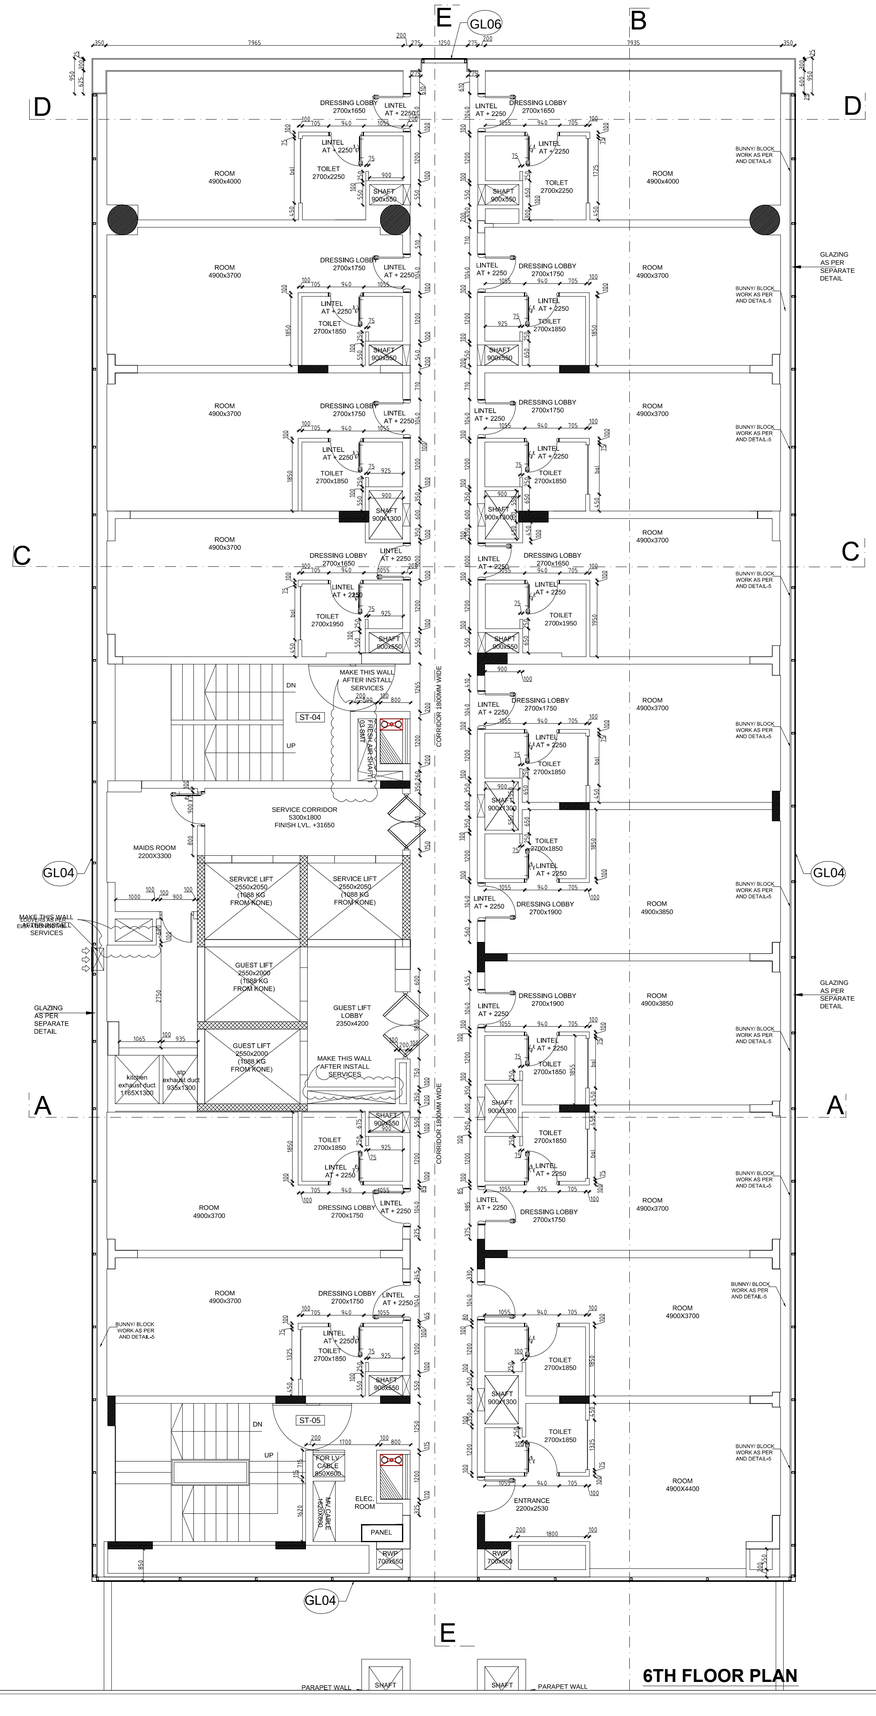


THIS DRAWING IS THE PROPERTY OF GENRE OF DESIGN (NEW DELHI) AND NOT TO BE COPIED OR USED WITHOUT THEIR WRITTEN PERMISSION.

KEY PLAN

Notes:-

1. DO NOT SCALE THE DRAWING.
2. ALL DIMENSIONS TO BE CHECKED ON SITE BEFORE ANY CONSTRUCTION OR MANUFACTURE.
3. THIS DRG TO BE READ IN CONJUNCTION WITH ALL RELEVANT ARCHITECTURAL, STRUCTURAL AND MEP SERVICES DRWGS. ANY DISCREPANCIES BETWEEN DRAWINGS TO BE IMMEDIATELY BROUGHT TO CONSULTANTS ATTENTION.

***LEGEND:***

1. FFL — FINISHED FLOOR LEVEL (IN MM)
2. TOS — TOP OF SLAB/STRUCTURE (IN MM)
3. BOB — BOTTOM OF BEAM
4. BOS — BOTTOM OF SLAB
5. CMO — CLEAR MASONRY OPENING
6. BOFC — BOTTOM OF FALSE CEILING
7. TBC — TO BE CONFIRMED
8. ST-# — STAIRCASE NO./BLOCK NO. # — STAIRCASE NUMBER
9. D# — D: DOOR, W: WINDOW, RS: ROLLING SHUTTER, # — TYPE NUMBER
10. E / A-# — ELEVATION AND SECTION NO. — REFERENCE DRAWING NO.

THIS DRAWING HAS TO BE READ IN CONJUNCTION WITH DRG NO.

PURPOSE OF DRAWING

GFC | FIO | SANCTION

| REV. NO. | DESCRIPTION | DATE | BY |
|---|---|---|---|
| | | | |

REVISION LOG

PROJECT: ORIZZONTE HOTEL BLOCK

PROJECT CODE

DRAWING NAME: BLOCK WORK PLAN 6TH AND 7TH FLOOR

DRAWING NO.

| | |
|---|---|
| DATE | 2015.11.30 |
| SCALE | 1:135 |
| DRAWN BY | SUNEEL |
| CHECKED BY | RAKESH |

NORTH

PROJECT HEAD | CAD PROFICIENCY | DIRECTOR


ARCHITECTS

*GENRE OF DESIGN*

ARCHITECTURE, MASTER PLANNING & INTERIOR DESIGN

A-57, BASEMENT FLOOR, SHIVALIK, MALVIYA NAGER, NEW DELHI

TELEPHONE : 011-41050151