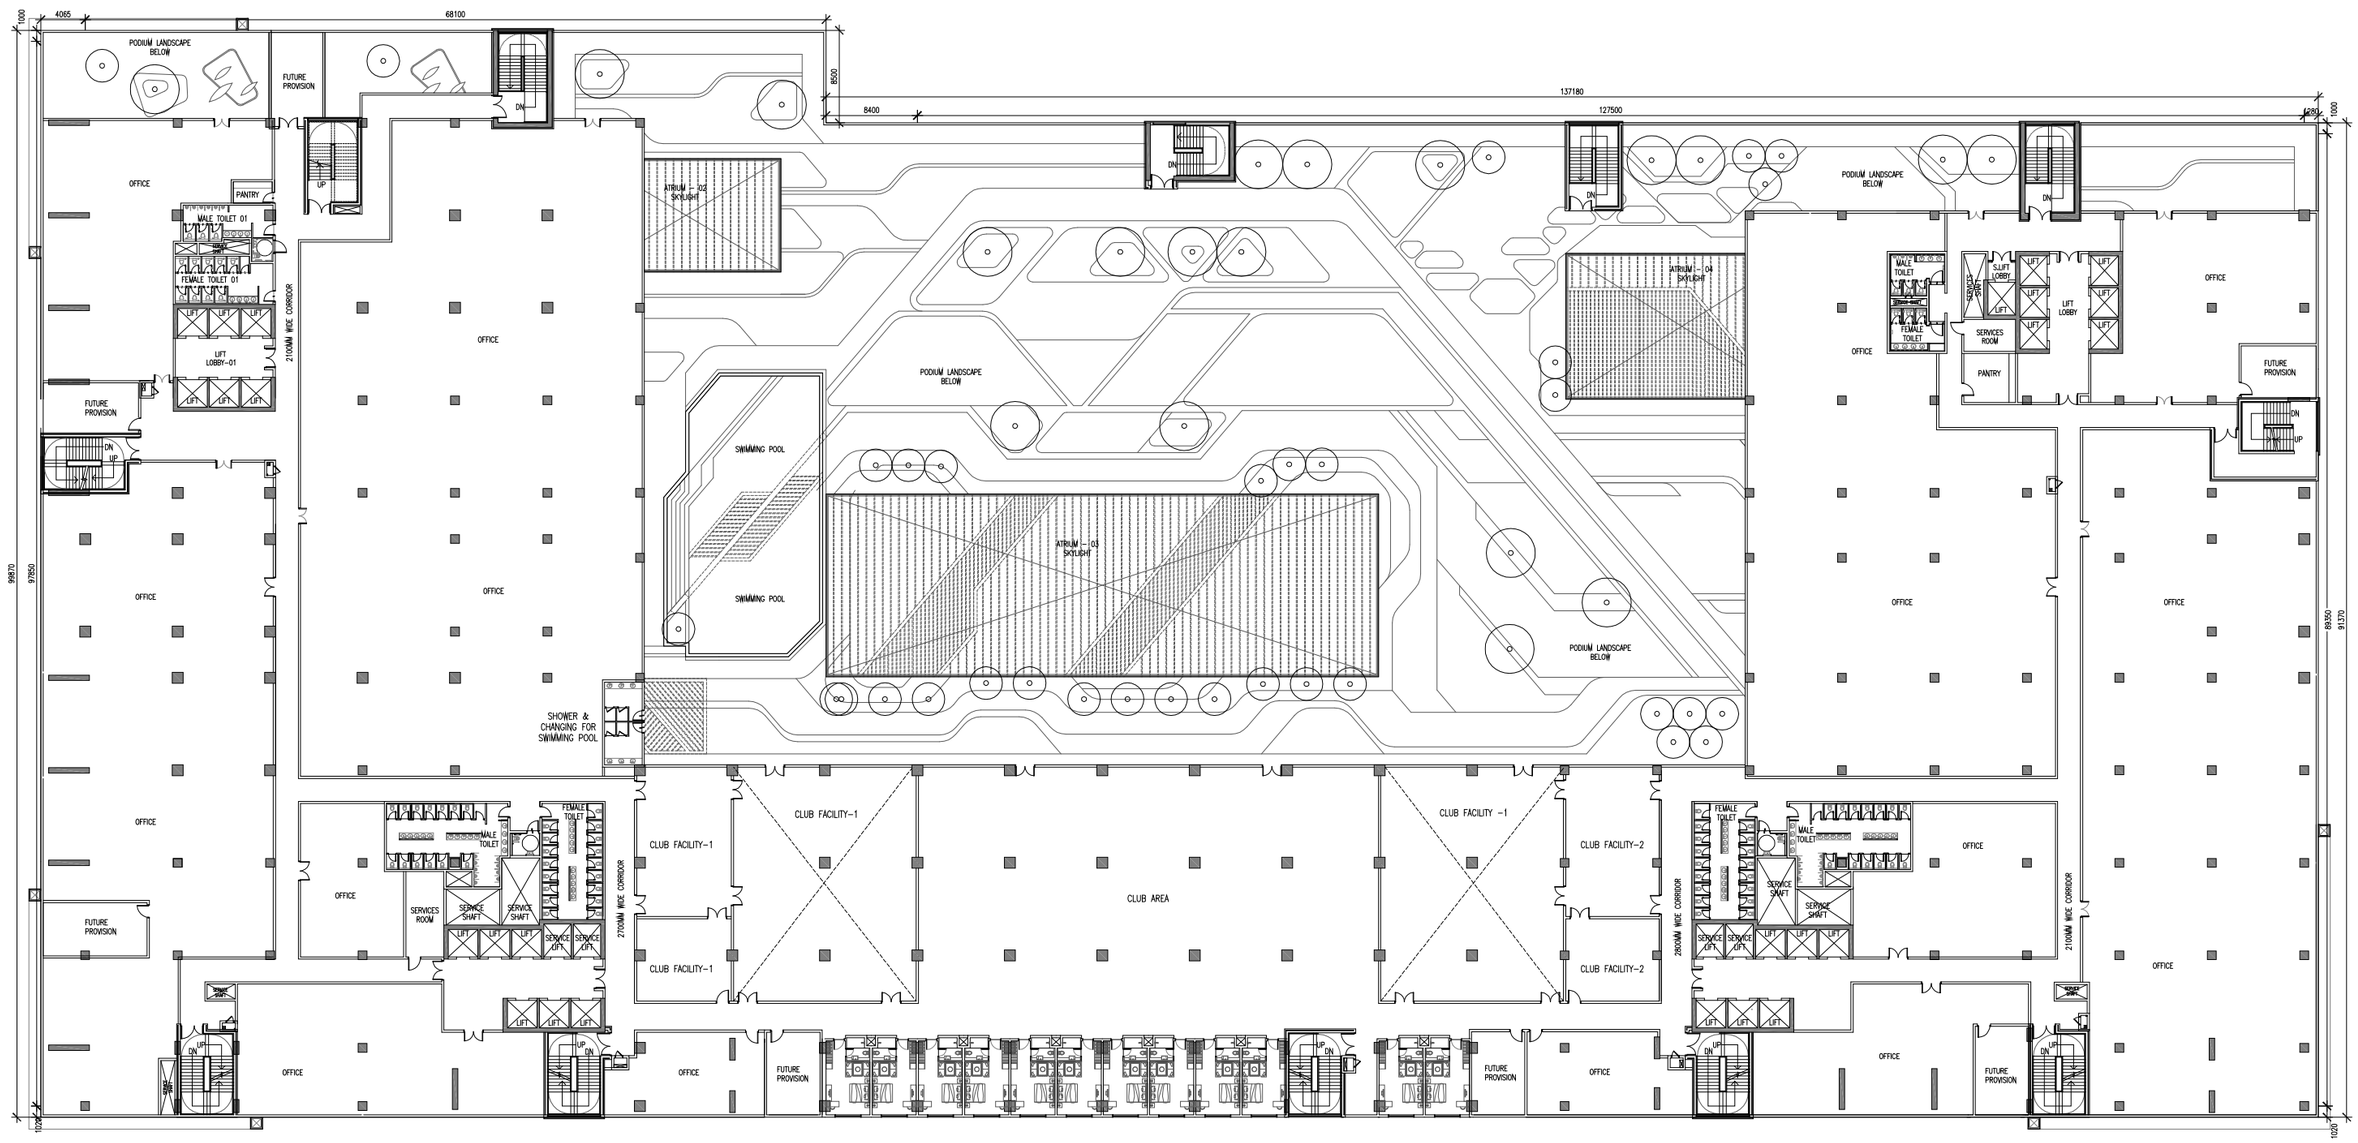

1 NINTH FLOOR PLAN

SCALE: