REMAINING PROPERTY OF THE VENDORS

SANTOSHITAM SAREE CENTRE R/O RISHI MALIK 17 / 26 OLD GT ROAD LUKERGANJ

GUDDU FURNITURE SHOP

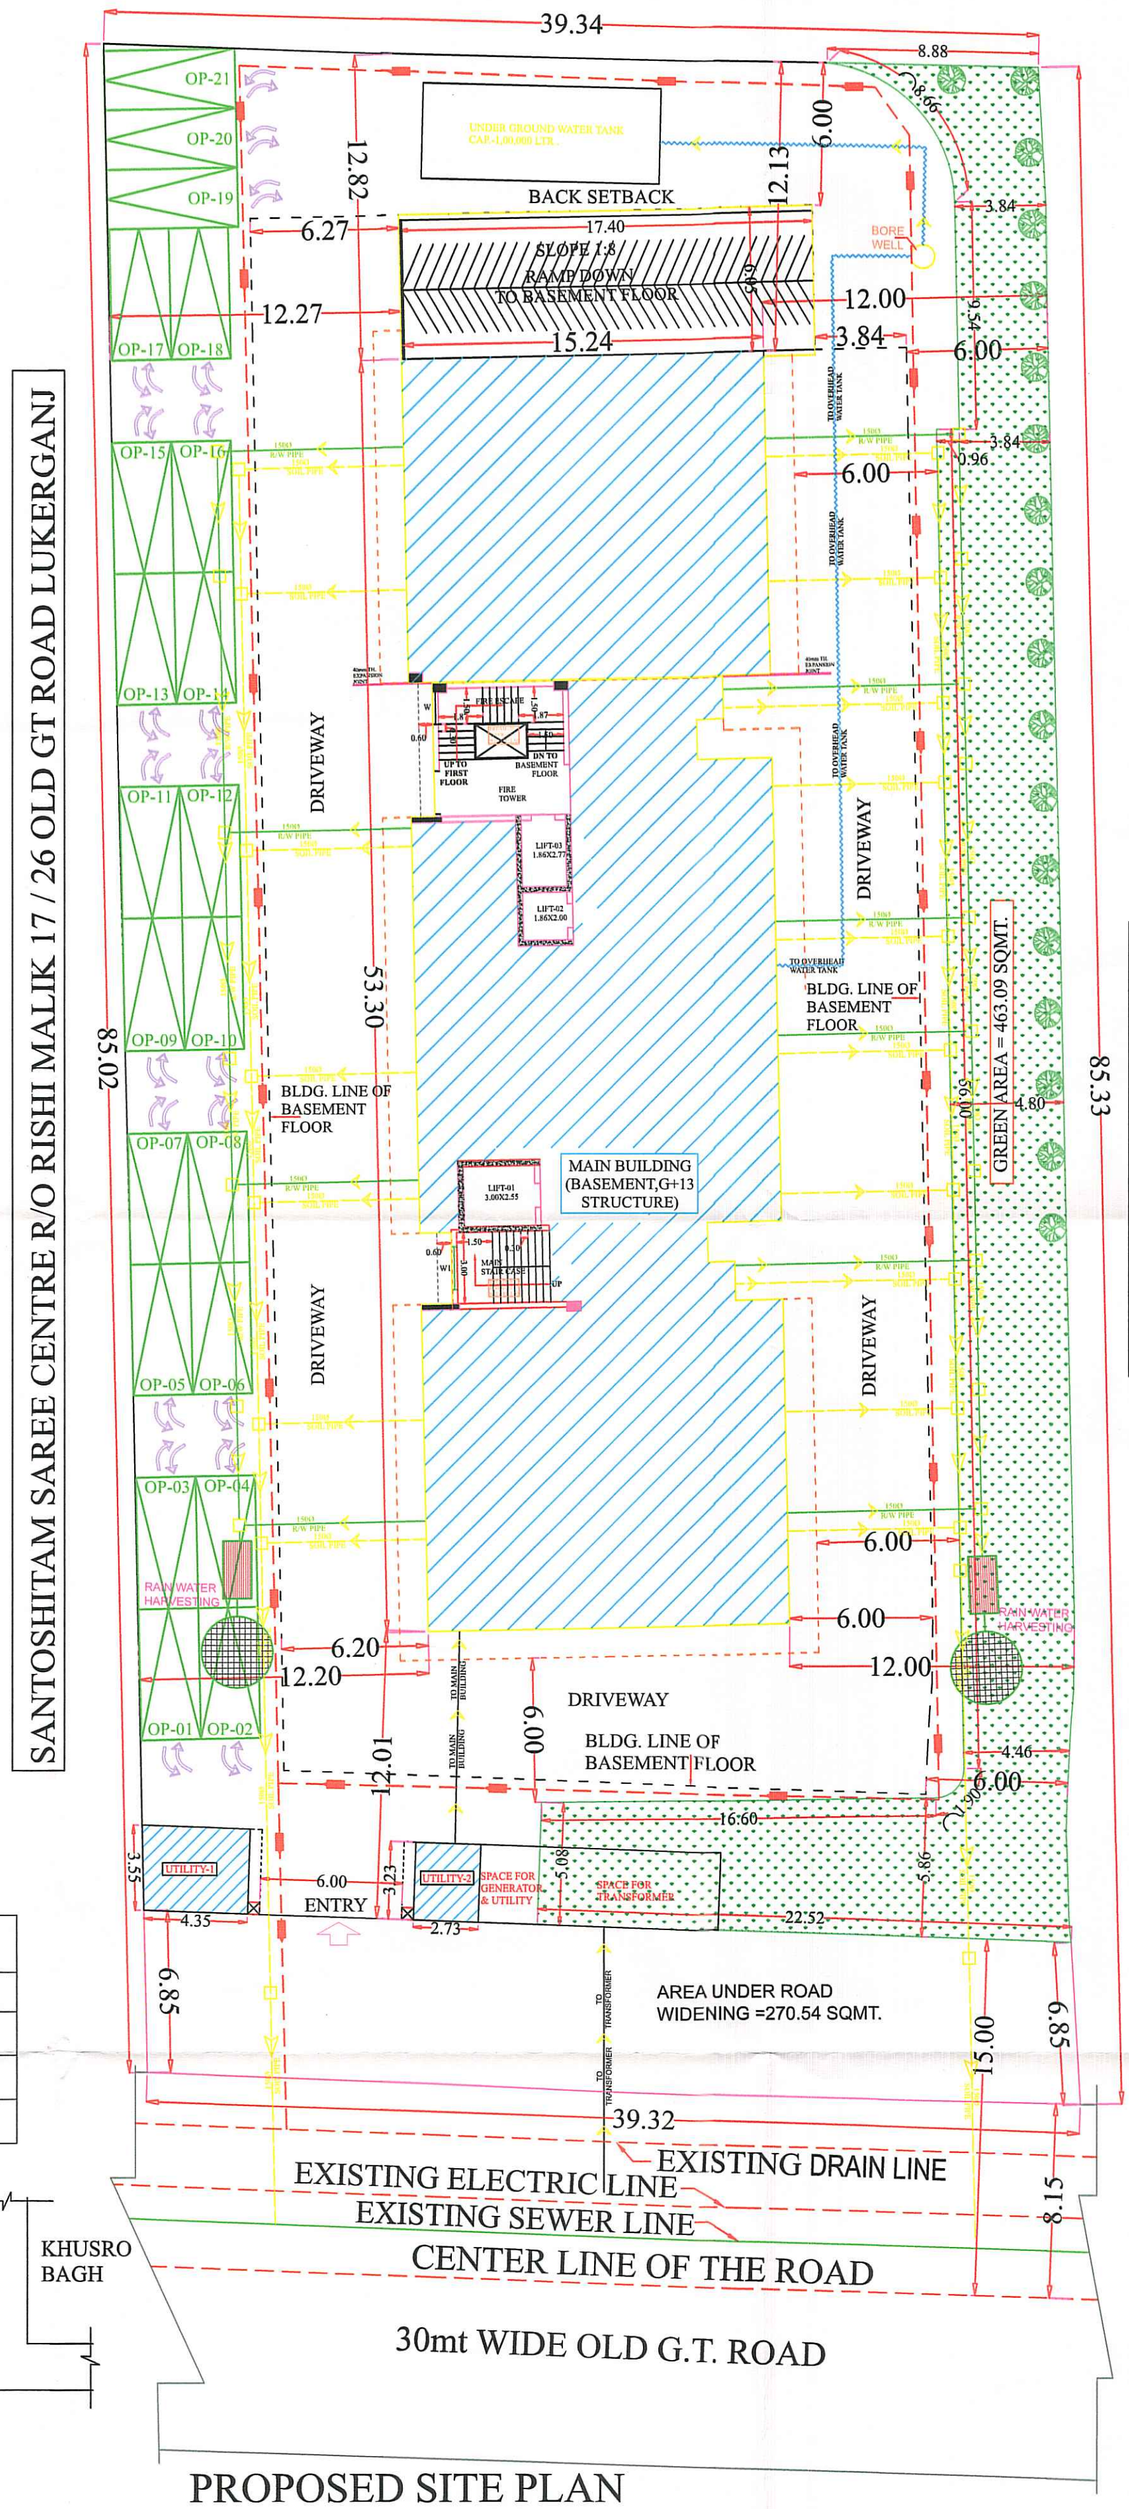

LEGEND	SYMBOLS
SEWER LINE	
WATER SUPPLY LINE	
ELECTRIC LINE	
DRAIN LINE	

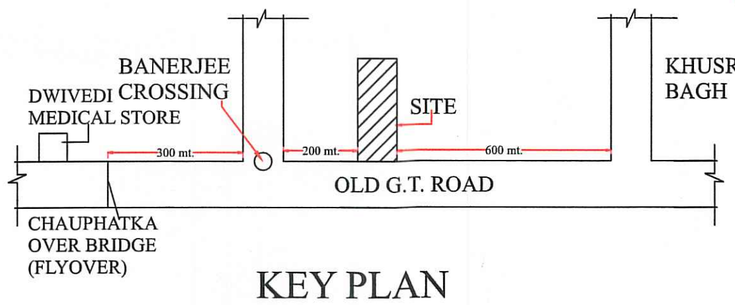

KEY PLAN
SCALE-NTS.

PROPOSED SITE PLAN

PROPOSED NOS. OF TREES=18 NOS.

PROPOSED AFFORDABLE GROUP HOUSING AT PART OF NAZUL NOW FREEHOLD BHUKHAND SANKHYA 9, 9-A/1, PART OF NAZUL BHUKHAND SANKHYA 9-9A, UPVIBHAJIT SANKHYA 9-9A/2, NAZUL BHUKHAND SANKHYA 9-9A, UPVIBHAJIT SANKHYA 9-9A/3, AND NAZUL BHUKHAND SANKHYA 9-9A, UPVIBHAJIT SANKHYA 9-9A/4, BEARING MUNICIPAL HOUSE NO. OLD 9/16, PRESENTLY NUMBERED AS 25/16, 25A/16A AND 25B/16B, JHULELAL NAGAR, LUKERGANJ, ALLAHABAD NOW PRAYAGRAJ.

N

SITE PLAN (WATER DISPOSAL/ WATER SUPPLY / ELECTRICITY / DEVELOPMENT WORK)

DRAWING TITLE:-

MAABHAGWATI DEVELOPERS LLP,
HOUSE NO.-19/13,LAL BAHADUR SHASTRI MARG ,CIVIL LINES PRAYAGRAJ(U.P)-211001

FOR MAABHAGWATI DEVELOPERS LLP.
PARTNER SHRI SHASHANK AGARWAL
DESIGNATED PARTNER

OWNER:-

AKHILESHWAR SINGH
ARCHITECT
B.Arch., M.E., C.O.A.

ARCHITECT:-