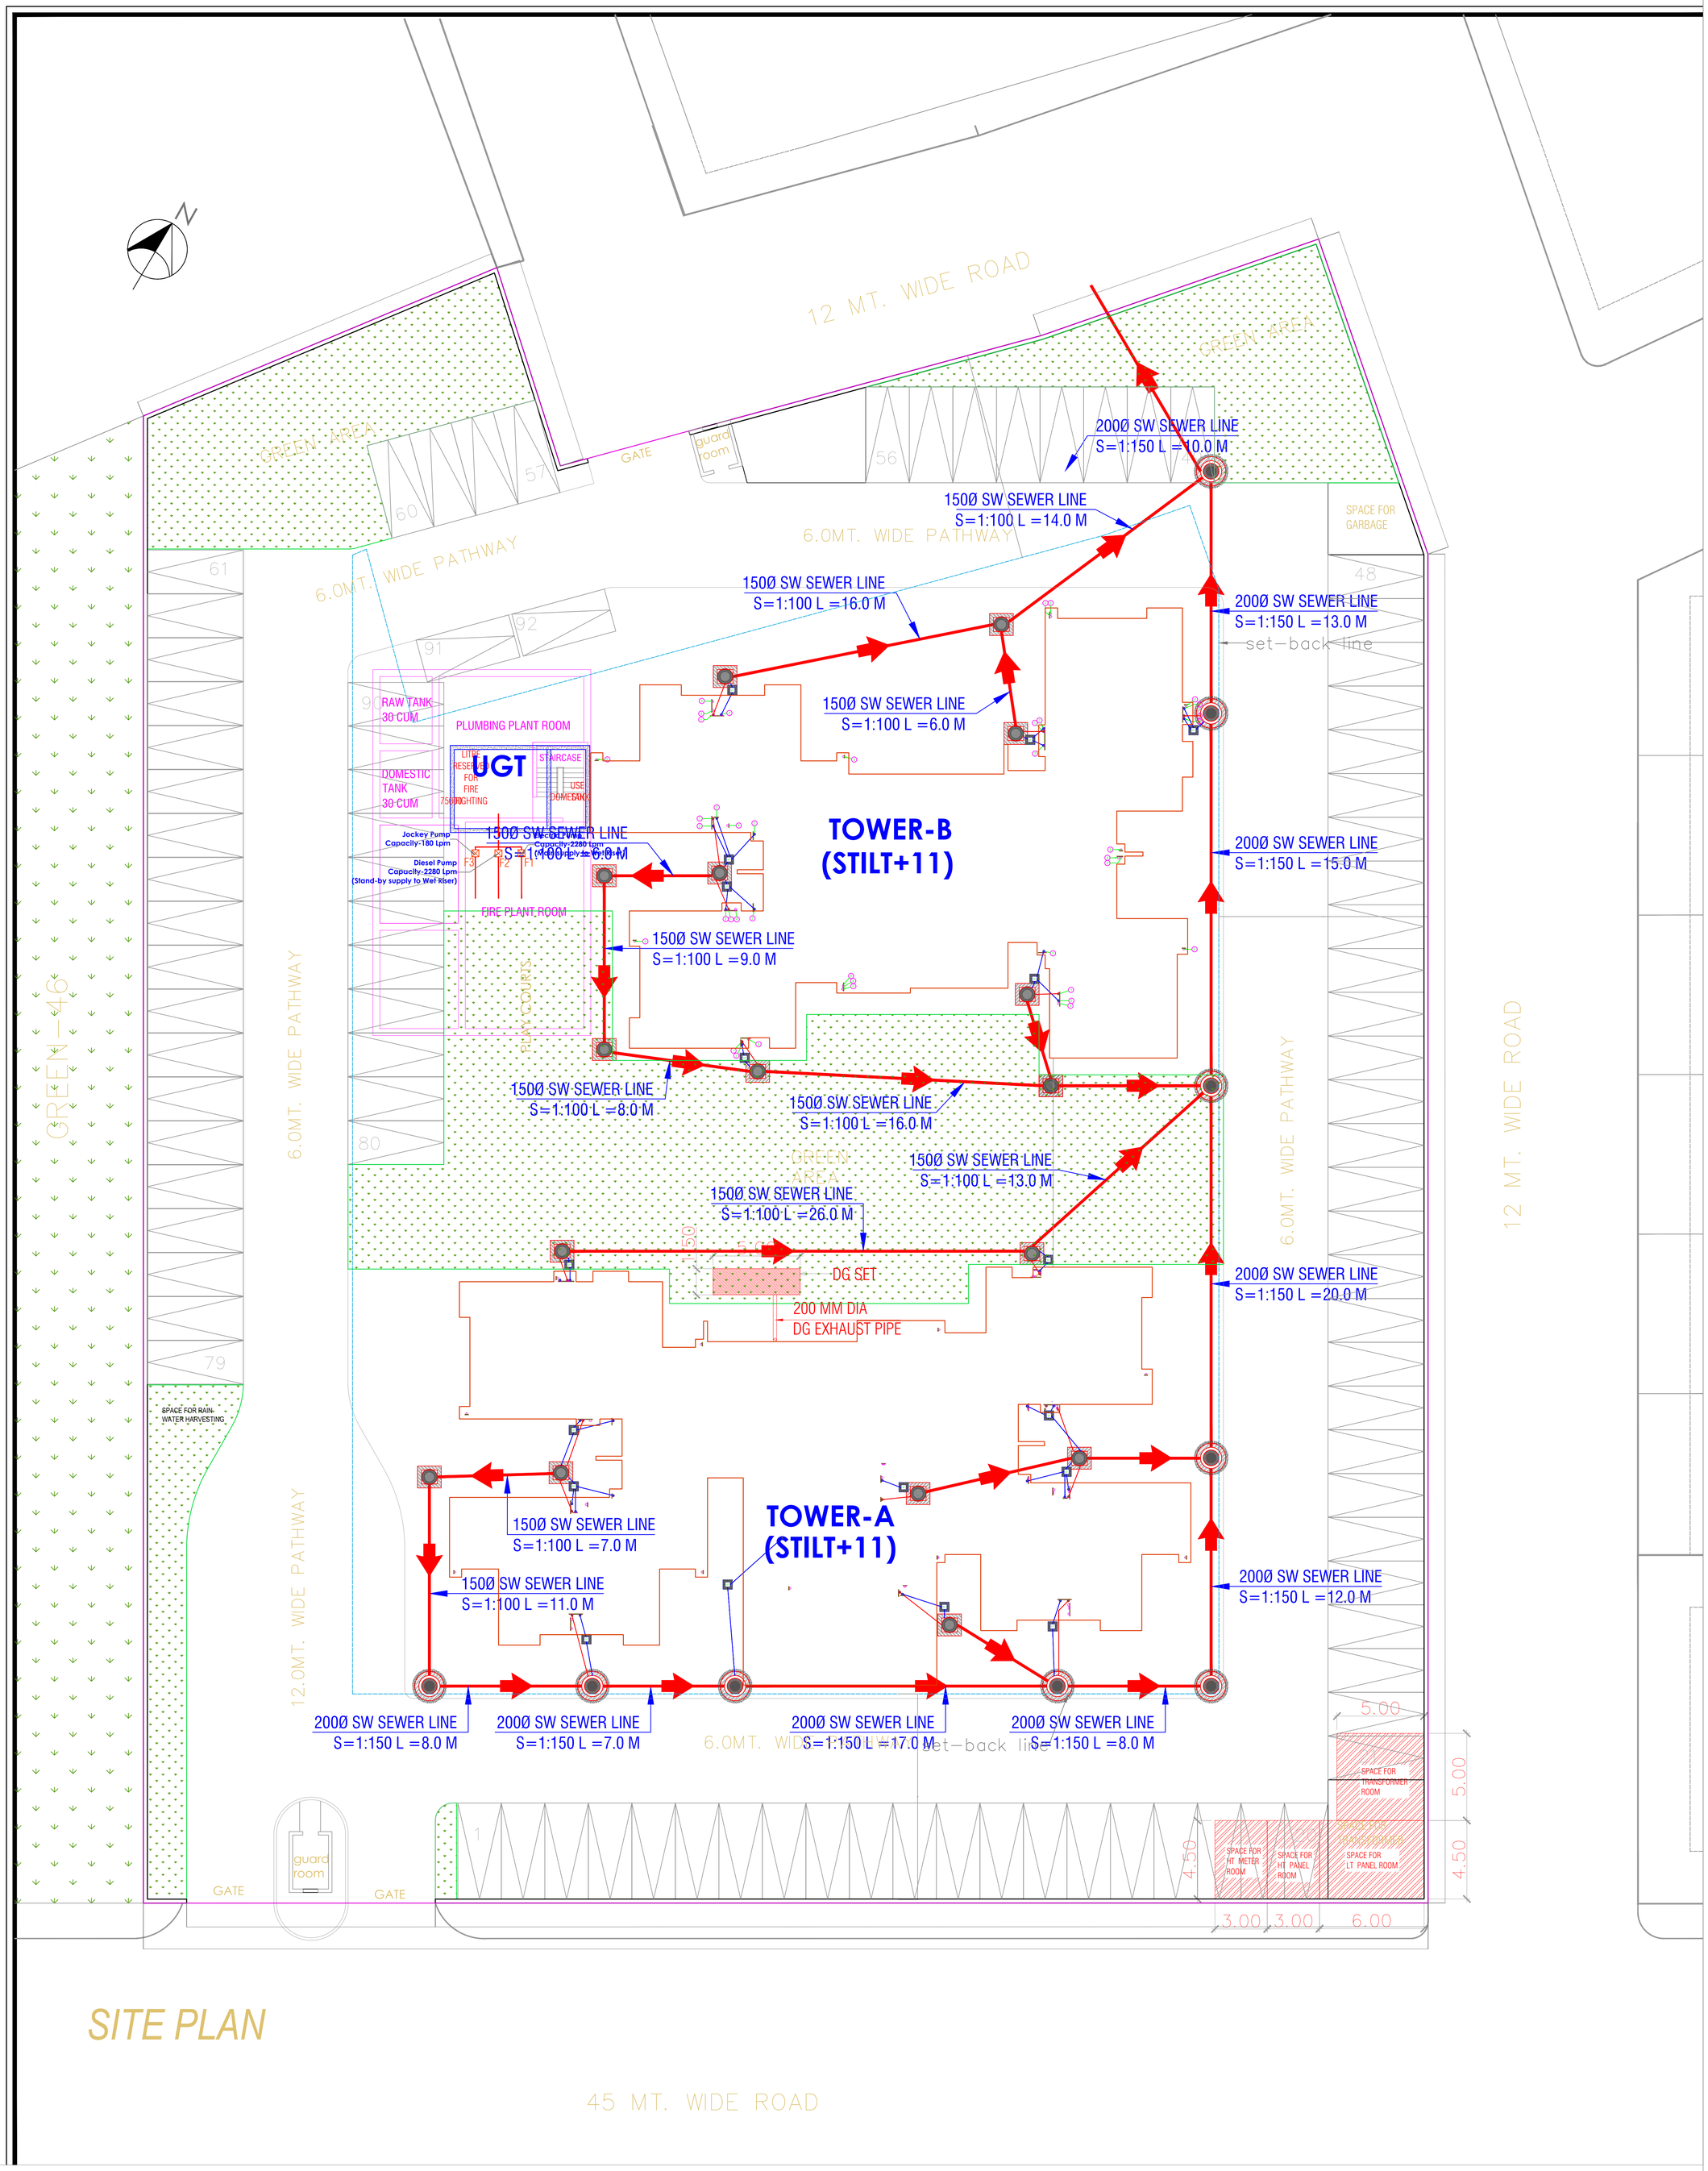

SITE PLAN

SPECIAL NOTES :

1. ALL DIMENSIONS ON THIS DRAWING ARE IN MM.
2. ONLY WRITTEN DIMENSIONS ARE TO BE FOLLOWED. DRAWINGS SHOULD NOT BE SCALED UNDER ANY CIRCUMSTANCES.
3. ALL MEASUREMENTS MUST BE CHECKED AND VERIFIED BY THE CONTRACTORS PRIOR TO EXECUTION OF WORK AT THE SITE.
4. THIS DRAWING IS TO BE READ IN CONJUNCTION WITH ALL RELEVANT STRUCTURAL, SERVICES & FACILITY PLANNING DRAWINGS.
5. ARCHITECTURAL DRAWINGS ARE TO BE FOLLOWED FOR THE LOCATION OF ALL STRUCTURAL MEMBERS & MASONRY WALLS. FOR SIZES & REINFORCEMENT DETAILS OF STRUCTURAL MEMBERS RELEVANT STRUCTURAL DRAWINGS ARE TO BE REFERRED.
6. ANY DISCREPANCIES BETWEEN ARCHITECTURAL, STRUCTURAL AND SERVICES DRAWINGS MUST BE BROUGHT TO THE NOTICE OF THE ARCHITECTS IMMEDIATELY & PRIOR TO EXECUTION AT SITE.
7. CO-ORDINATION WITH THE SERVICES SUCH AS HVAC, PLUMBING & ELECTRICAL ETC. IS THE RESPONSIBILITY OF THE CONTRACTORS.
8. ALL MASONRY WALLS SHOULD BE ALIGNED WITH THE COLUMNS AS INDICATED ON THE PLAN IRRESPECTIVE OF THE POSITION AS CALCULATED WITH THE DIMENSIONING.
9. FOR DETAILS, REFER RELEVANT LARGE SCALE DETAIL DRGS. AS INDICATED.

PLUMBING LEGEND :

	SEWER MANHOLE WITH 560Ø S.F.R.C. MANHOLE COVER.
	STORM WATER MANHOLE WITH 560Ø S.F.R.C. PERFORATED MANHOLE COVER.
	CATCH BASIN (450 x 450) MM WITH PERFORATED MANHOLE COVER
	CATCH BASIN (600 x 600) MM WITH PERFORATED MANHOLE COVER
	STORM WATER MANHOLE (900 x 800) MM WITH PERFORATED MANHOLE COVER.
	SEWER MANHOLE (600 x 600) MM
	SEWER MANHOLE (900 x 800) MM
	GULLY TRAP (300 x 300) MM
	EXTERNAL SW SEWER LINE (DIA AS / DESIGN CHART)
	EXTERNAL RCC STORM WATER LINE (DIA AS / DESIGN CHART)

PLUMBING LEGEND :

	150Ø DI MUNICIPAL WATER SUPPLY LINE
	TUBE WALL WATER SUPPLY LINE
	GARDEN IRRIGATION WATER SUPPLY LINE
	EXTERNAL MS FIRE HYDRANT LINE (DIA MENTION IN LAYOUT)
EFH	EXTERNAL FIRE HYDRANT (750 x 600 x 250) MM
GH	GARDEN HYDRANT WITH CHAMBER (300x300) MM
R.P	RECHARGE PIT (2000 X 4000) MM.
D.C.	DESILTING CHAMBER (1000 x 2000) MM
	WATER METER WITH CHAMBER
	BUTTERFLY VALVE WITH CHAMBER
	NON RETURN VALVE (NRV) WITH CHAMBER

ISSUES

No.	date	BY	Description	NO. OF PRINTS

No.	Date	BY	Description

DRAWING STAGE :

SUBMISSION DRAWING

PROJECT :

PROPOSED GROUP HOUSING (G.H.-01) AT INTEGRATED HOUSING SCHEME ELDECO CITY AT LUCKNOW-HARDOI BYE PASS,SITAPUR ROAD, LUCKNOW.

PROMOTER:

ELDECO HOUSING & INDUSTRIES (P) LTD.

ARCHITECTS :

MEP SERVICES

PARADISE CONSULTANTS
PLOT NO. 96, BASEMENT, JASOLA VIHAR
POCKET-1 NEAR LIVING STYLE MALL
LANDLINE +91-11-29943601, 26943216
NEW DELHI - 110025
E-mail: paradiseconsultants@gmail.com
website: www.paradiseconsultants.com

DRAWING TITLE :

SITE PLAN
SEWER LAYOUT

scale :	1:200 (A1)	drawn by :	VIKRAM
date :	05/04/2021	checked by:	ANIL
project no :	----------	approved by :	NAFEES

drawing no :

PL-PC-EH-SEWER-101

REVISION R0

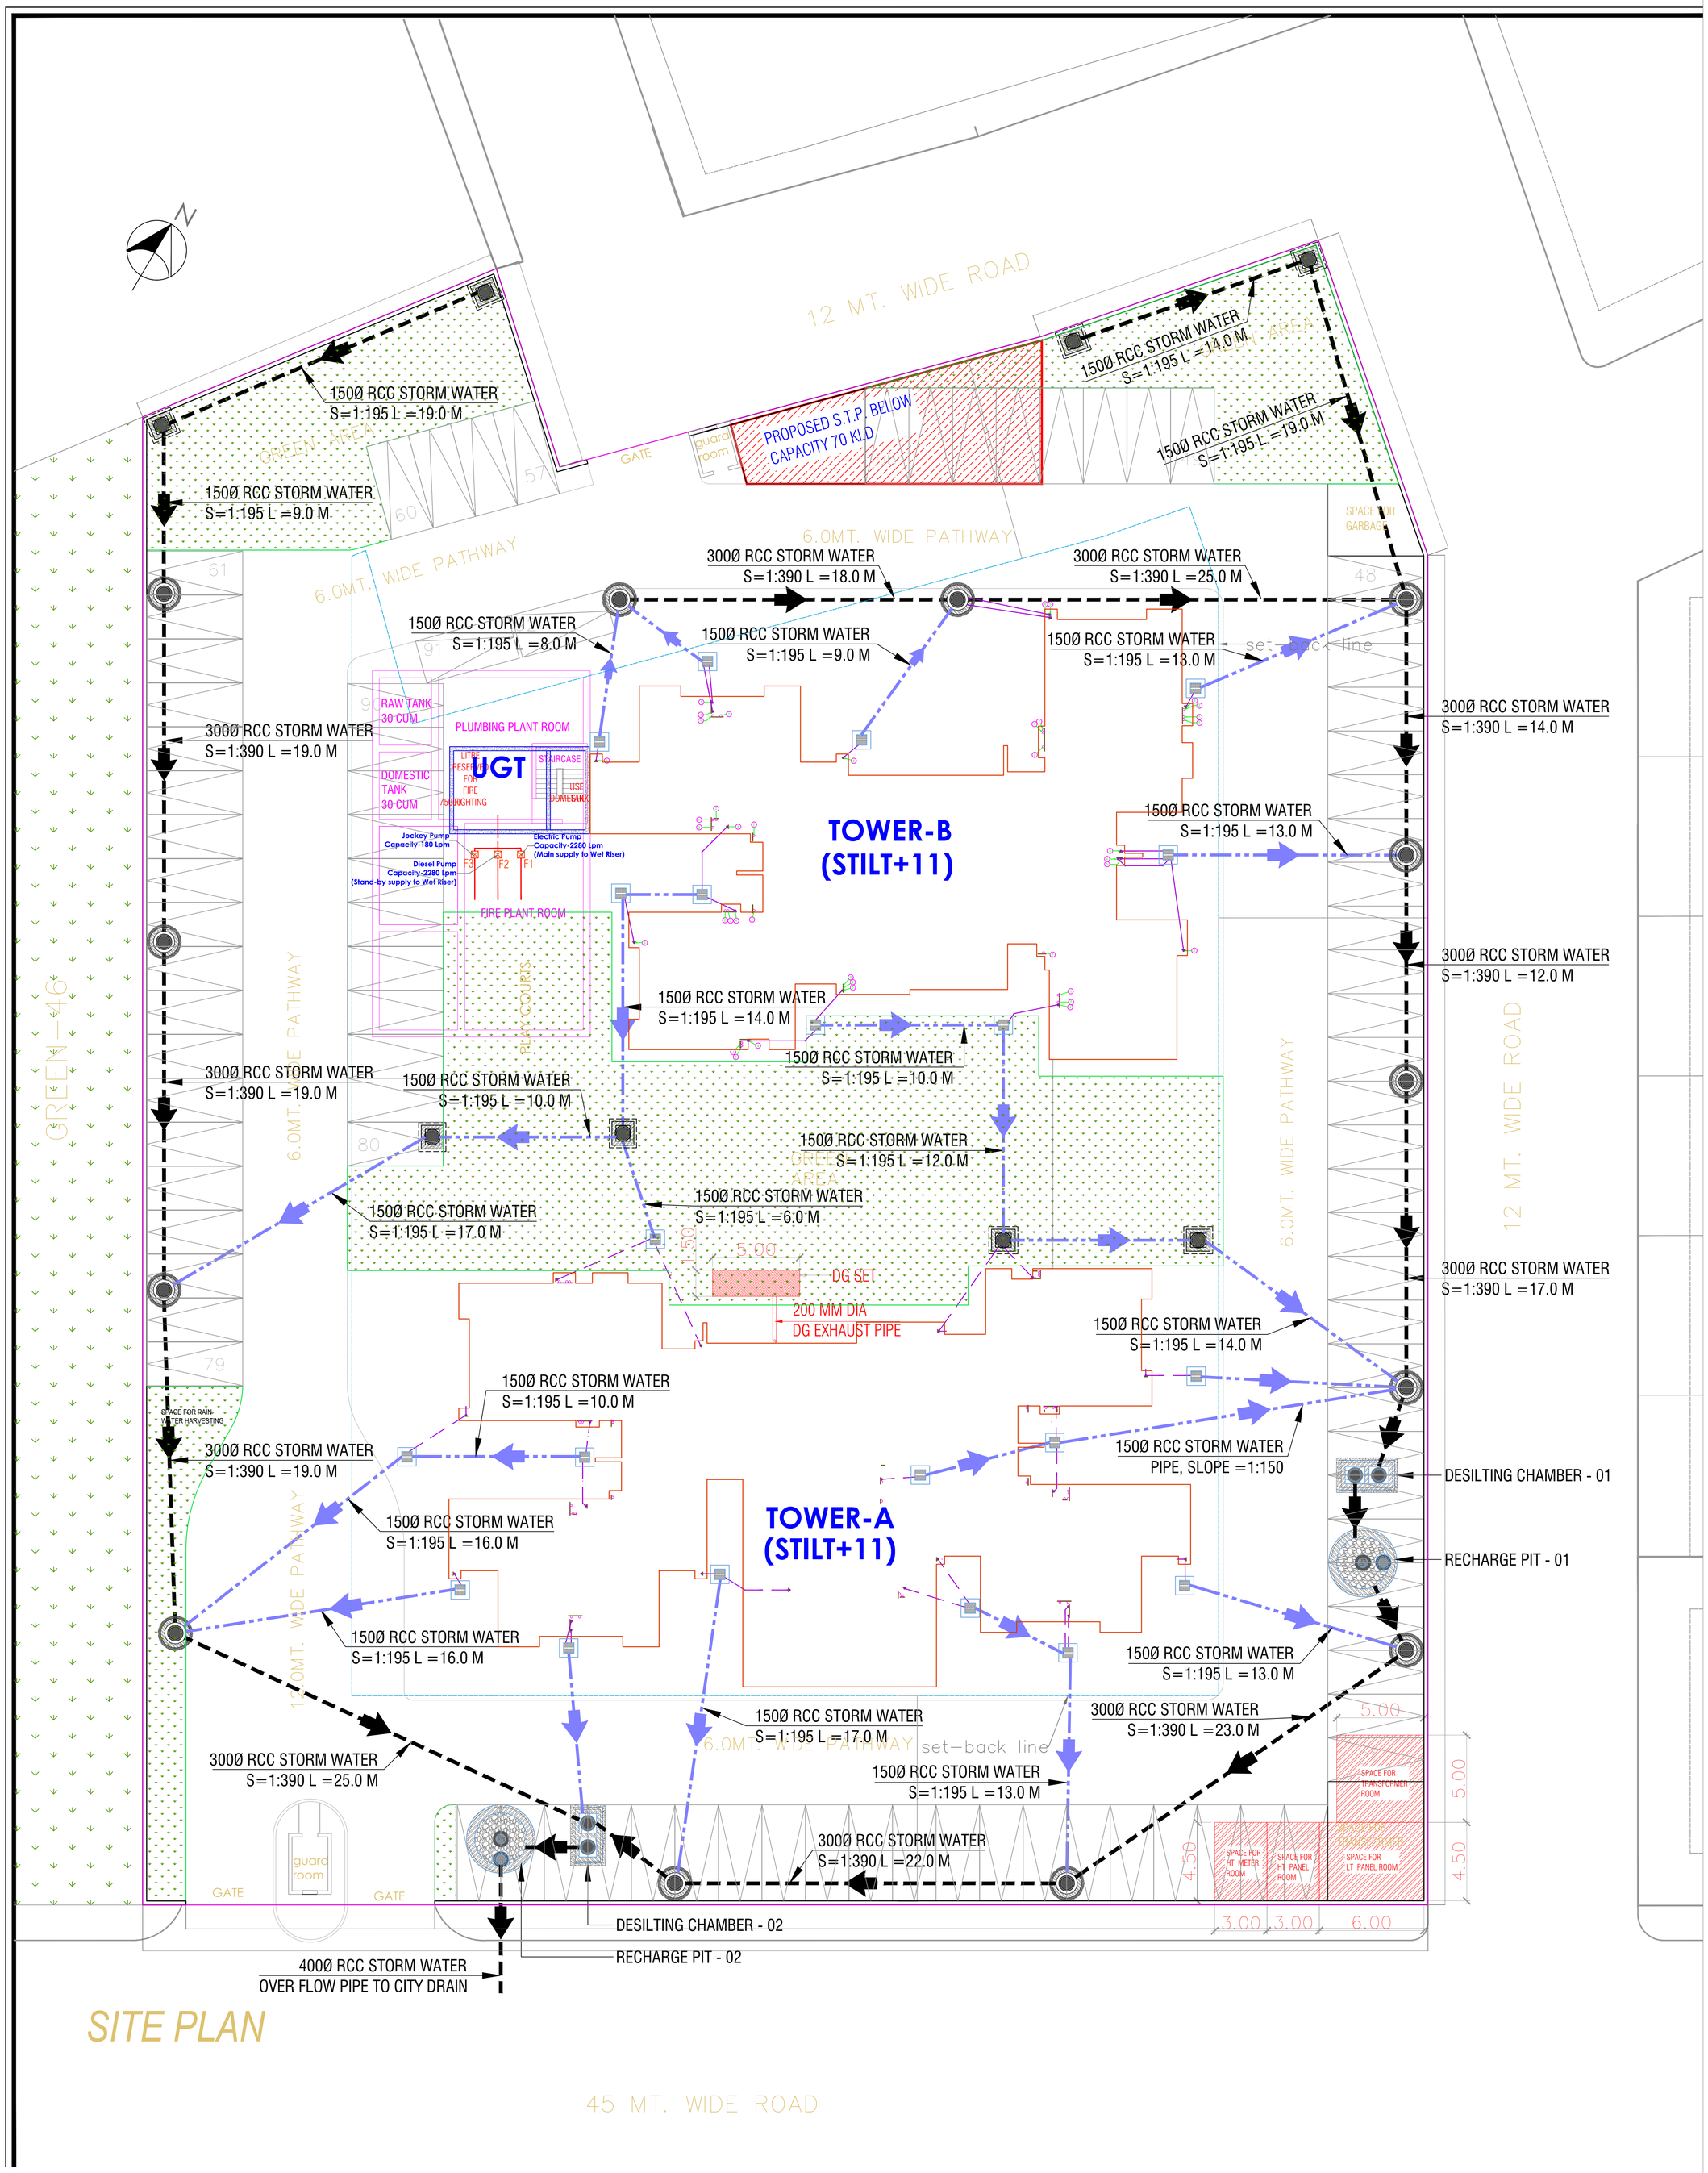

SITE PLAN

SPECIAL NOTES :

1. ALL DIMENSIONS ON THIS DRAWING ARE IN MM.
2. ONLY WRITTEN DIMENSIONS ARE TO BE FOLLOWED. DRAWINGS SHOULD NOT BE SCALED UNDER ANY CIRCUMSTANCES.
3. ALL MEASUREMENTS MUST BE CHECKED AND VERIFIED BY THE CONTRACTORS PRIOR TO EXECUTION OF WORK AT THE SITE.
4. THIS DRAWING IS TO BE READ IN CONJUNCTION WITH ALL RELEVANT STRUCTURAL, SERVICES & FACILITY PLANNING DRAWINGS.
5. ARCHITECTURAL DRAWINGS ARE TO BE FOLLOWED FOR THE LOCATION OF ALL STRUCTURAL MEMBERS & MASONRY WALLS. FOR SIZES & REINFORCEMENT DETAILS OF STRUCTURAL MEMBERS RELEVANT STRUCTURAL DRAWINGS ARE TO BE REFERRED.
6. ANY DISCREPANCIES BETWEEN ARCHITECTURAL, STRUCTURAL AND SERVICES DRAWINGS MUST BE BROUGHT TO THE NOTICE OF THE ARCHITECTS IMMEDIATELY & PRIOR TO EXECUTION AT SITE.
7. CO-ORDINATION WITH THE SERVICES SUCH AS HVAC, PLUMBING & ELECTRICAL ETC. IS THE RESPONSIBILITY OF THE CONTRACTORS.
8. ALL MASONRY WALLS SHOULD BE ALIGNED WITH THE COLUMNS AS INDICATED ON THE PLAN IRRESPECTIVE OF THE POSITION AS CALCULATED WITH THE DIMENSIONING.
9. FOR DETAILS, REFER RELEVANT LARGE SCALE DETAIL DRGS. AS INDICATED.

PLUMBING LEGEND :

	SEWER MANHOLE WITH 560Ø S.F.R.C. MANHOLE COVER.
	STORM WATER MANHOLE WITH 560Ø S.F.R.C. PERFORATED MANHOLE COVER.
	CATCH BASIN (450 x 450) MM WITH PERFORATED MANHOLE COVER
	CATCH BASIN (600 x 600) MM WITH PERFORATED MANHOLE COVER
	STORM WATER MANHOLE (900 x 800) MM WITH PERFORATED MANHOLE COVER.
	SEWER MANHOLE (600 x 600) MM
	SEWER MANHOLE (900 x 800) MM
	GULLY TRAP (300 x 300) MM
	EXTERNAL SW SEWER LINE (DIA AS / DESIGN CHART)
	EXTERNAL RCC STORM WATER LINE (DIA AS / DESIGN CHART)

PLUMBING LEGEND :

	150Ø DI MUNICIPAL WATER SUPPLY LINE
	TUBE WALL WATER SUPPLY LINE
	GARDEN IRRIGATION WATER SUPPLY LINE
	EXTERNAL MS FIRE HYDRANT LINE (DIA MENTION IN LAYOUT)
EFH	EXTERNAL FIRE HYDRANT (750 x 600 x 250) MM
GH	GARDEN HYDRANT WITH CHAMBER (300x300) MM
R.P	RECHARGE PIT (2000 X 4000) MM.
D.C.	DESILTING CHAMBER (1000 x 2000) MM
	WATER METER WITH CHAMBER
	BUTTERFLY VALVE WITH CHAMBER
	NON RETURN VALVE (NRV) WITH CHAMBER

ISSUES

No.	date	BY	Description	NO. OF PRINTS

No.	Date	BY	Description

DRAWING STAGE :

SUBMISSION DRAWING

PROJECT :

PROPOSED GROUP HOUSING (G.H.-01) AT INTEGRATED HOUSING SCHEME ELDECO CITY AT LUCKNOW-HARDOI BYE PASS,SITAPUR ROAD, LUCKNOW.

PROMOTER:

ELDECO HOUSING & INDUSTRIES (P) LTD.

ARCHITECTS :

MEP SERVICES

PARADISE CONSULTANTS
PLOT NO. 96, BASEMENT, JASOLA VIHAR
POCKET-1 NEAR LIVING STYLE MALL
LANDLINE +91-11-29943601, 26943216
NEW DELHI - 110025
E-mail: paradiseconsultants@gmail.com
website: www.paradiseconsultants.com

DRAWING TITLE :

SITE PLAN
STORM WATER LAYOUT

scale :	1:200 (A1)	drawn by :	VIKRAM
date :	05/04/2021	checked by:	ANIL
project no :	----------	approved by :	NAFEES

drawing no :

PL-PC-EH-STORM-102

REVISION R0