Note = The services mentioned in the DPR are conceptual which may vary as per actual reqirement at the time of development.

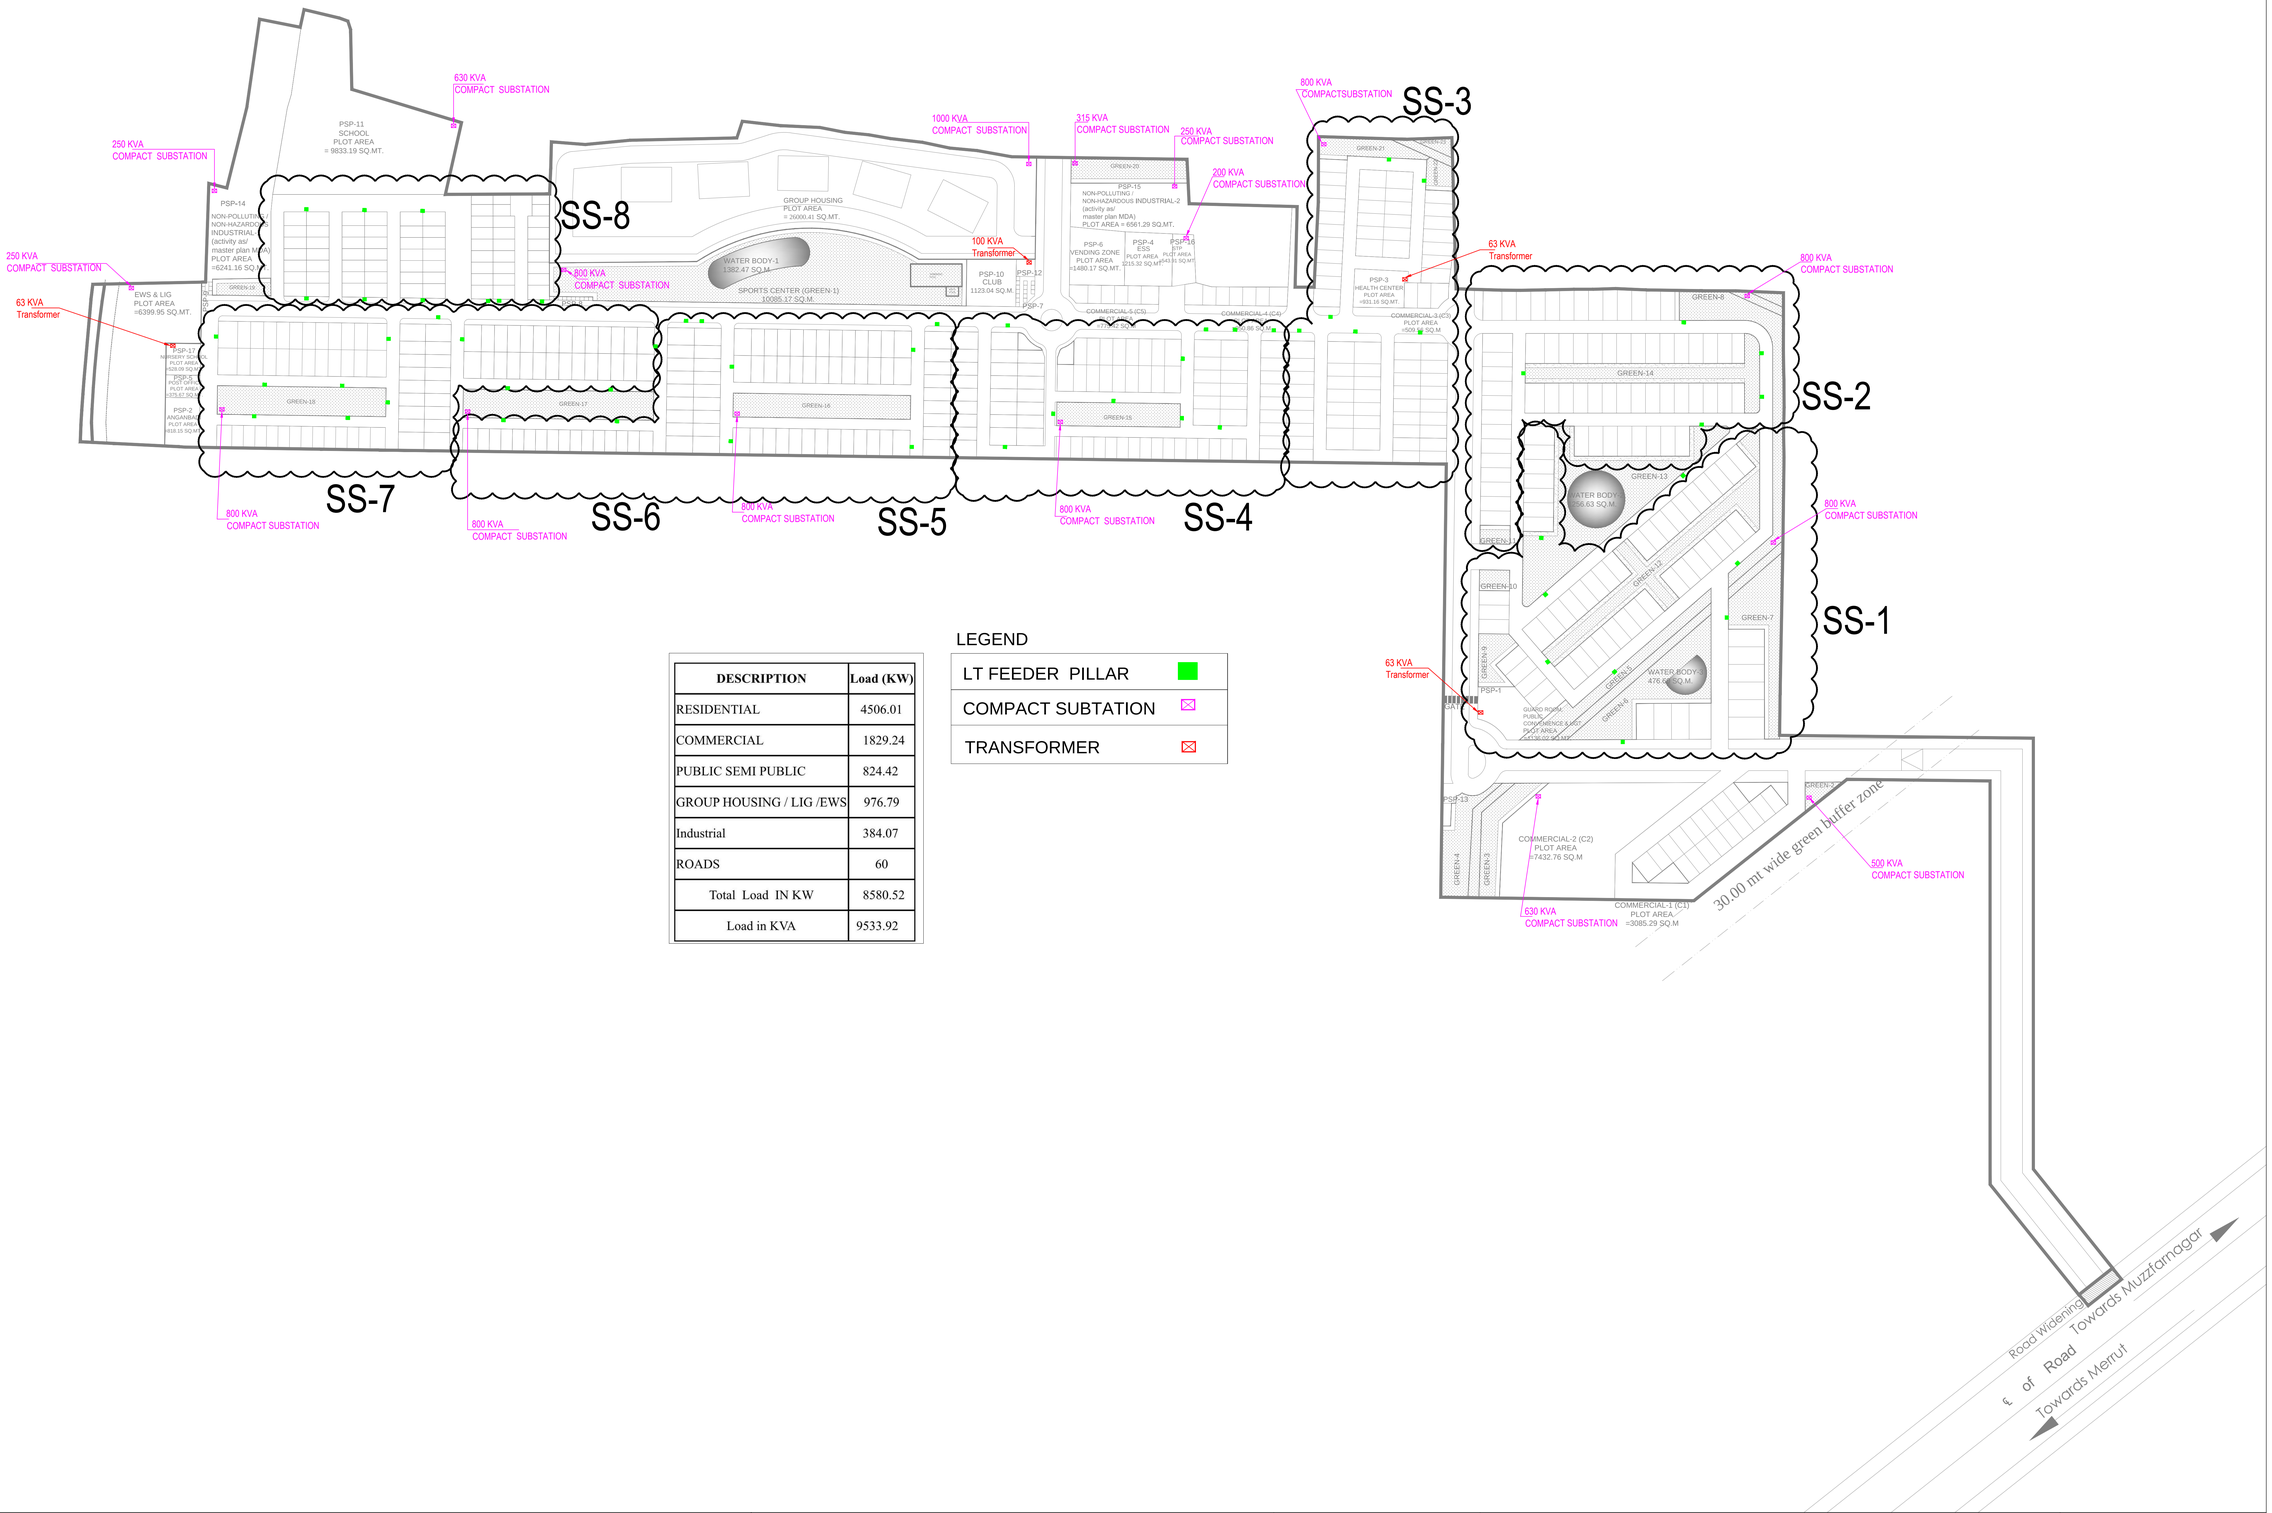

DESCRIPTION	Load (KW)
RESIDENTIAL	4506.01
COMMERCIAL	1829.24
PUBLIC SEMI PUBLIC	824.42
GROUP HOUSING / LIG /EWS	976.79
Industrial	384.07
ROADS	60
Total Load IN KW	8580.52
Load in KVA	9533.92

LEGEND

- LT FEEDER PILLAR
- COMPACT SUBTATION
- TRANSFORMER

PROJECT TITLE : NUMAX TOWNSHIP AT MUZAFFARNAGAR, U.P.

DRG. TITLE:-
EXTERNAL LT LAYOUT FOR SUBMISSION

NORTH:-

VISHAL MITTAL ARCHITECT CA/1998/23185

ARCHITECTS :
Space Designers International
B-34,Sector-67, NOIDA-201301
PH :0120-3100450,51,52,53, 9811070399
e-mail : info@spacedi.com, www.spacedi.com

DATE :- 29-11-24

DRG. NO. :- 09