ELECTRICAL LEGEND

SL.NO	SYMBOL	DESCRIPTION.	WATTAGE
1.		STREET RIGHT	50w

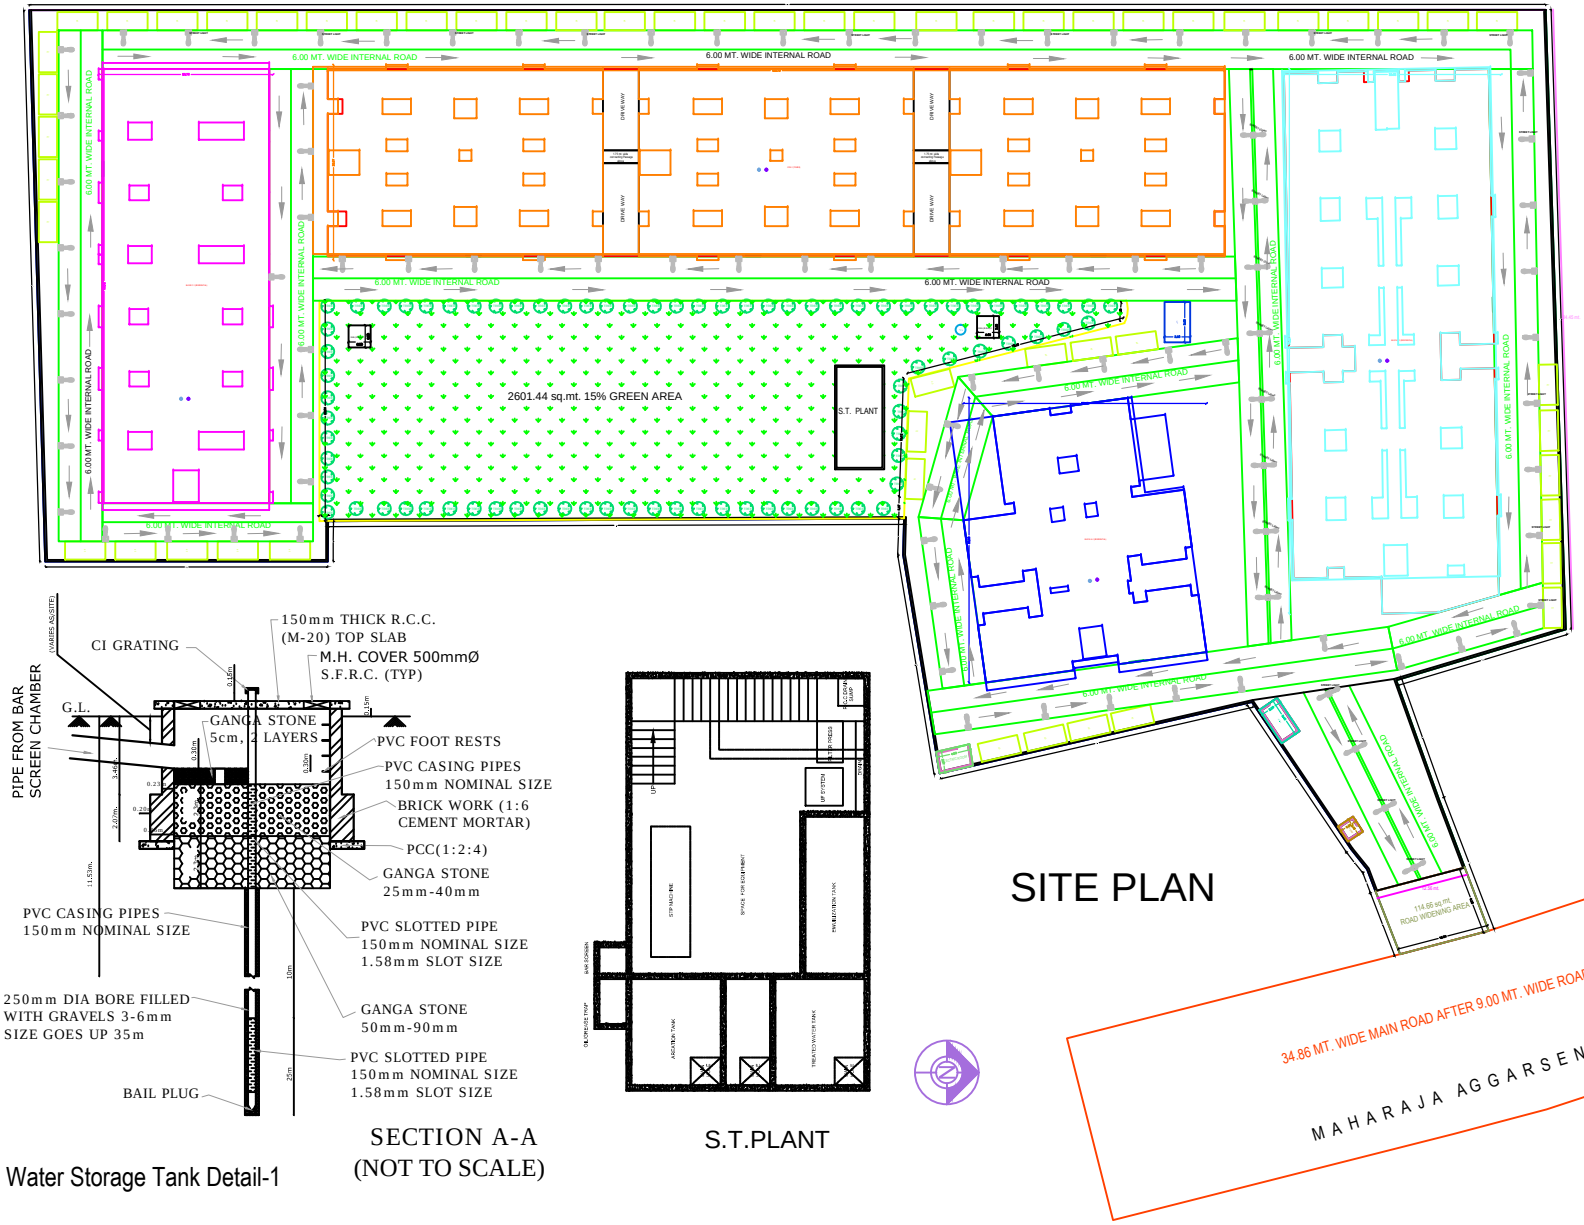
6.00 MT. WIDE INTERNAL ROAD
2601.44 sq.mt. 15% GREEN AREA
S.T. PLANT
DRIVE WAY
6.00 MT. WIDE INTERNAL ROAD
6.00 MT. WIDE INTERNAL ROAD
6.00 MT. WIDE INTERNAL ROAD