Greater Noida Industrial Dev. Authority
APPROVED
Vide Letter No. 94407 Dated 31/12/2016
Valid upto Dated 5/4/2021
DGM (Plng.) | Gen. Manager (Plng. & Arch.)
Drawing Checked & Verified By
MGR II | Sr Ex (Plng)

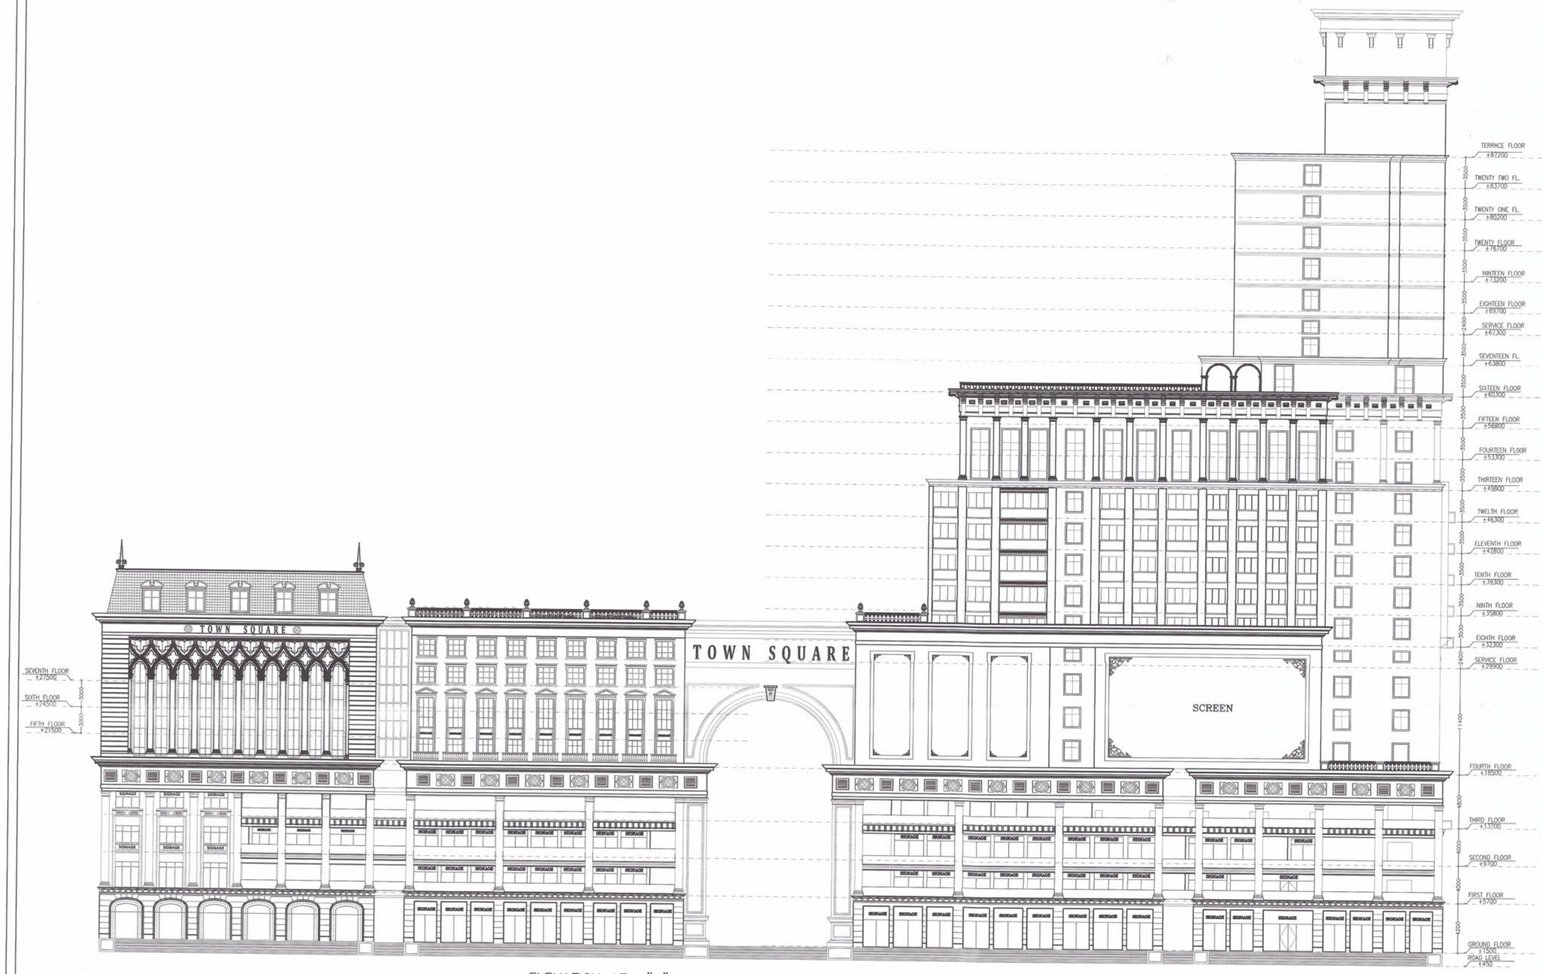

ELEVATION AT –"A"

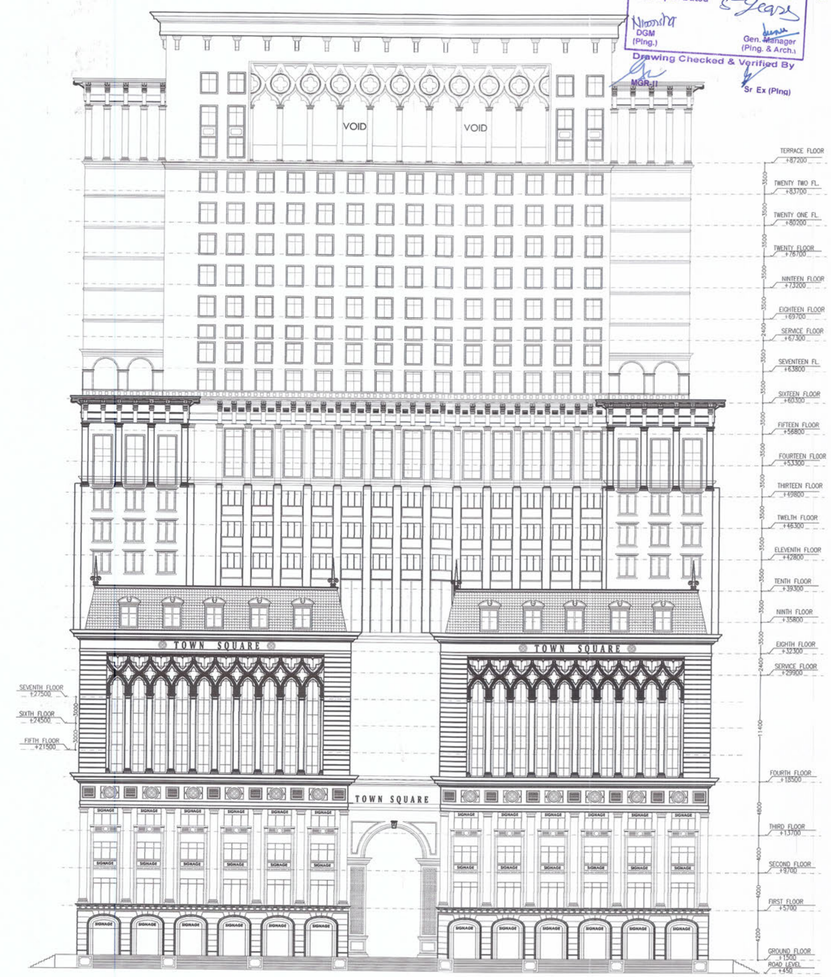

ELEVATION AT –"B"

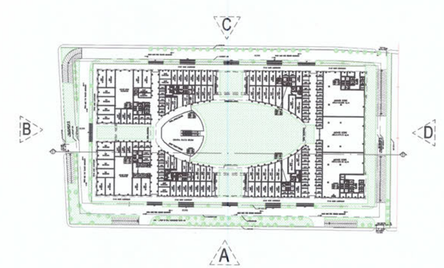

For PKS Buildmart Pvt. Ltd.
Director
OWNER'S SIGN

GIAN P. MATHUR
ARCHITECT
B. Arch., M.C.A., F.I.A.
CA No. 90/5759
ARCHITECT'S SIGN

PROJECT: –

PROPOSED BUILDING PLAN OF COMMERCIAL AT PLOT NO.: – C4 , SECTOR–16B GREATER NOIDA

BEING DEVELOPED BY M/S PKS BUILDMART PVT. LTD.

TITLE: ELEVATION A & B

THIS DRAWING IS THE PROPERTY OF GIAN.P.MATHUR & ASSO.(P) LTD AND SHALL NOT BE USED,COPIED OR REPRODUCED WITHOUT THEIR WRITTEN PERMISSION

GIAN P. MATHUR AND ASSOCIATES (P) LTD.
C - 55, East Of Kailash, New Delhi-110065
T : 46599599 1 F 46599512
E : info@gpmindia.com I W : www.gpmindia.com

DEALT	YUNUSH	SCALE	1:300	DRG.NO.	SB–20/21
CHKD	BIPIN				

FILE PATH: G:\YAMUNA PROJECTS\57 TOWN CENTRAL YAMUNA at LOB SUBMISSION\01 ARCH. BUILDING SUBMISSION\ TOWN CENTRAL.dwg