LEGEND

PERIPHERIAL PLANTATION(HT. 10 to 15mtr.)

- T1 DELONIX REGIA(LAL GULMOHAR)
- T2 JACCARANDA MIMOSAE FOLIA (BLUE GULMOHAR)
- T3 KHUREJIA SPP. (LIGHT RED FLOWERS)
- T4 SARACA INDICA (SITA ASHOK ORANGE FLOWERS)
- T5 BAUHINJA PURPUREA (KACHNAR,BLUE,WHITE)
- T6 CASSIA SIAMEA (KASUD YELLOW,BUNCH FLOWERS)
- T7 C.FISTULA (AMALTAS)
- T8 LAGERSTROMEA FLOSRAGNIE(VIOLET DARK)
- T9 CALLISTEMON LANCEOLATUS (BOTTLE BRUSH RED)

ALL SEASON SHRUBS(1 ft. EARTH)

- S1 HAMELIA PATENS (PINK)
- S2 JETROPHA SPP.(RED)
- S3 HIBISCUS VARIEGATED (RED,PINK,YELLOW,WHITE)

CREEPERS

- C1 QIISOULIS INDICA (MADHUMATI ORANGE)
- C2 CLERODENDRON SPELDENCE(DARK RED FLOWERS)
- C3 HIPTAGE MADOBHLATA(MALTI)

GROUP FOR GROUND COVERS

- 1 IPOMEA (HEARTSHAPE YELLOWISH)
- 2 ASPARAGUE SPP
- 3 ALTERENTHERA(RED,GREEN & WHITE)
- 4 BUDDELIA MEDAGASCARENSIS
- 5 Z-PLANT
- 6 COFFEI SPP.(VIOLT FLOWWERS)
- 6 LAVENDA SPP(WHITE)

ORNAMENTAL PLNTS(SMALL HEIGHT)

- O1 FICUS PANDA
- O2 FICUS BANJAMINA
- O3 F. NUDA
- O4 JUNIPERUS
- O5 CHINA PALM

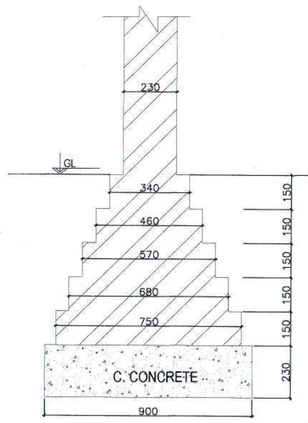

FOUNDATION DETAILS

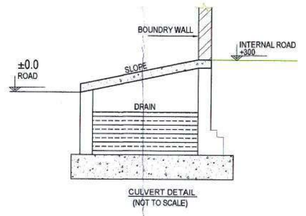

CULVERT DETAIL
(NOT TO SCALE)

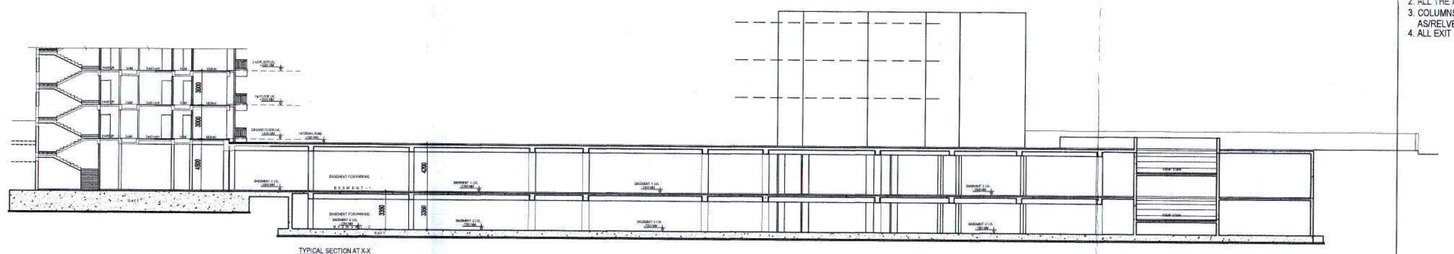

TYPICAL SECTION AT X-X

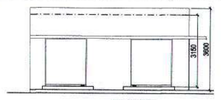

ELEVATION
(NOT TO SCALE)

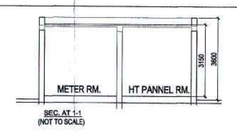

SEC. AT 1-1
(NOT TO SCALE)

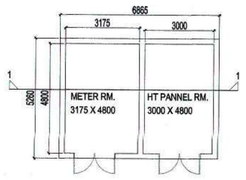

AREA OF METER ROOM & HT PANNEL ROOM					
1	6.865	X	5.26	X 1	36.110
TOTAL					36.110
TOTAL AREA OF METER & HT PANNEL RM					36.110

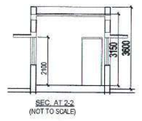

SEC. AT 2-2
(NOT TO SCALE)

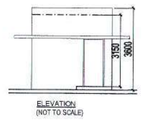

ELEVATION
(NOT TO SCALE)

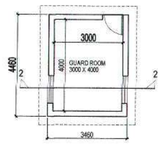

AREA OF GUARD ROOM					
1	3.460	X	4.46	X 1	15.432
TOTAL					15.432
NO. OF GUARD ROOM = 1					
TOTAL AREA OF GUARD ROOM					15.432

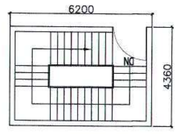

Area Under Firescape staircase (1)					
1	6.200	X	4.36	X 5	135.160
TOTAL					135.160
Nos. of Firescape staircase -5					
Total Area under Firescape staircase					135.16

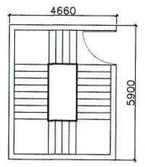

Area Under Firescape staircase (2)					
1	4.660	X	5.6	X 1	27.404
TOTAL					27.404
Nos. of Firescape staircase -5					
Total Area under Firescape staircase					27.404

NOTES:-

1. ALL DIMENSIONS & LEVEL ARE IN METERS
2. ALL THE AREAS INDICATED AERE IN SQ.M.
3. COLUMUS ARE ONLY INDICATIVE AND WILL BE AS/RELVENT STRUCTURAL DRAWINGS
4. ALL EXIT DOORS SHALL HAVE 1 HOUR FIRE RESISTANT RATING.

LOCATION PLAN

TYPICAL FOUNDATION DETAILS

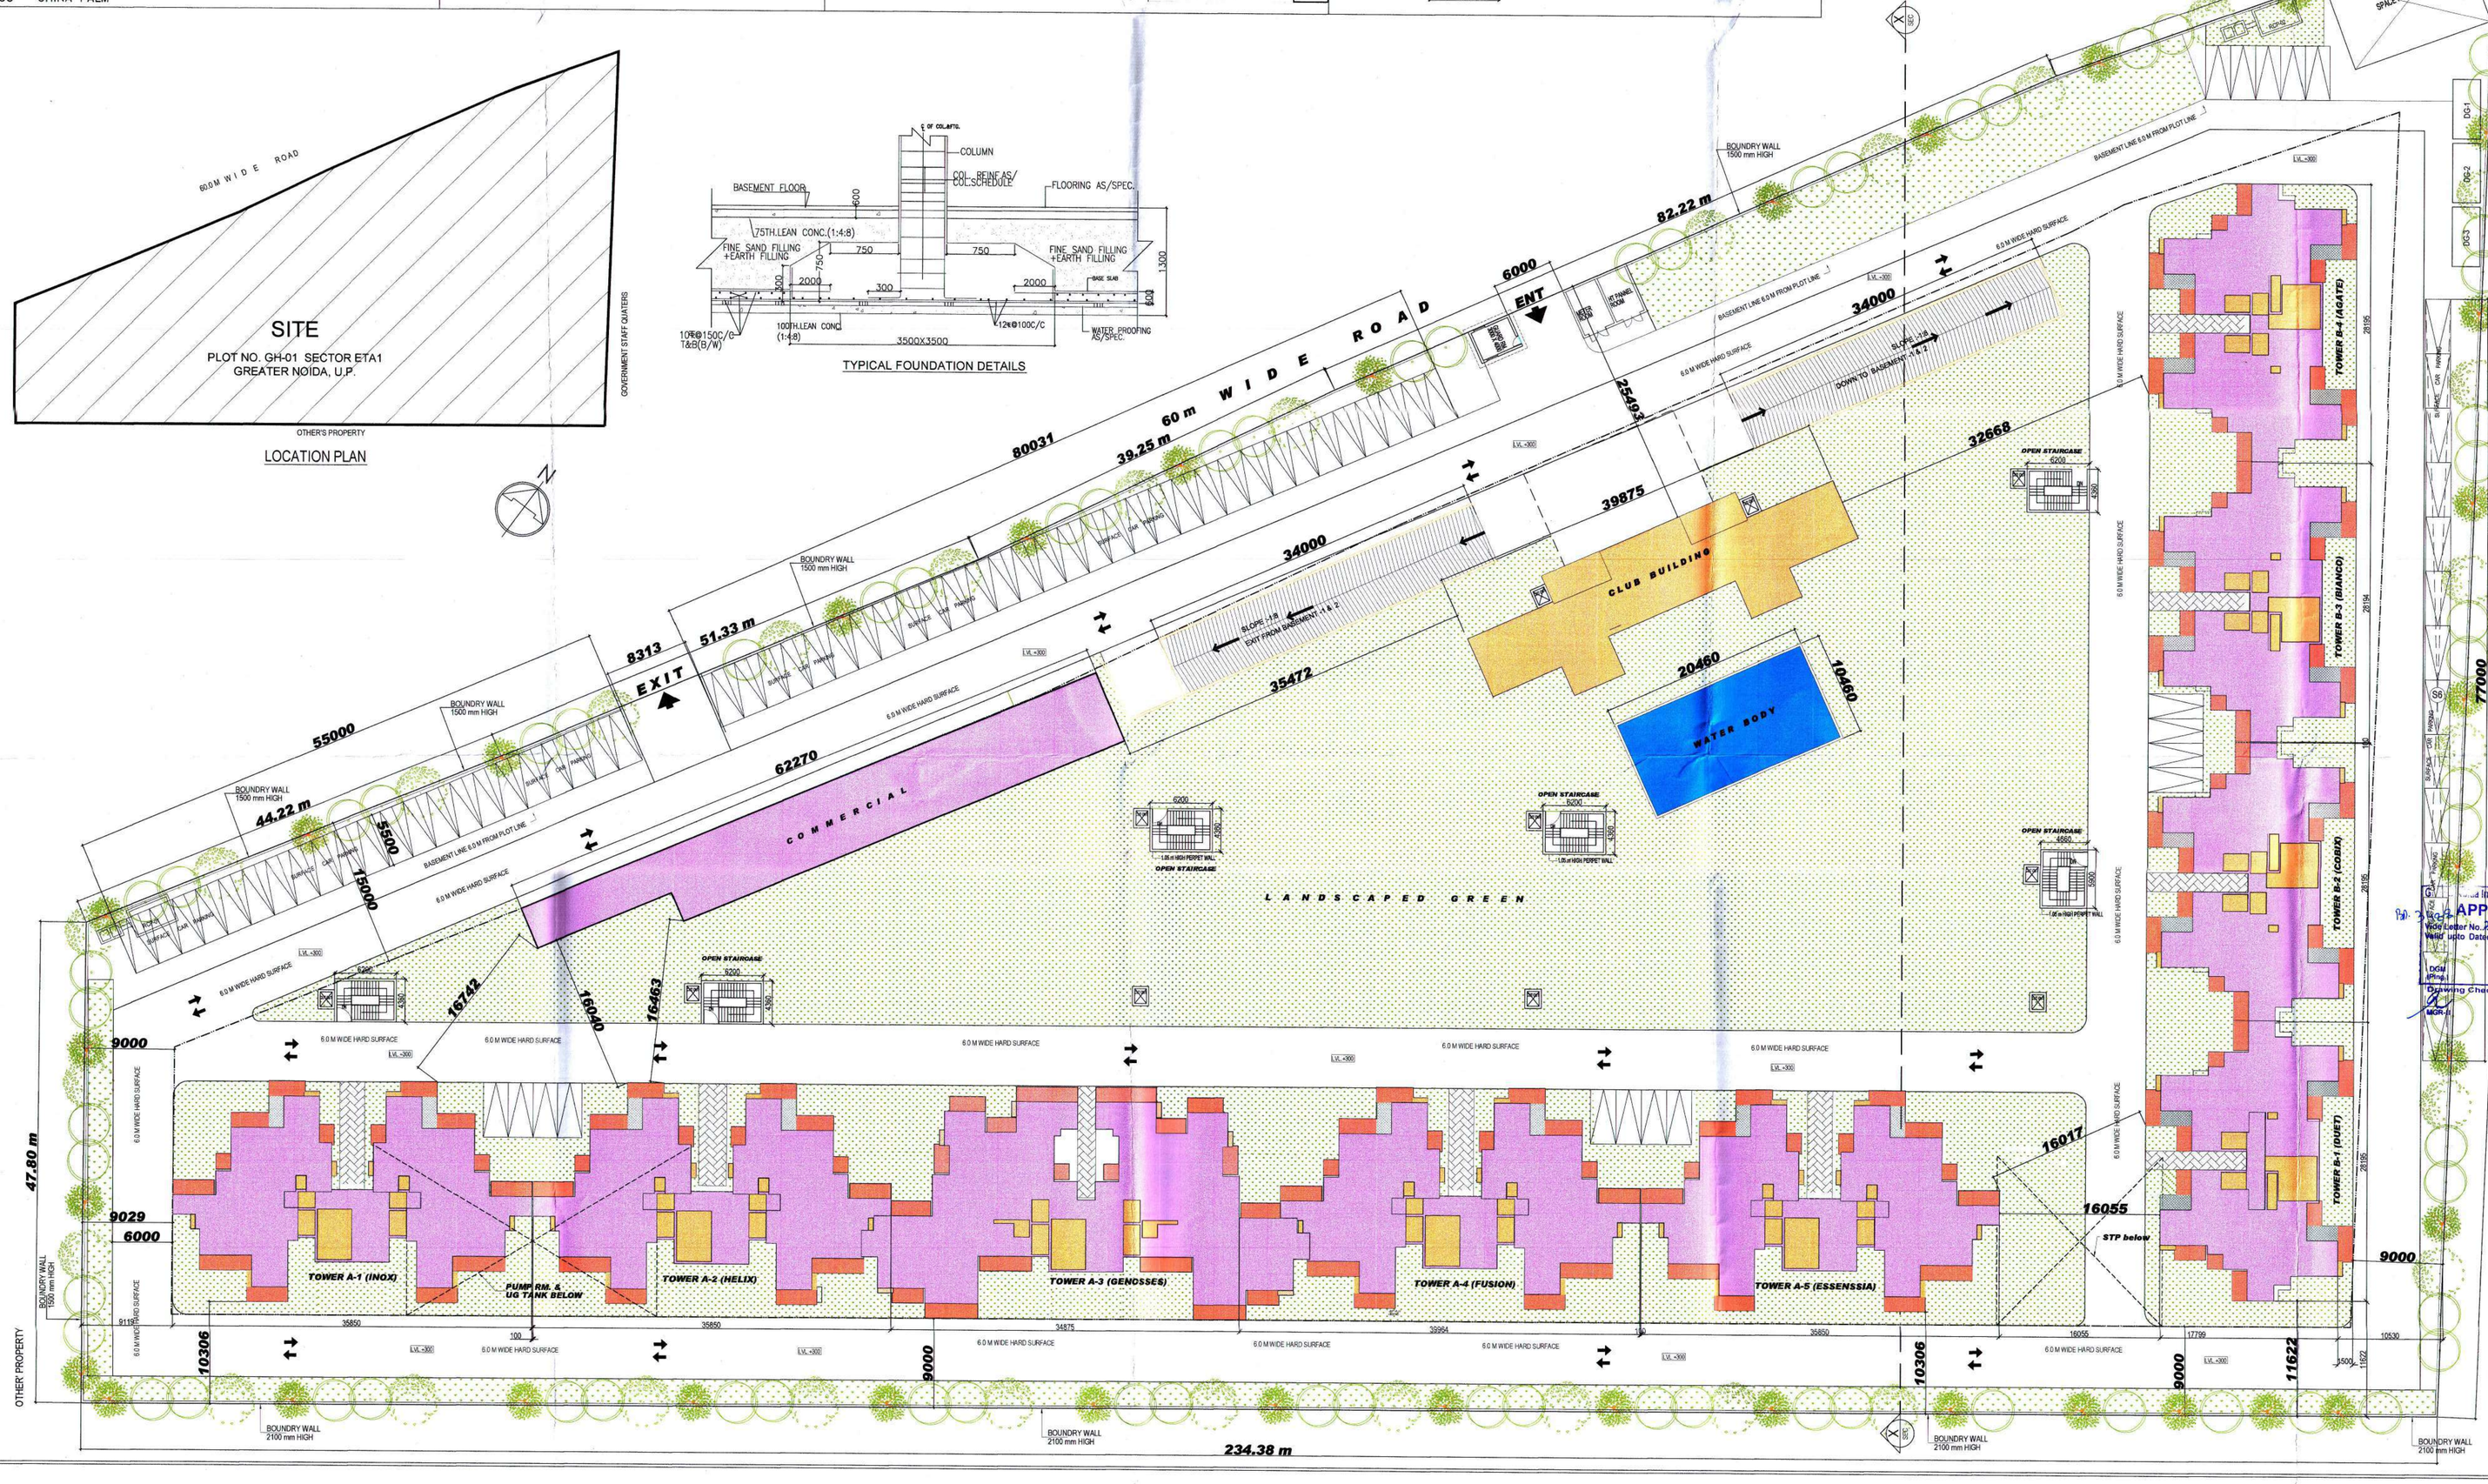

AREA LEGEND

- FAR
- 15% ANCILLARY
- NON FAR
- BALCONY AREA 25% IN FAR & 75%in FREE OF FAR
- GREEN
- WATER BODY

APPROVED
Noida Letter No. 2277 Dated 27/12/2017
Valid upto Dated 5 Years
Gen. Manager (Plng. & Arch.)
Drawing Checked & Verified By
Ex (Plng)

REVISED
SUBMISSION DRAWING

project
GROUP HOUSING
AT PLOT NO.-GH-1,SEC. ETA-1
GREATER NOIDA (UP)

client
Vardhman Realtech Pvt. Ltd.

architects :
ALOK AGNIHOTRI
B-1/613,Basment Floor,
Janakpuri, ND - 58,
Ph# 9868111459, 011-55402928

CLIENT'S SIGN
For VARDHMAN REALTECH PVT. LTD.
Director

ALOK AGNIHOTRI
Chartered Architect
Regn. No. CA-97/22237
C-2/137, Janak Puri, New Delhi-58
Mob:- 9971929595, 011-45792756

ARCHITECT'S SIGN

scale 1:250

drg. no. SB-01

drawing title
SITE PLAN