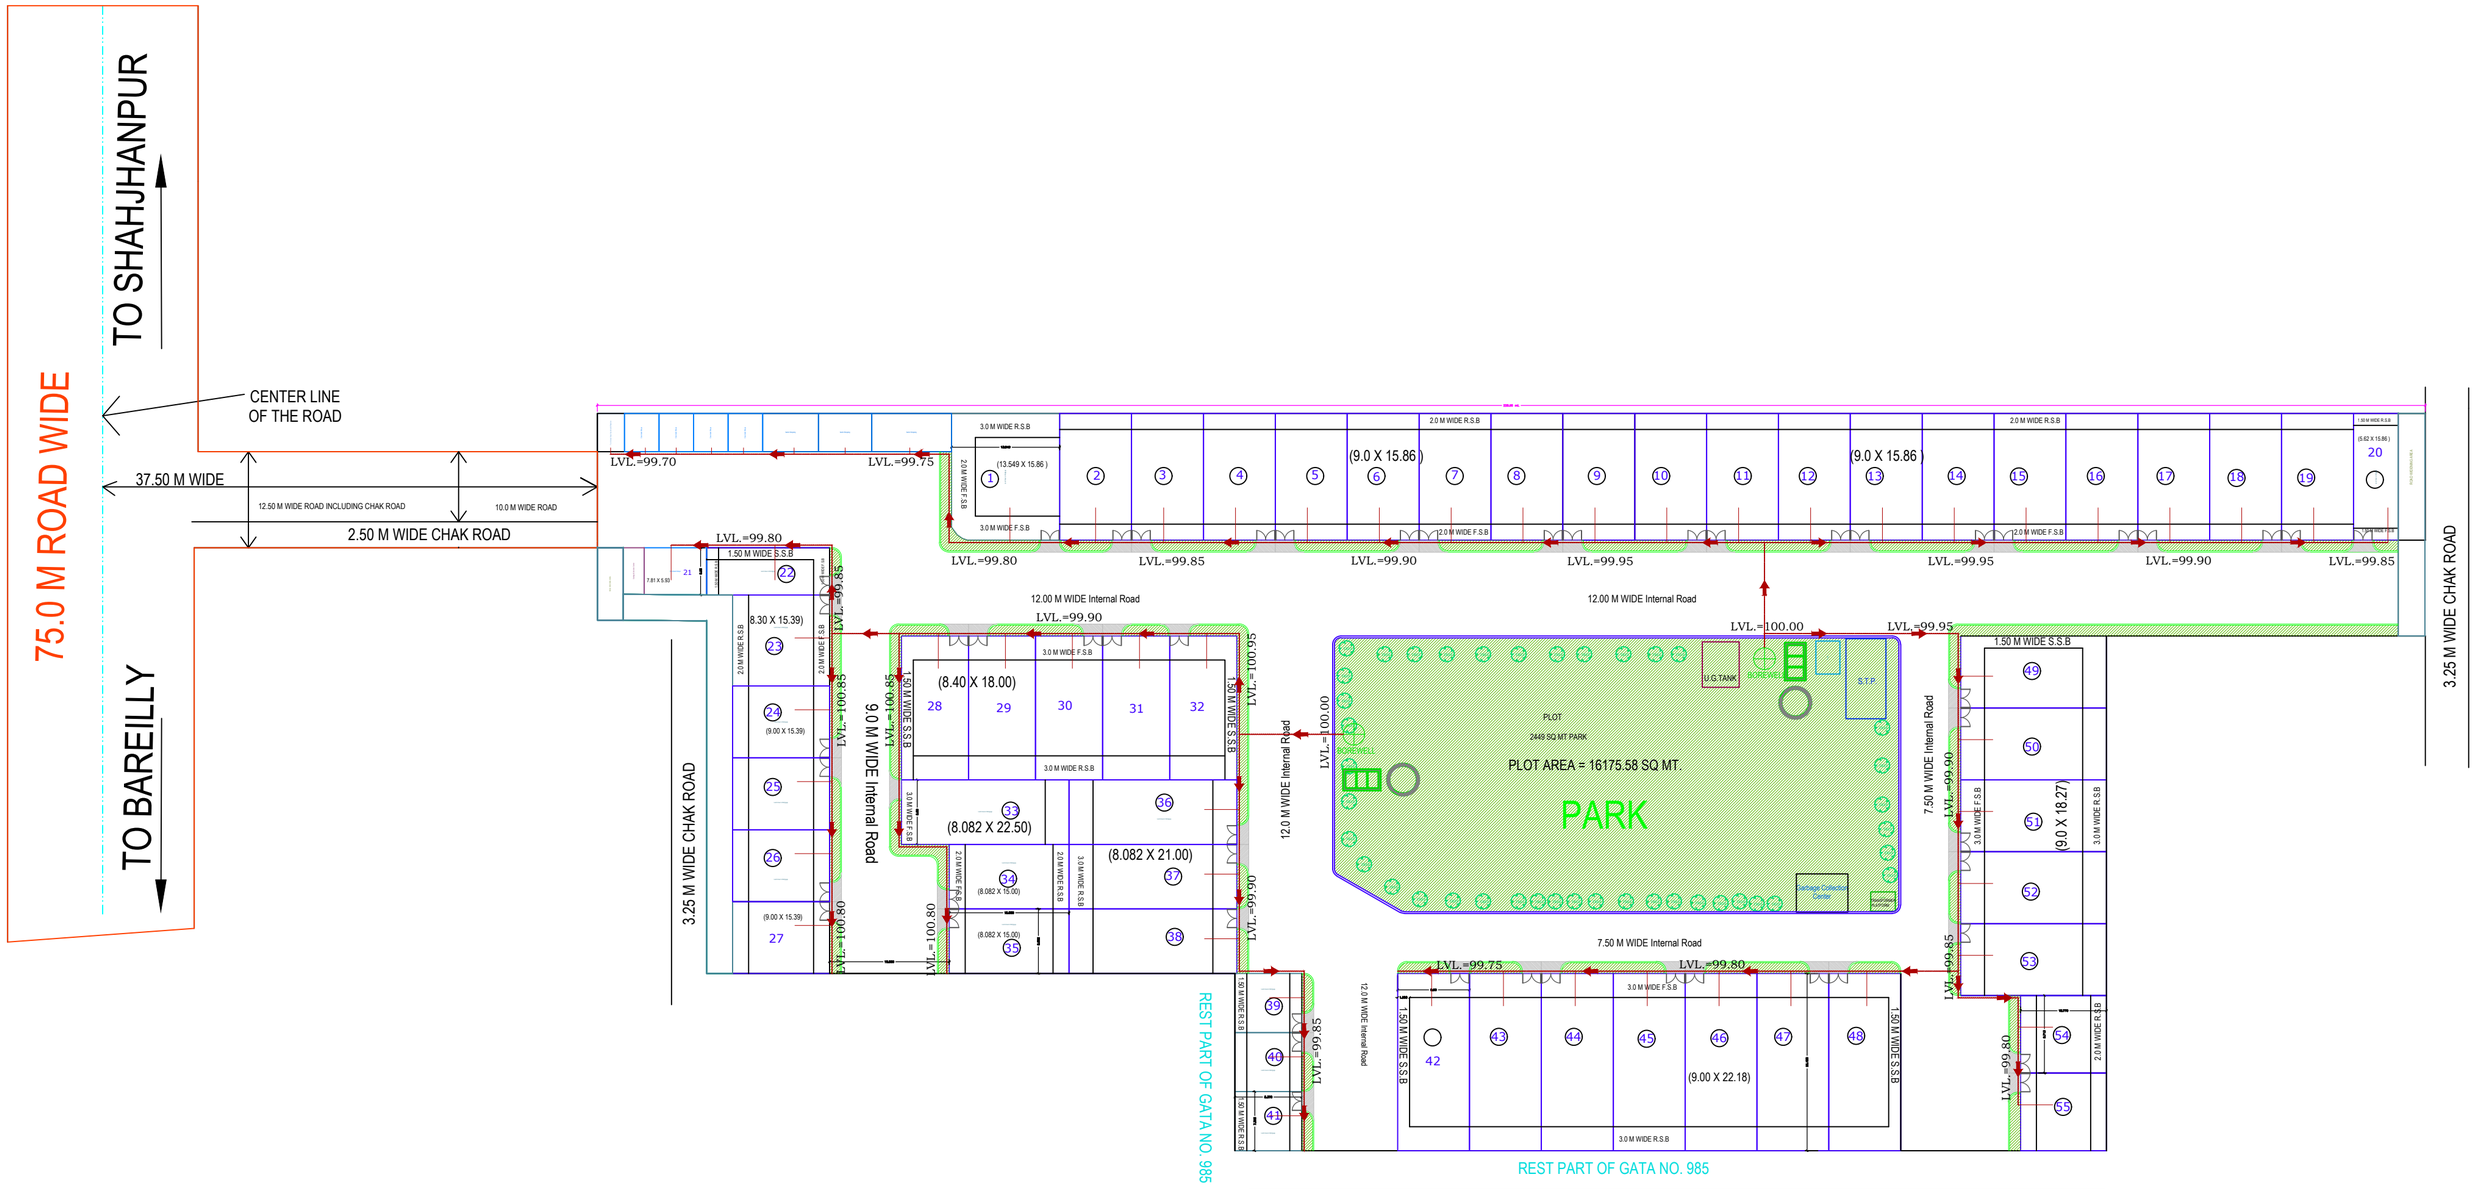

LEGENDS

WATER SUPPLY LINE

BOREWELL

BOREWELL

PROJECT - OASIS GARDEN

SITE SITUATED AT KHASRA NO.985 (P), 986 AND 987(P), VILLAGE - NARIYAWAL BAREILLY

NOTE:

THIS DRAWING IS PROPERTY OF SAGUN ARCHITECTS & NOT TO BE COPIED OR USED WITHOUT THEIR PERMISSION.

SCALE:

N.T.S.

MOIN
ARCHITECTS
123 Shanitpuram Delapeer ,Bareilly.
E-mail - moinarchitects@gmail.com

DRAWING TITLE:

WASTE SUPPLY PLAN

PROMTER

MOHD KHALID

ARCHITECT:

AR.MOINUDDIN KHAN