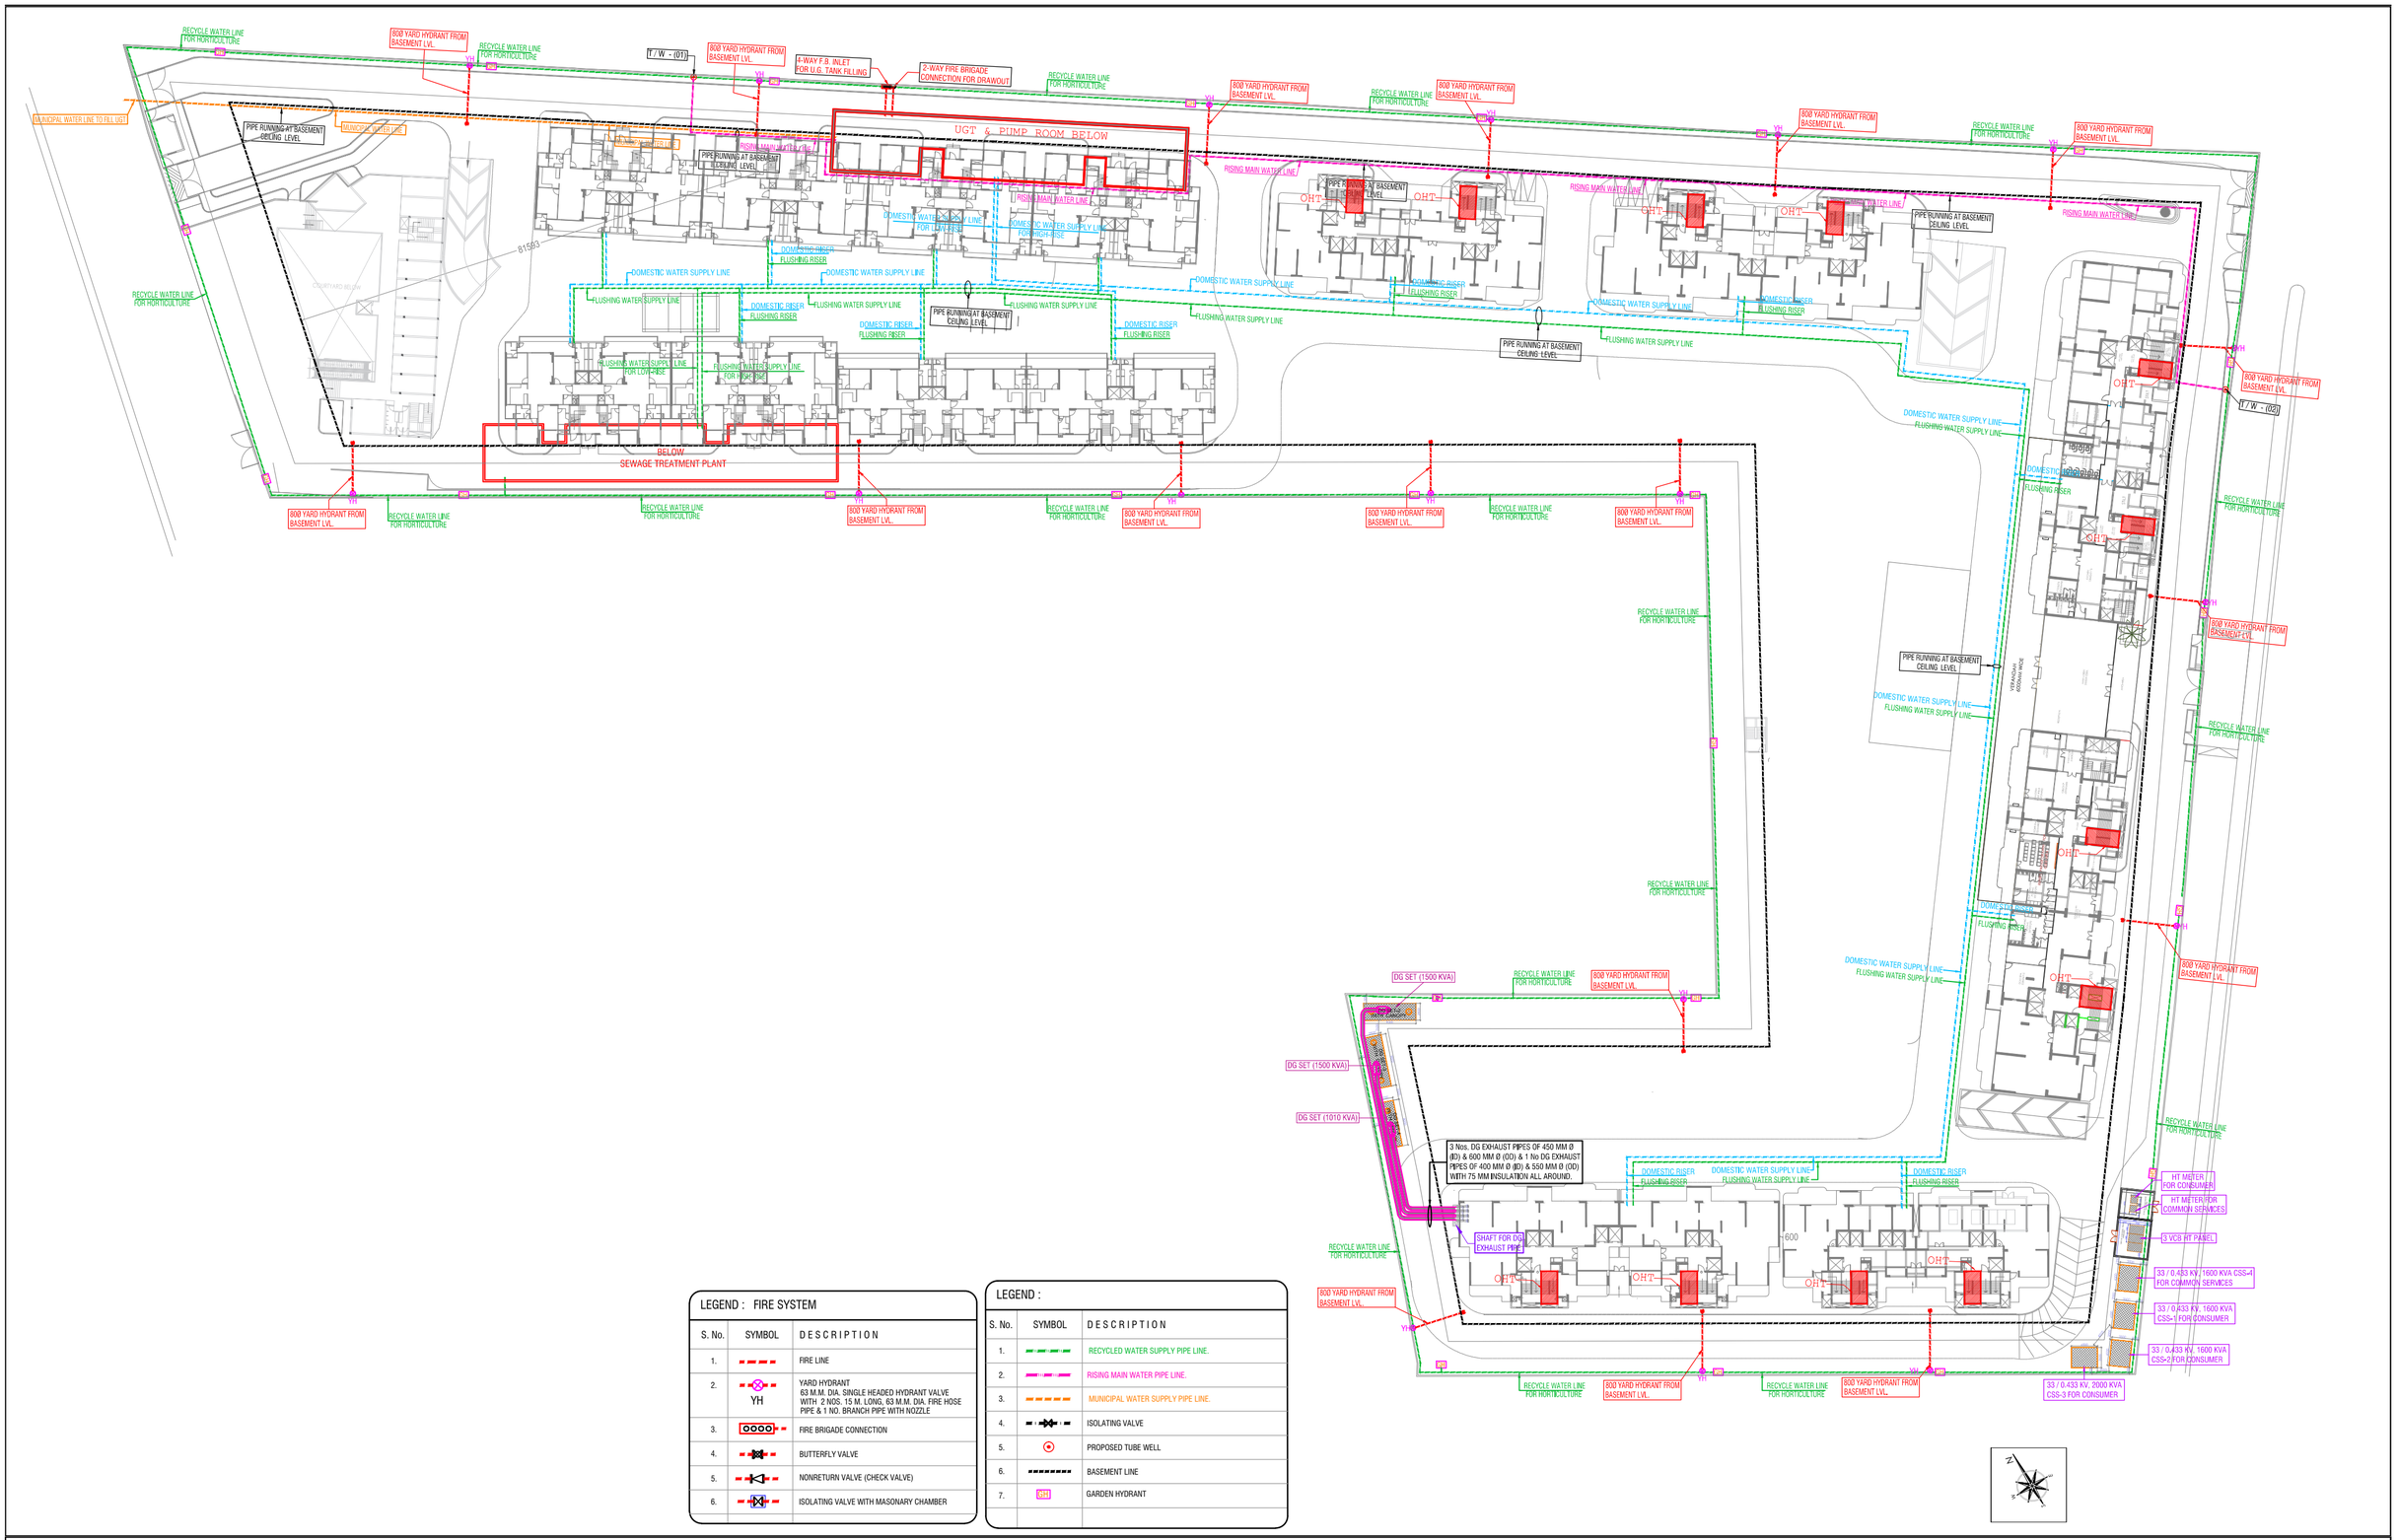

LEGEND : FIRE SYSTEM

S. No.	SYMBOL	DESCRIPTION
1.		FIRE LINE
2.	YH	YARD HYDRANT 63 M.M. DIA. SINGLE HEADED HYDRANT VALVE WITH 2 NOS. 15 M. LONG, 63 M.M. DIA. FIRE HOSE PIPE & 1 NO. BRANCH PIPE WITH NOZZLE
3.		FIRE BRIGADE CONNECTION
4.		BUTTERFLY VALVE
5.		NONRETURN VALVE (CHECK VALVE)
6.		ISOLATING VALVE WITH MASONARY CHAMBER

LEGEND :

S. No.	SYMBOL	DESCRIPTION
1.		RECYCLED WATER SUPPLY PIPE LINE.
2.		RISING MAIN WATER PIPE LINE.
3.		MUNICIPAL WATER SUPPLY PIPE LINE.
4.		ISOLATING VALVE
5.		PROPOSED TUBE WELL
6.		BASEMENT LINE
7.	GH	GARDEN HYDRANT

Project
PROPOSED GROUP HOUSING
PROJECT AT PLOT NO.- GH-01/A
(ALPHA), SECTOR- 107 NOIDA (U.P)

Title
SITE PLAN

Subtitle
EXTERNAL WATER SUPPLY SYSTEM

Drawing released for
- ☐ APPROVAL
- ■ EIA SUBMISSION
- ☐ ADVANCE COPY
- ☐ CONSTRUCTION

Drg. no. 107/ EX / S-03
Scale (A1) 1 : 520
Date June 2021

Drawn by Kulwant
Designed by R.K.
Checked by Anand Havelia

Architects
Architect Hafeez Contractor
29 Bank Street, Bombay 23, Tel:+91 22 22661920
(Ex:+91 22 22664737)
www.architecthafeezcontractor.com
email: hafeez@hcontractor.com

Services Consultant
Consummate Engineering Services (P) Ltd.
cespl
Noida Office : B - 67, Sector - 67, Noida - 201 301
Tel : (0120) 6943500 (23 Lines)
Lko. Office : R 006, Rohtas Plumeria, Gomti Nagar, Lucknow
Tel : (0522) 4025902
e mail : mail@cespl.in, website : www.cespl.in