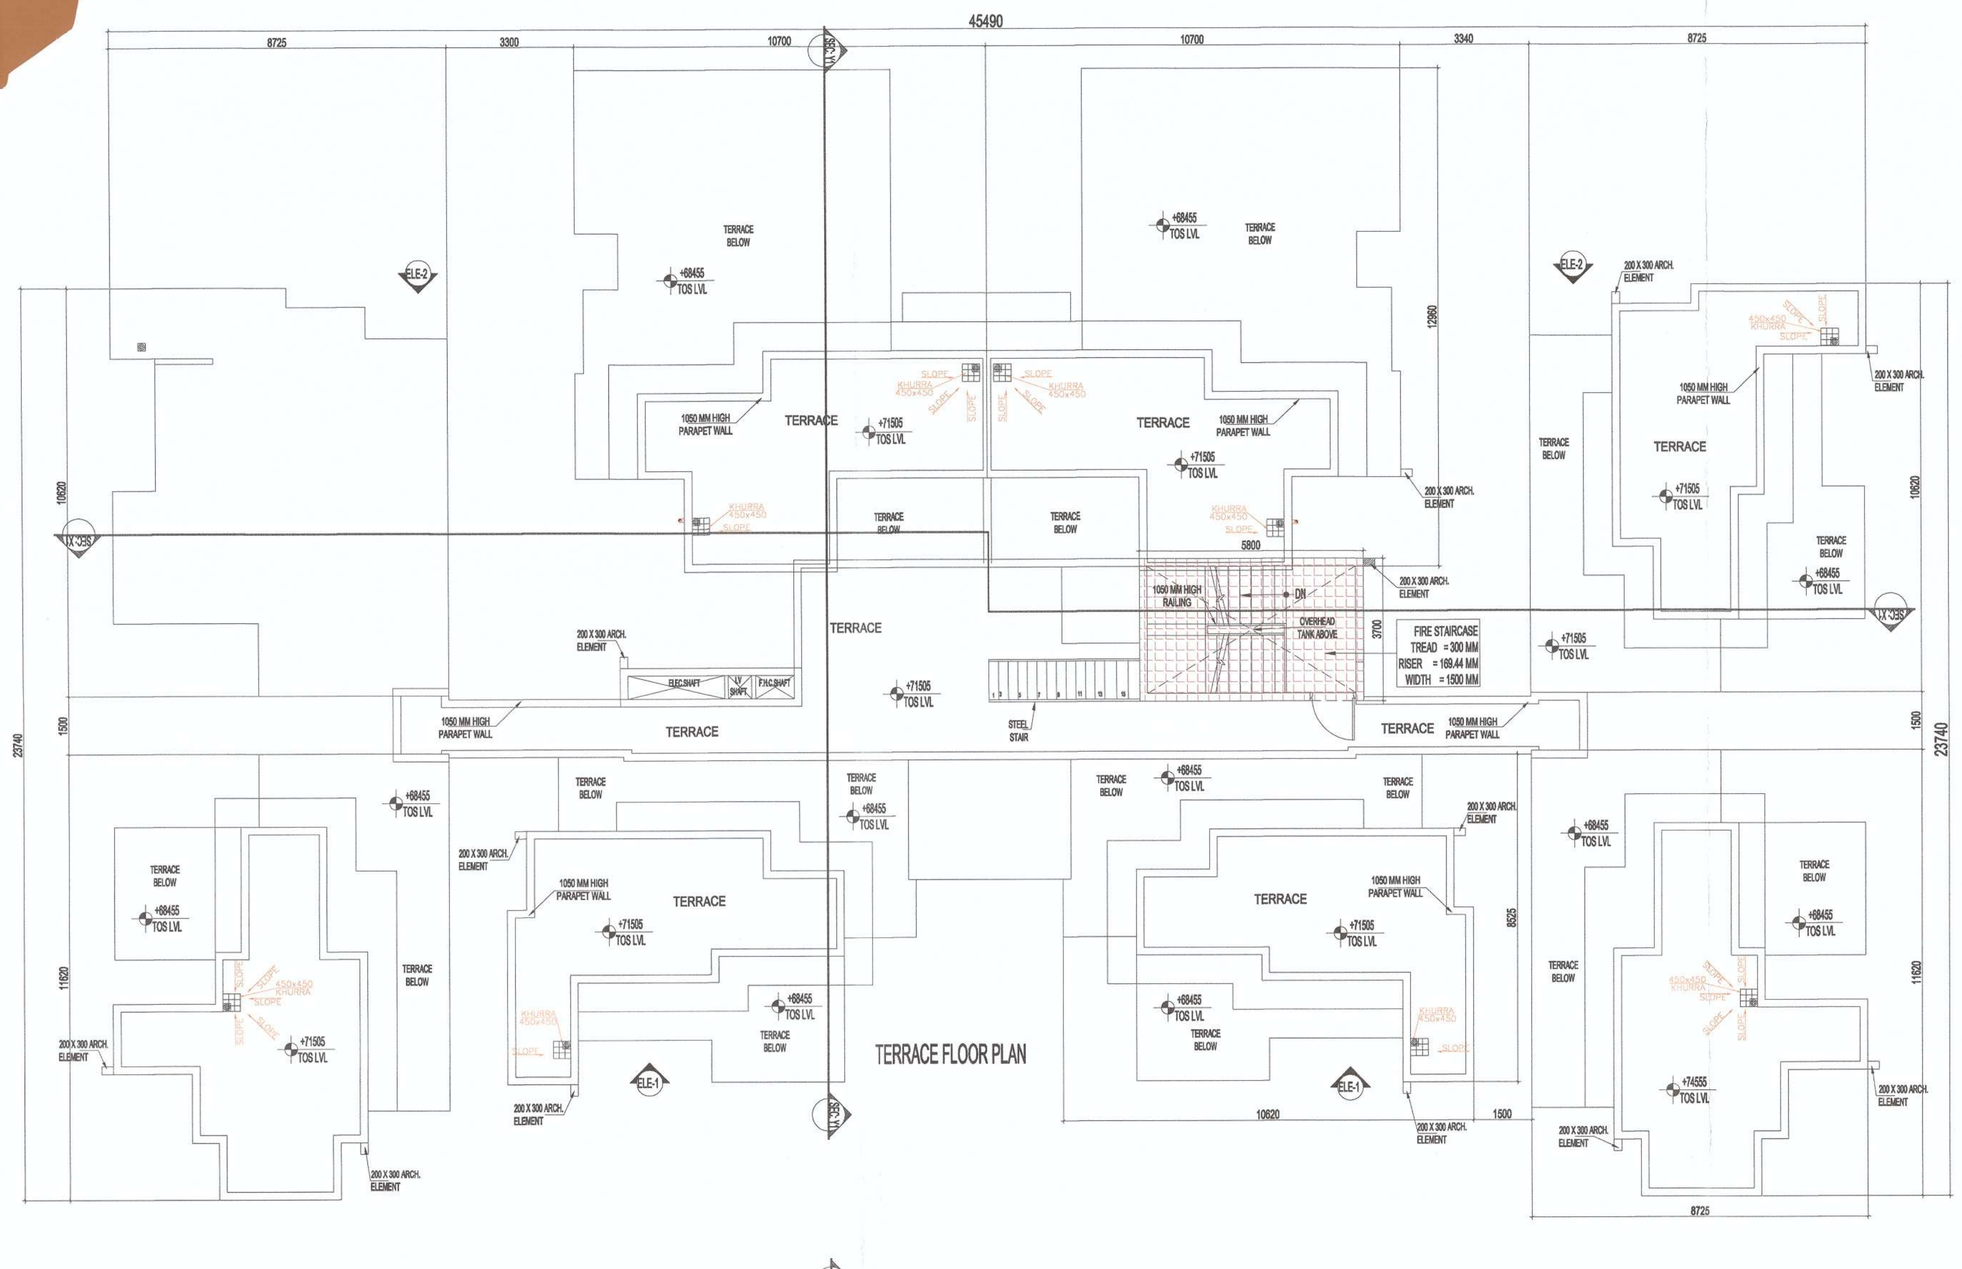

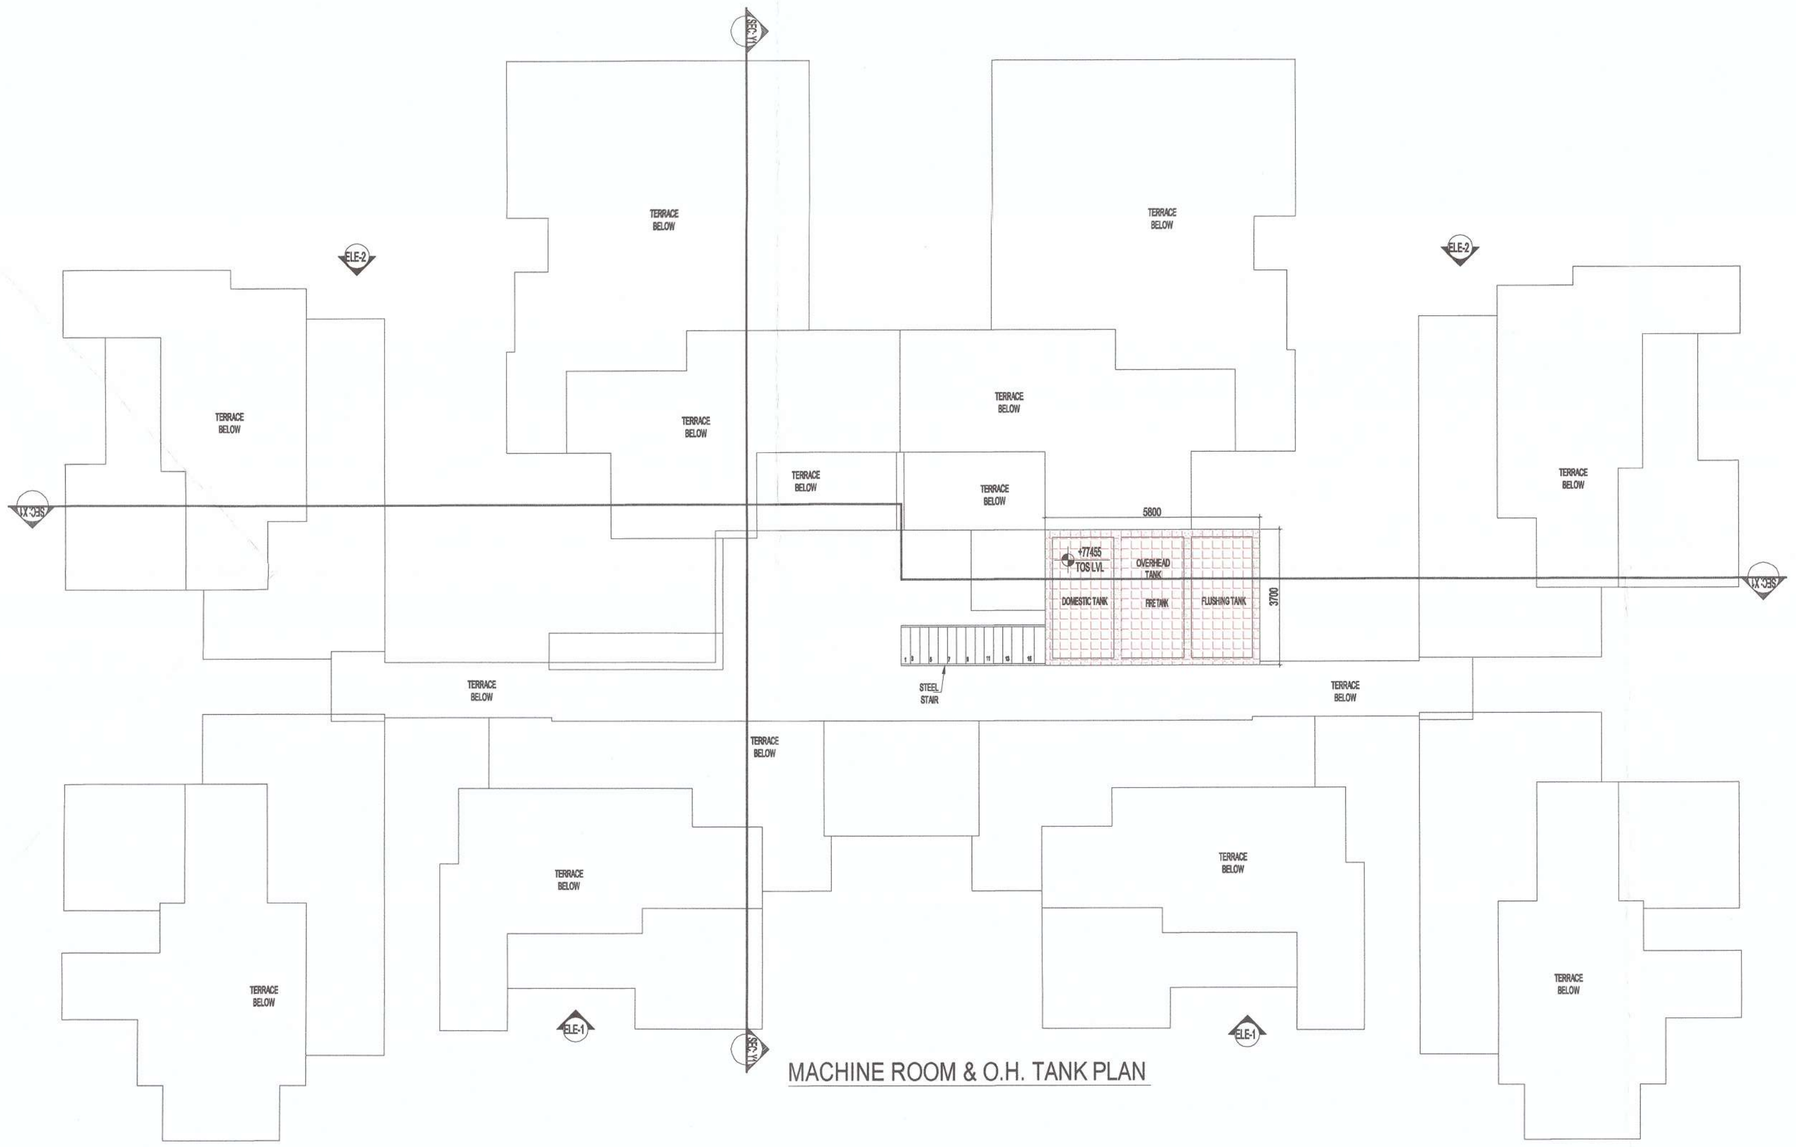

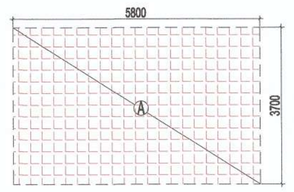

AREA DIAGRAM FOR FIRE STAIRCASE MUMTY

AREA CALCULATION TOWARDS 15 % ADDITIONAL F.A.R							
S.NO.	PARTICULARS						AREA (SQ.M)
TERRACE FIRE STAIRCASE MUMTY							
A			5.800	X	3.700		21.460
TOTAL AREA						=	21.460

AREA CALCULATION TOWARDS 15 % ADDITIONAL F.A.R							
S.NO.	PARTICULARS						AREA (SQ.M)
AREA FOR OVERHEAD TANK							
B			5.800	X	3.700		21.460
TOTAL F.A.R AREA						=	21.460

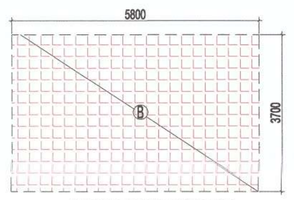

AREA DIAGRAM FOR OVERHEAD TANK

PLUMBING LEGEND	
1	100Ø SOIL & VENT PIPE
2	100Ø WASTE & VENT PIPE
3	100Ø RAIN WATER PIPE
4	COLD WATER SUPPLY ON TAKE
5	40 Ø CHG RISER PIPE TO O.H. TANK
6	75 Ø RAIN WATER PIPE
FD	FLOOR DRAIN(WITH GRATING)
FT	FLOOR TRAP (100 x 75mm WITH GRATING)
BD	BALCONY DRAIN(WITH GRATING)
WB TO FT	32Ø WASTE PIPE
FD TO FT	60Ø WASTE PIPE
FT TO VERTICAL STACK	75Ø WASTE PIPE
WC TO VERTICAL STACK	100Ø SOIL PIPE

LEGEND:-

- F.A.R. AREA
- COUNTED IN 15 % ADDITIONAL F.A.R AREA
- NON F.A.R AREA

Greater Noida Industrial Dev. Authority
APPROVED
Vide Letter No. 69 Dated 22/12/2016
Valid up to Dated 5 Years
Nirmal
Chief Engineer (Plng. & Arch.)
Asstt. Arch.
S.M. (Plng.)

OWNER SIGN

For DECENT BUILDWELL PVT. LTD.
Authorised Signatory

ARCHITECT SIGN

OWNER
M/S DECENT BUILDWELL PVT. LTD.

SUBMISSION DRAWING

KEYPLAN

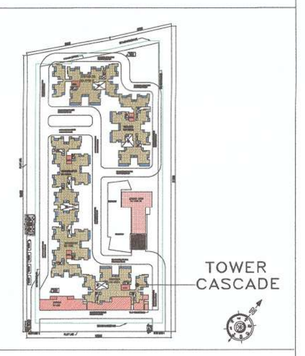

PROJECT

PROPOSED GROUP HOUSING FOR DECENT BUILDWELL PVT. LTD. AT PLOT NO: - GH-05A ,SECTOR- 16B, GREATER NOIDA,(U.P.)

DATE	PROJECT INCH.	CHECKED BY
07-06-16	DEVESH SHAKYA	DEVESH SHAKYA
SCALE	DEALT BY	APPROVED BY
1:100	ABDHESH JHA	VISHAL SHARMA

DRAWING TITLE

TERRACE FLOOR,MACHINE ROOM & OVERHEAD WATER TANK FLOOR PLAN

TOWER– CASCADE

ARCHITECTS

Confluence

S- 28, GK-2 N.D.-48,INDIA architecture
Ph +91-11-29216006 Ph- +91-11-40564768 urban design
ccs@inconfluence.com www.inconfluence.com hospitality
Member of IGBC ISO - 9001 : 2000 interiors

DRAWING NO. S–11

REVISION