LEGEND FOR SEWERAGE SUPPLY

SMH	MANHOLE FOR SEWER
	SEWERAGE PIPE

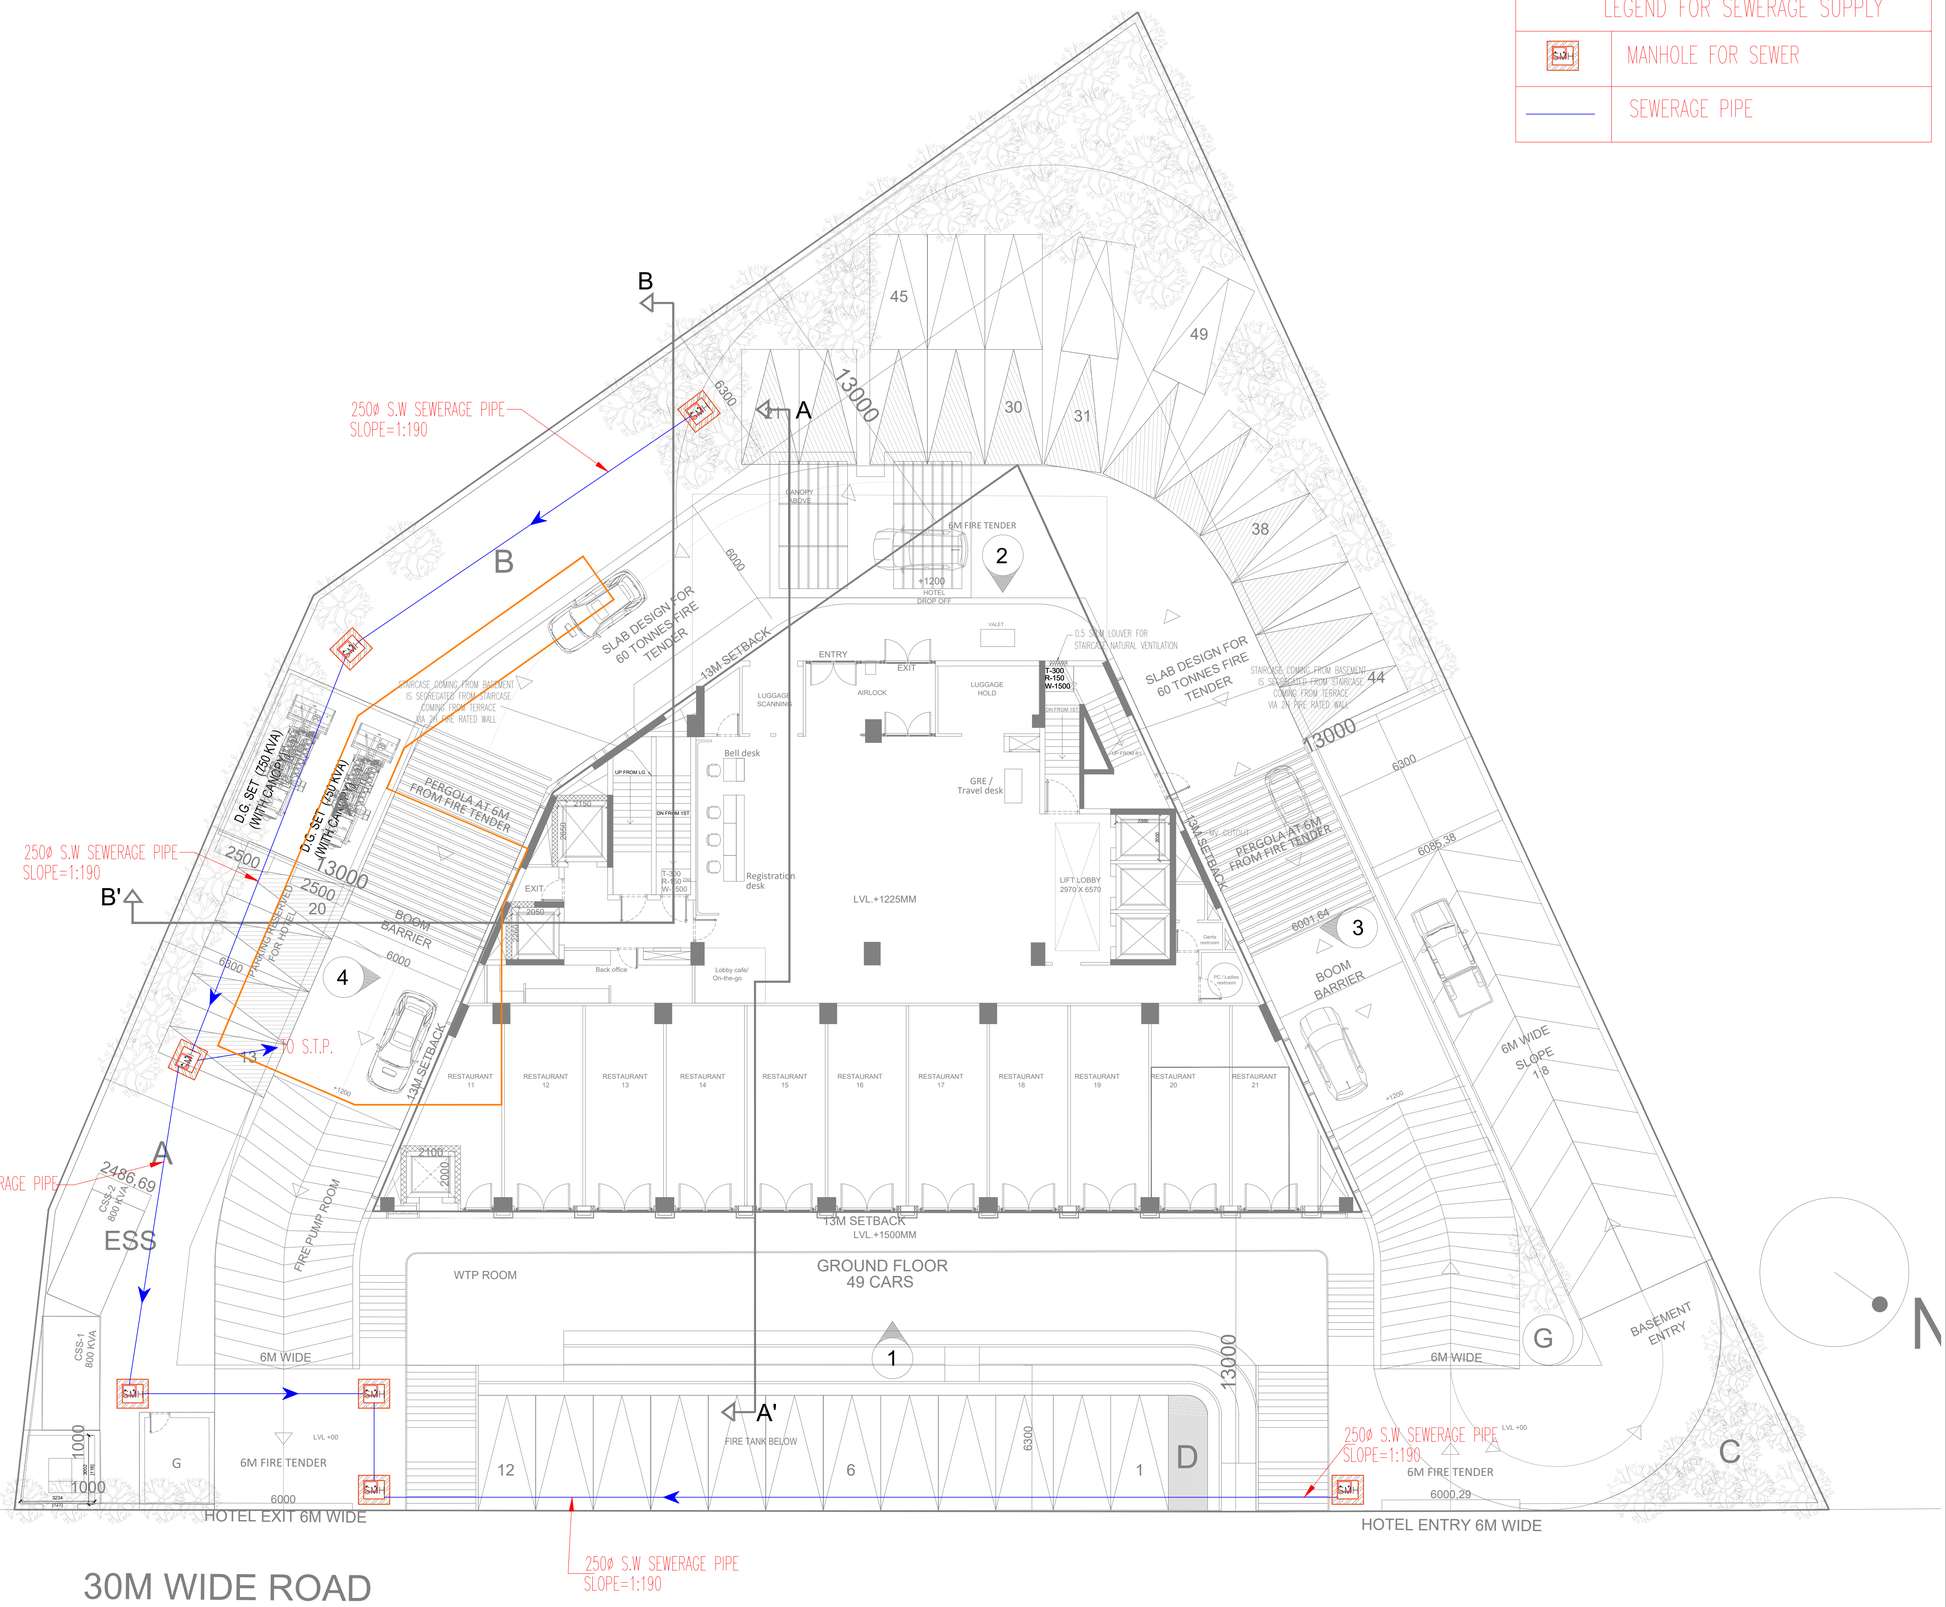

OWNER SIGN

ARCHITECT SIGN

OWNER

M/S ADVIKA BUILDTECH LLP

SUBMISSION DRAWING

KEY PLAN

PROJECT

PROPOSED COMMERCIAL CUM HOTEL PROJECT "VEDA" AT KHASRA NO 228,229,230 KUDA KESHAVPUR,DARSHAN NAGAR AYODHYA

DATE	PROJECT INCH.	CHECKED BY
SCALE 1:125@A1	DEALT BY	APPROVED BY

DRAWING TITLE

SITE PLAN
WASTE DISPOSAL PLAN

CONSULTANTS

Consulting

B-50, Basement, Soami Nagar
New Delhi-110017
Tel No: 011-49848197 & 49849205
Email: info@vconsulting.co.in

ARCHITECTS

Confluence
NEW DELHI , INDIA

F-1, FIRST FLOOR, MIRA CORPORATE SUITES,
ISHWAR NAGAR, NEW DELHI 110065

Ph- +91-11-26925684 ccs@inconfluence.com Member of IGBC
Ph- +91-11-40564768 www.inconfluence.com ISO - 9001 : 2000
architecture urban design hospitality interiors

DRAWING NO.

REVISION