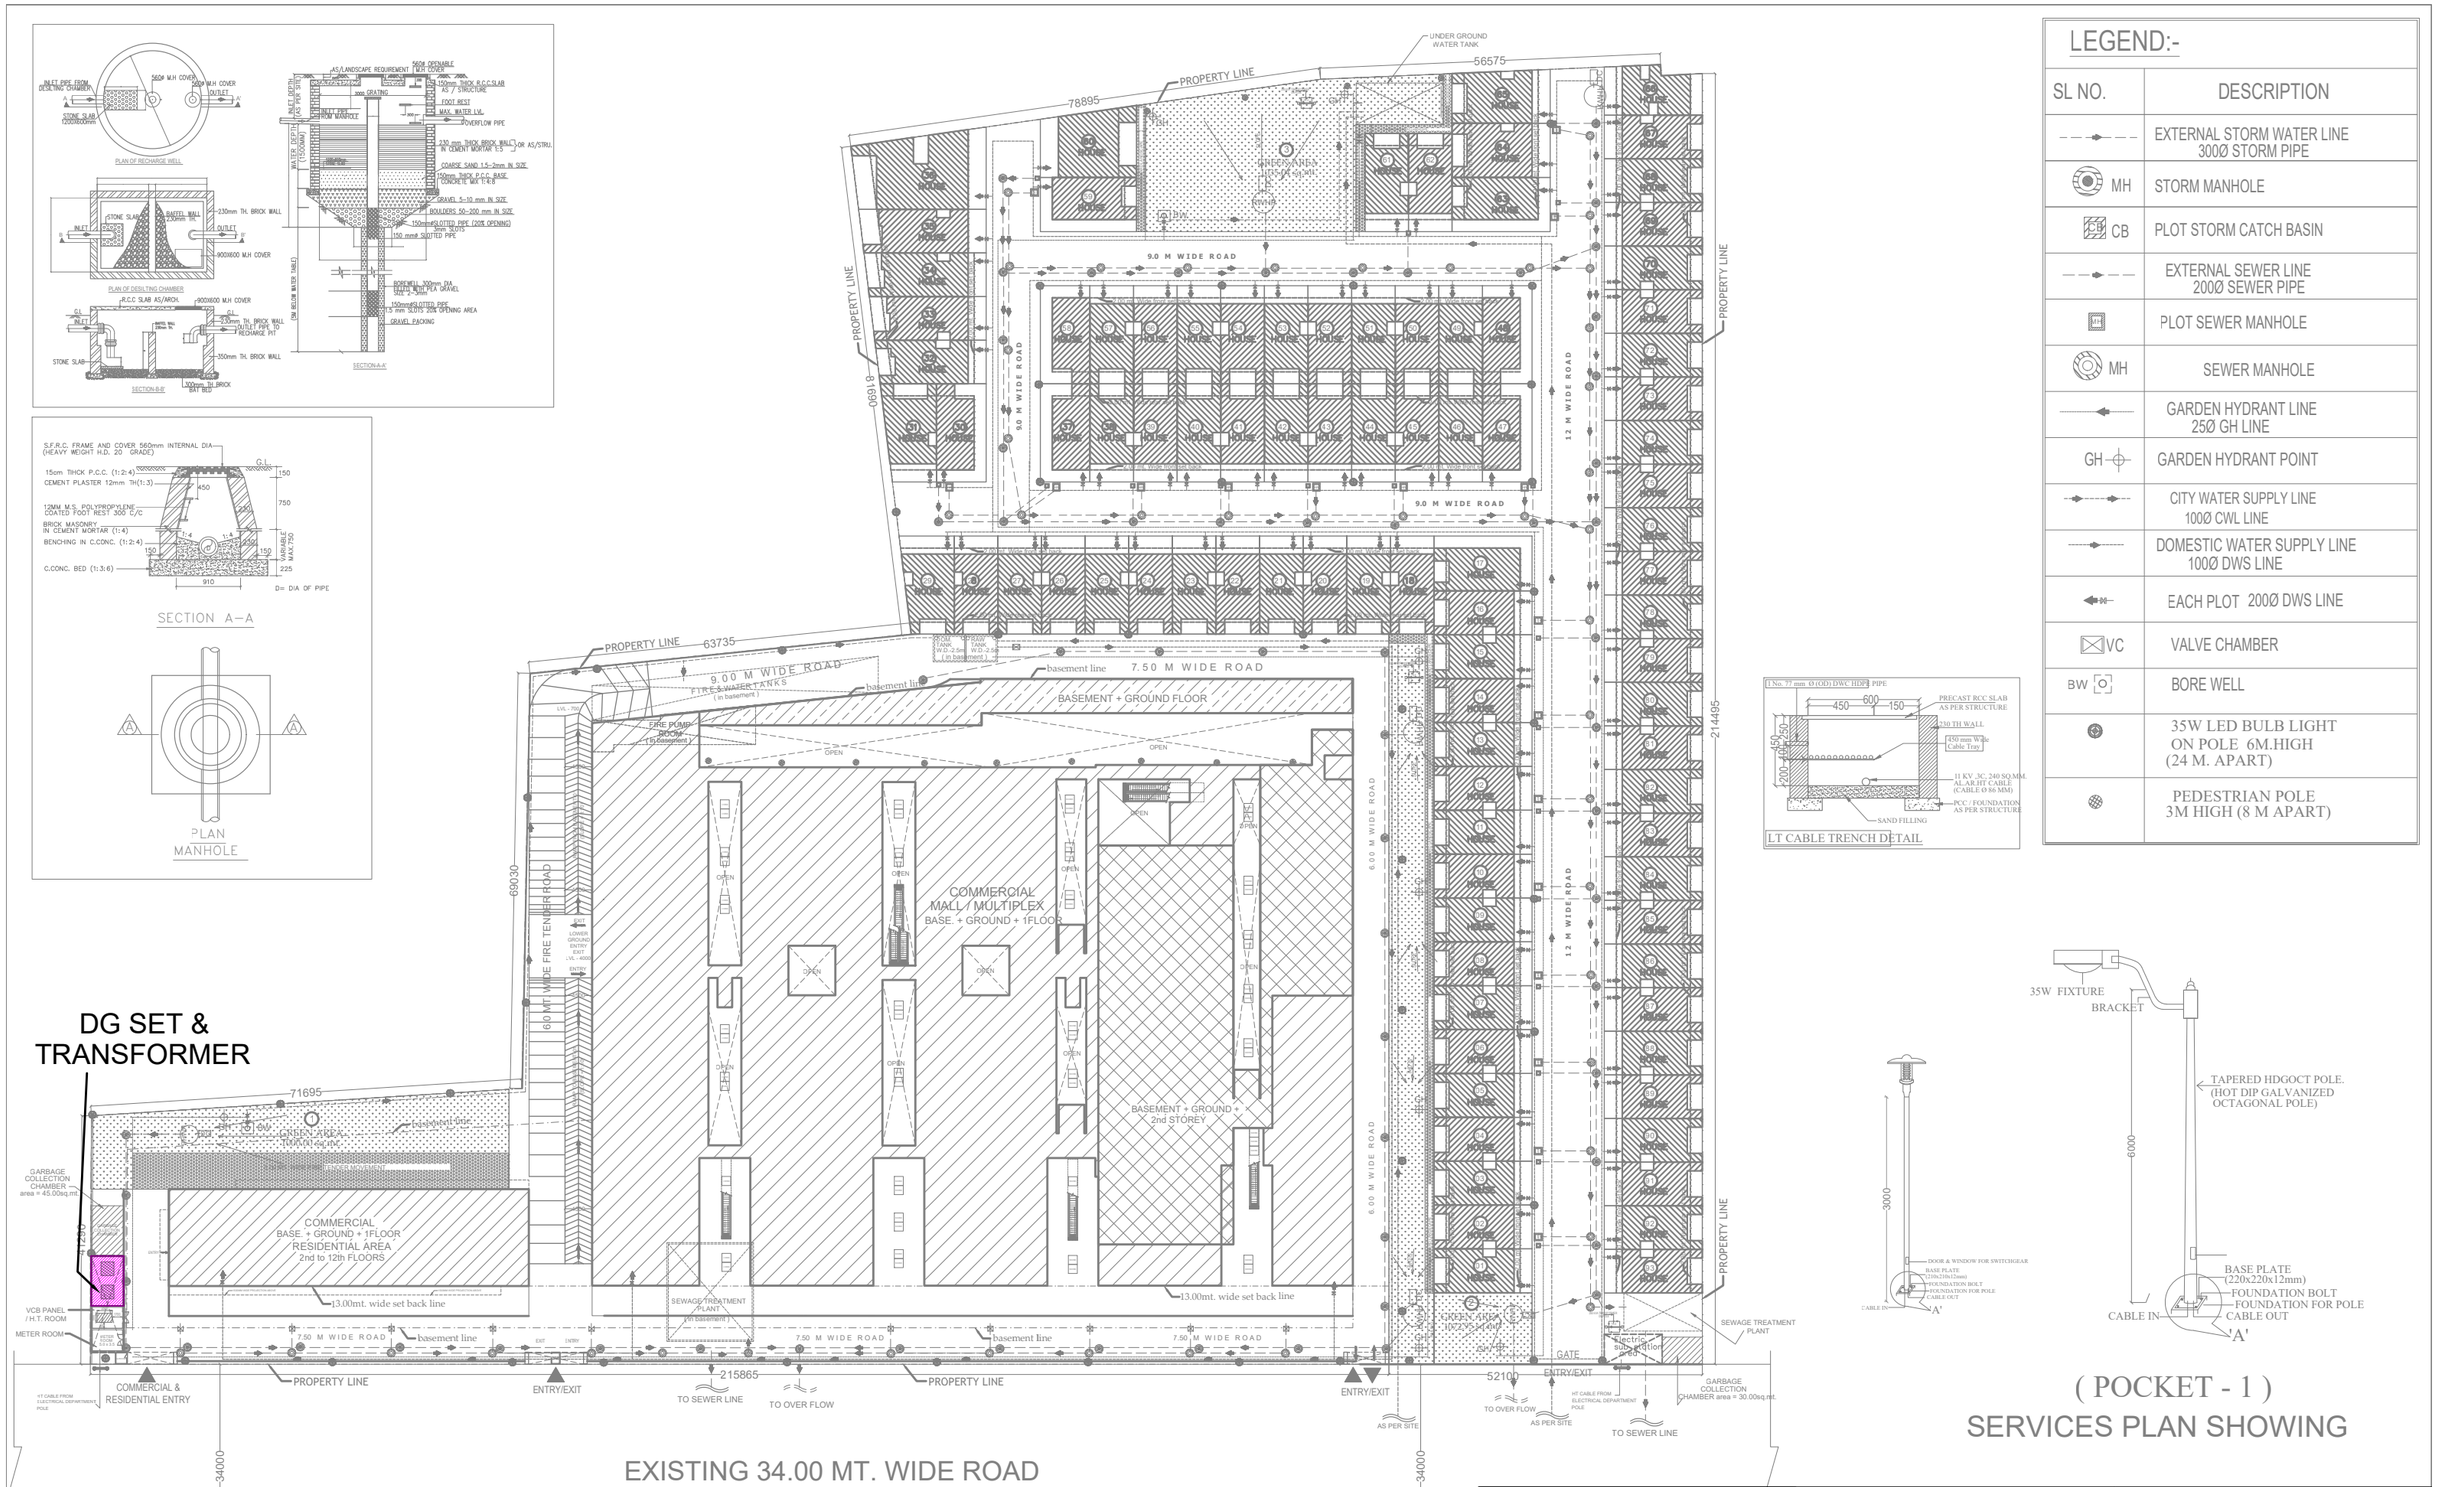

LEGEND:-

SL NO.	DESCRIPTION
	EXTERNAL STORM WATER LINE 300Ø STORM PIPE
MH	STORM MANHOLE
CB	PLOT STORM CATCH BASIN
	EXTERNAL SEWER LINE 200Ø SEWER PIPE
	PLOT SEWER MANHOLE
MH	SEWER MANHOLE
	GARDEN HYDRANT LINE 25Ø GH LINE
GH	GARDEN HYDRANT POINT
	CITY WATER SUPPLY LINE 100Ø CWL LINE
	DOMESTIC WATER SUPPLY LINE 100Ø DWS LINE
	EACH PLOT 200Ø DWS LINE
VC	VALVE CHAMBER
BW	BORE WELL
	35W LED BULB LIGHT ON POLE 6M.HIGH (24 M. APART)
	PEDESTRIAN POLE 3M HIGH (8 M APART)

LT CABLE TRENCH DETAIL

(POCKET - 1)
SERVICES PLAN SHOWING

PROJECT:

SUBMISSION DRAWING FOR THE PROPOSED PROJECT (PMAY URBAN) AT PLOT NO - 1 , 2 , 3 LAND DEVELOPMENT & GRAHTHAN YOJNA (AJANTAPURAM) LONI ROAD DISTRICT GHAZIABAD (U.P.)

DEVELOPER'S -:

SHRI RAMA KRISHNA SEHKARI AWAS SAMITI LIMITED

THROUGH -:

Mr. - SANDEEP GARG (Secretary)
Mr. - SAPAN MOHAN GUPTA (executive member)

DRAWING TITLE : (POCKET - 1)
SERVICES PLAN SHOWING

OWNER'S SIGN | ARCHITECT'S SIGN.

Design Studio
ANUJ AGARWAL ARCHITECTS
OFFICE:- A-244 KAUSHAMBI GHAZIABAD (U.P.)
Ph:-0120 - 4165716 , 4563716 , 6454182
e-mail : arch.anujagarwal@gmail.com

SCALE	DEALT BY A .CHAUHAN	DATE
DESIGN BY	CHECKED BY	DRG. No. SD-04