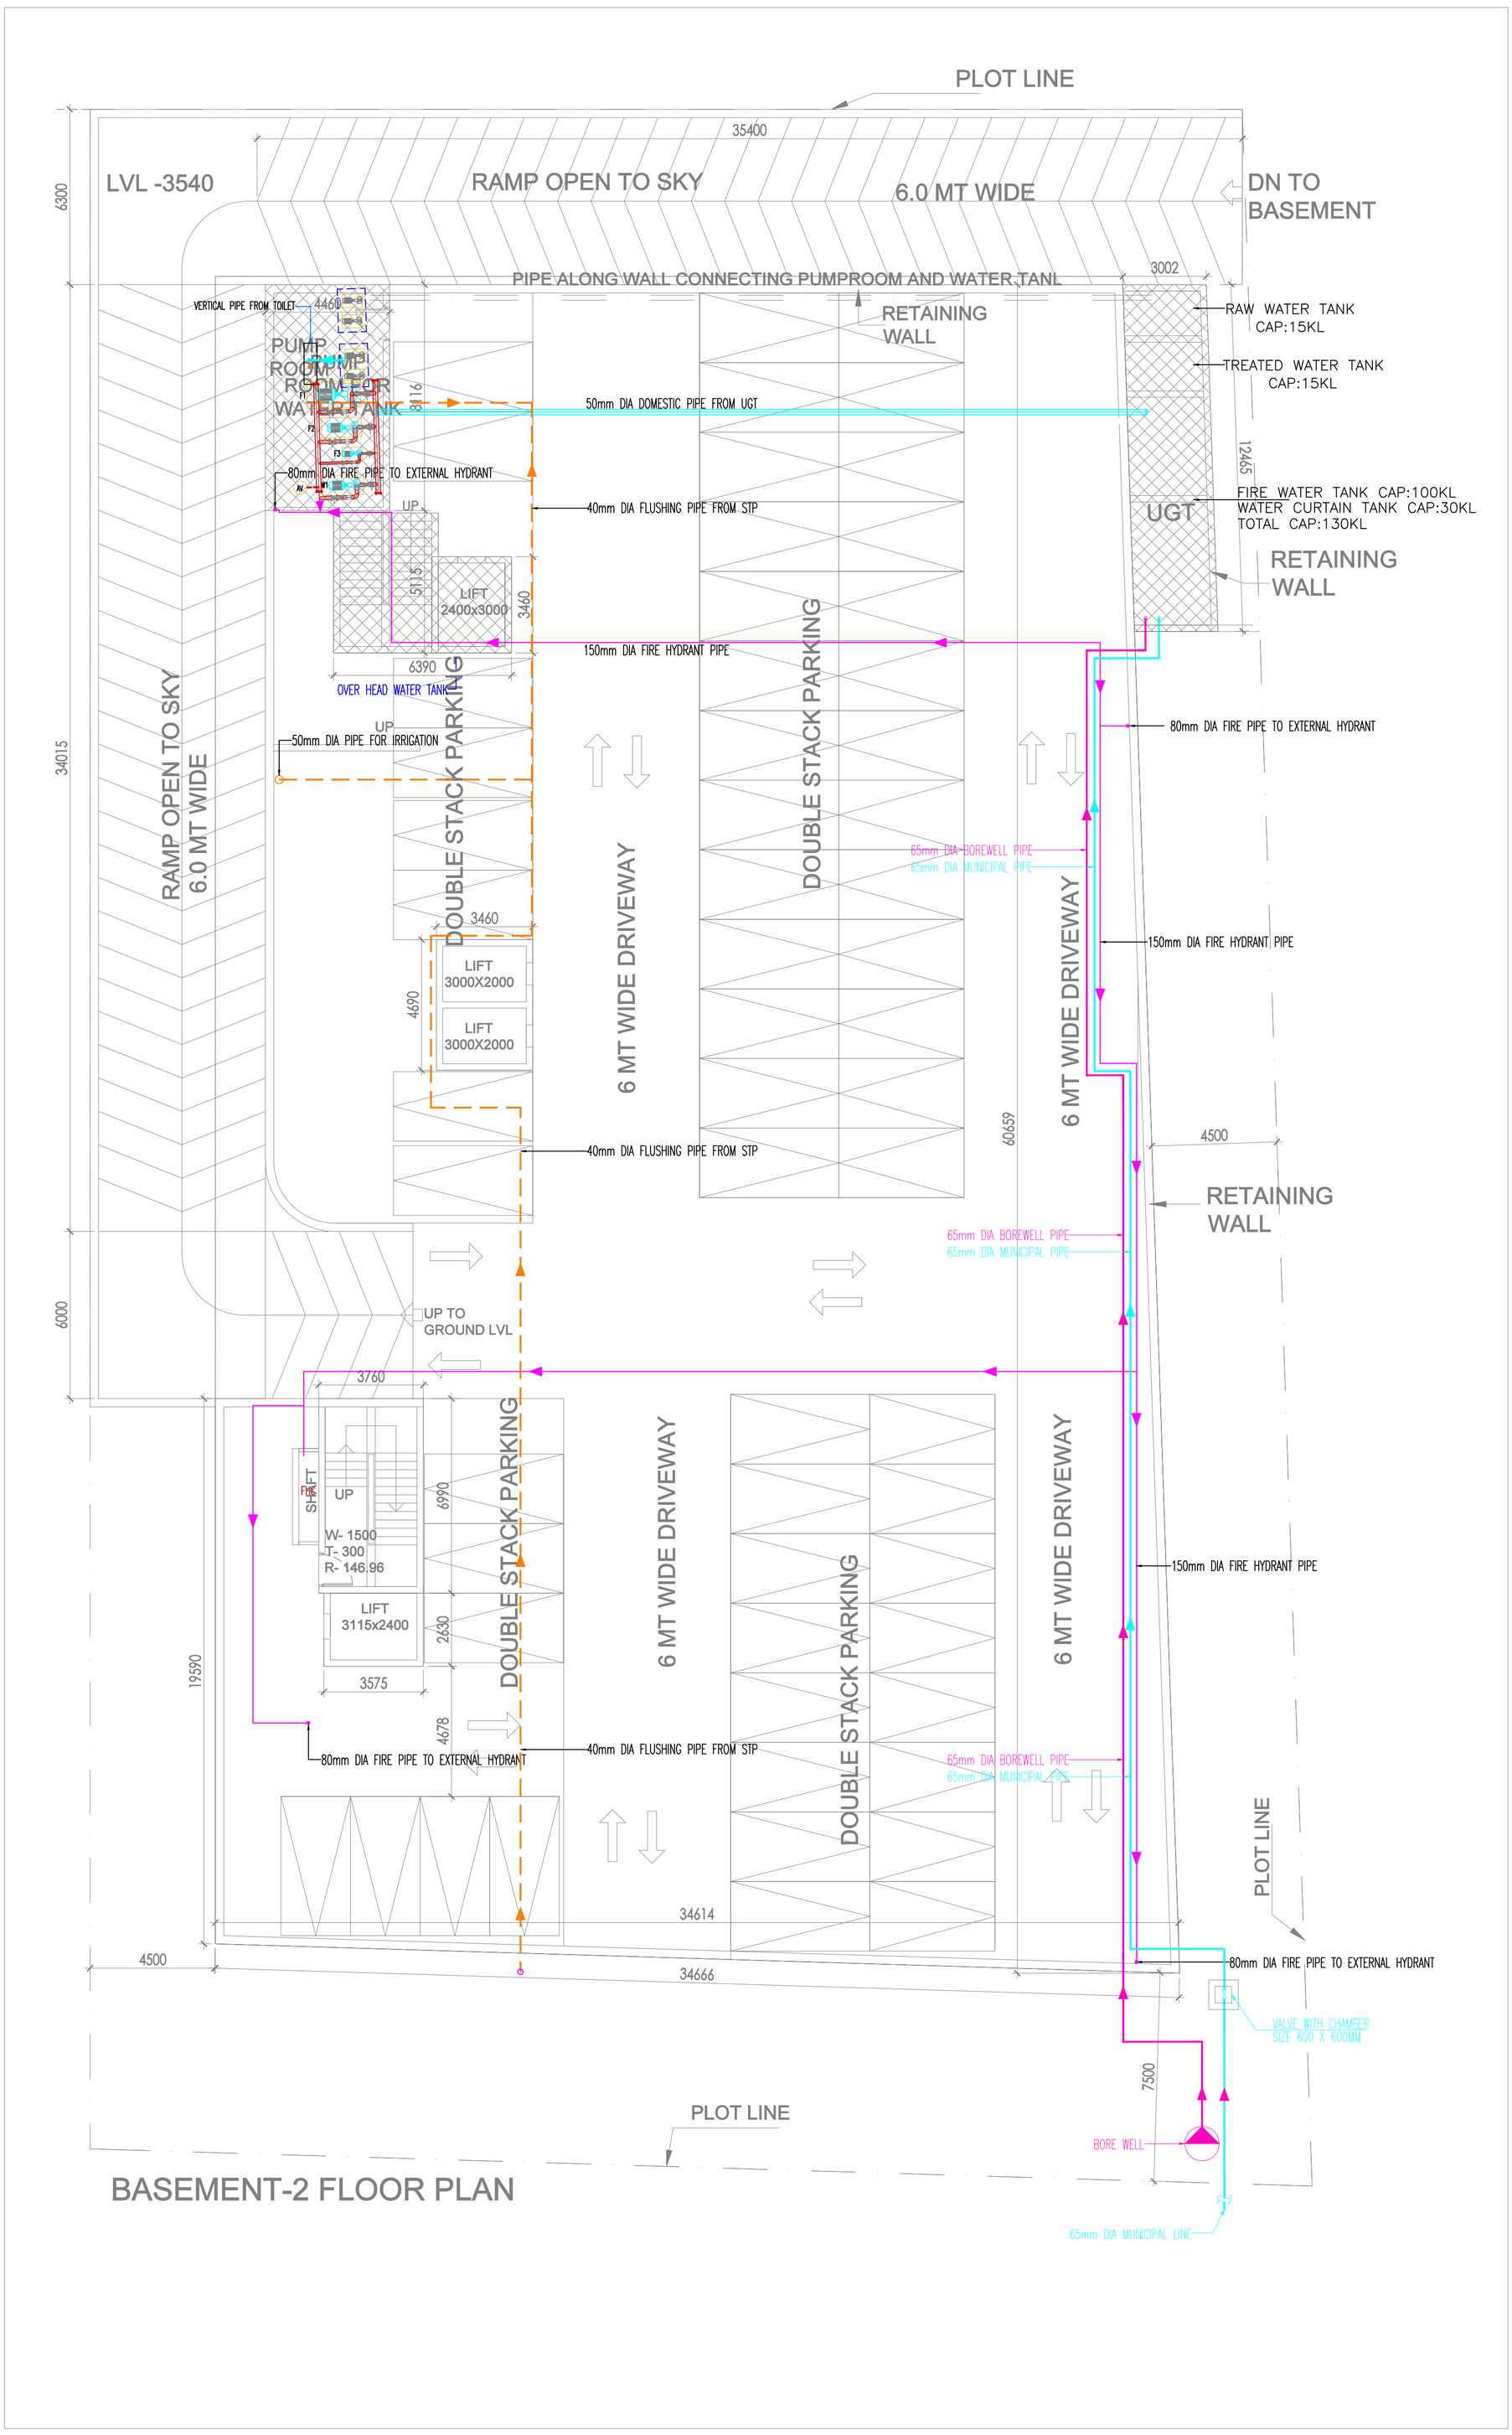

LEGENDS FOR PLUMBING:-	
	DOMESTIC WATER SUPPLY PIPE
	FLUSHING WATER SUPPLY PIPE
	FIRE HYDRANT PIPE
GH	GARDEN HYDRANT

MEP Consultant:

WeDESIGN Consultants
"Engineered to perfection"
Email - wedesignconsultancy@gmail.com
Mob. - 9999288416, 9999288407, 9882244495

PROJECT :
PROPOSED COMMERCIAL AT
PLOT NO LS-02, POCKET P-4,GREATER NOIDA

CLIENT:
PRO INFRAREAL PVT LTD.

TITLE :
DUAL PLUMBING AND
WATER SUPPLY LAYOUT PLAN

DRG.NO.- S 01

ARCHITECTS
ARCHITECTS & PLANNERS

MANISH JAIN AND ASSOCIATES
E-131, East Of Kailash, New Delhi-110065
T : 011-41084019,
E : info@manishjainassociates.com
ar.manishjain@gmail.com

ARCHITECT'S SIGN | OWNER'S SIGN