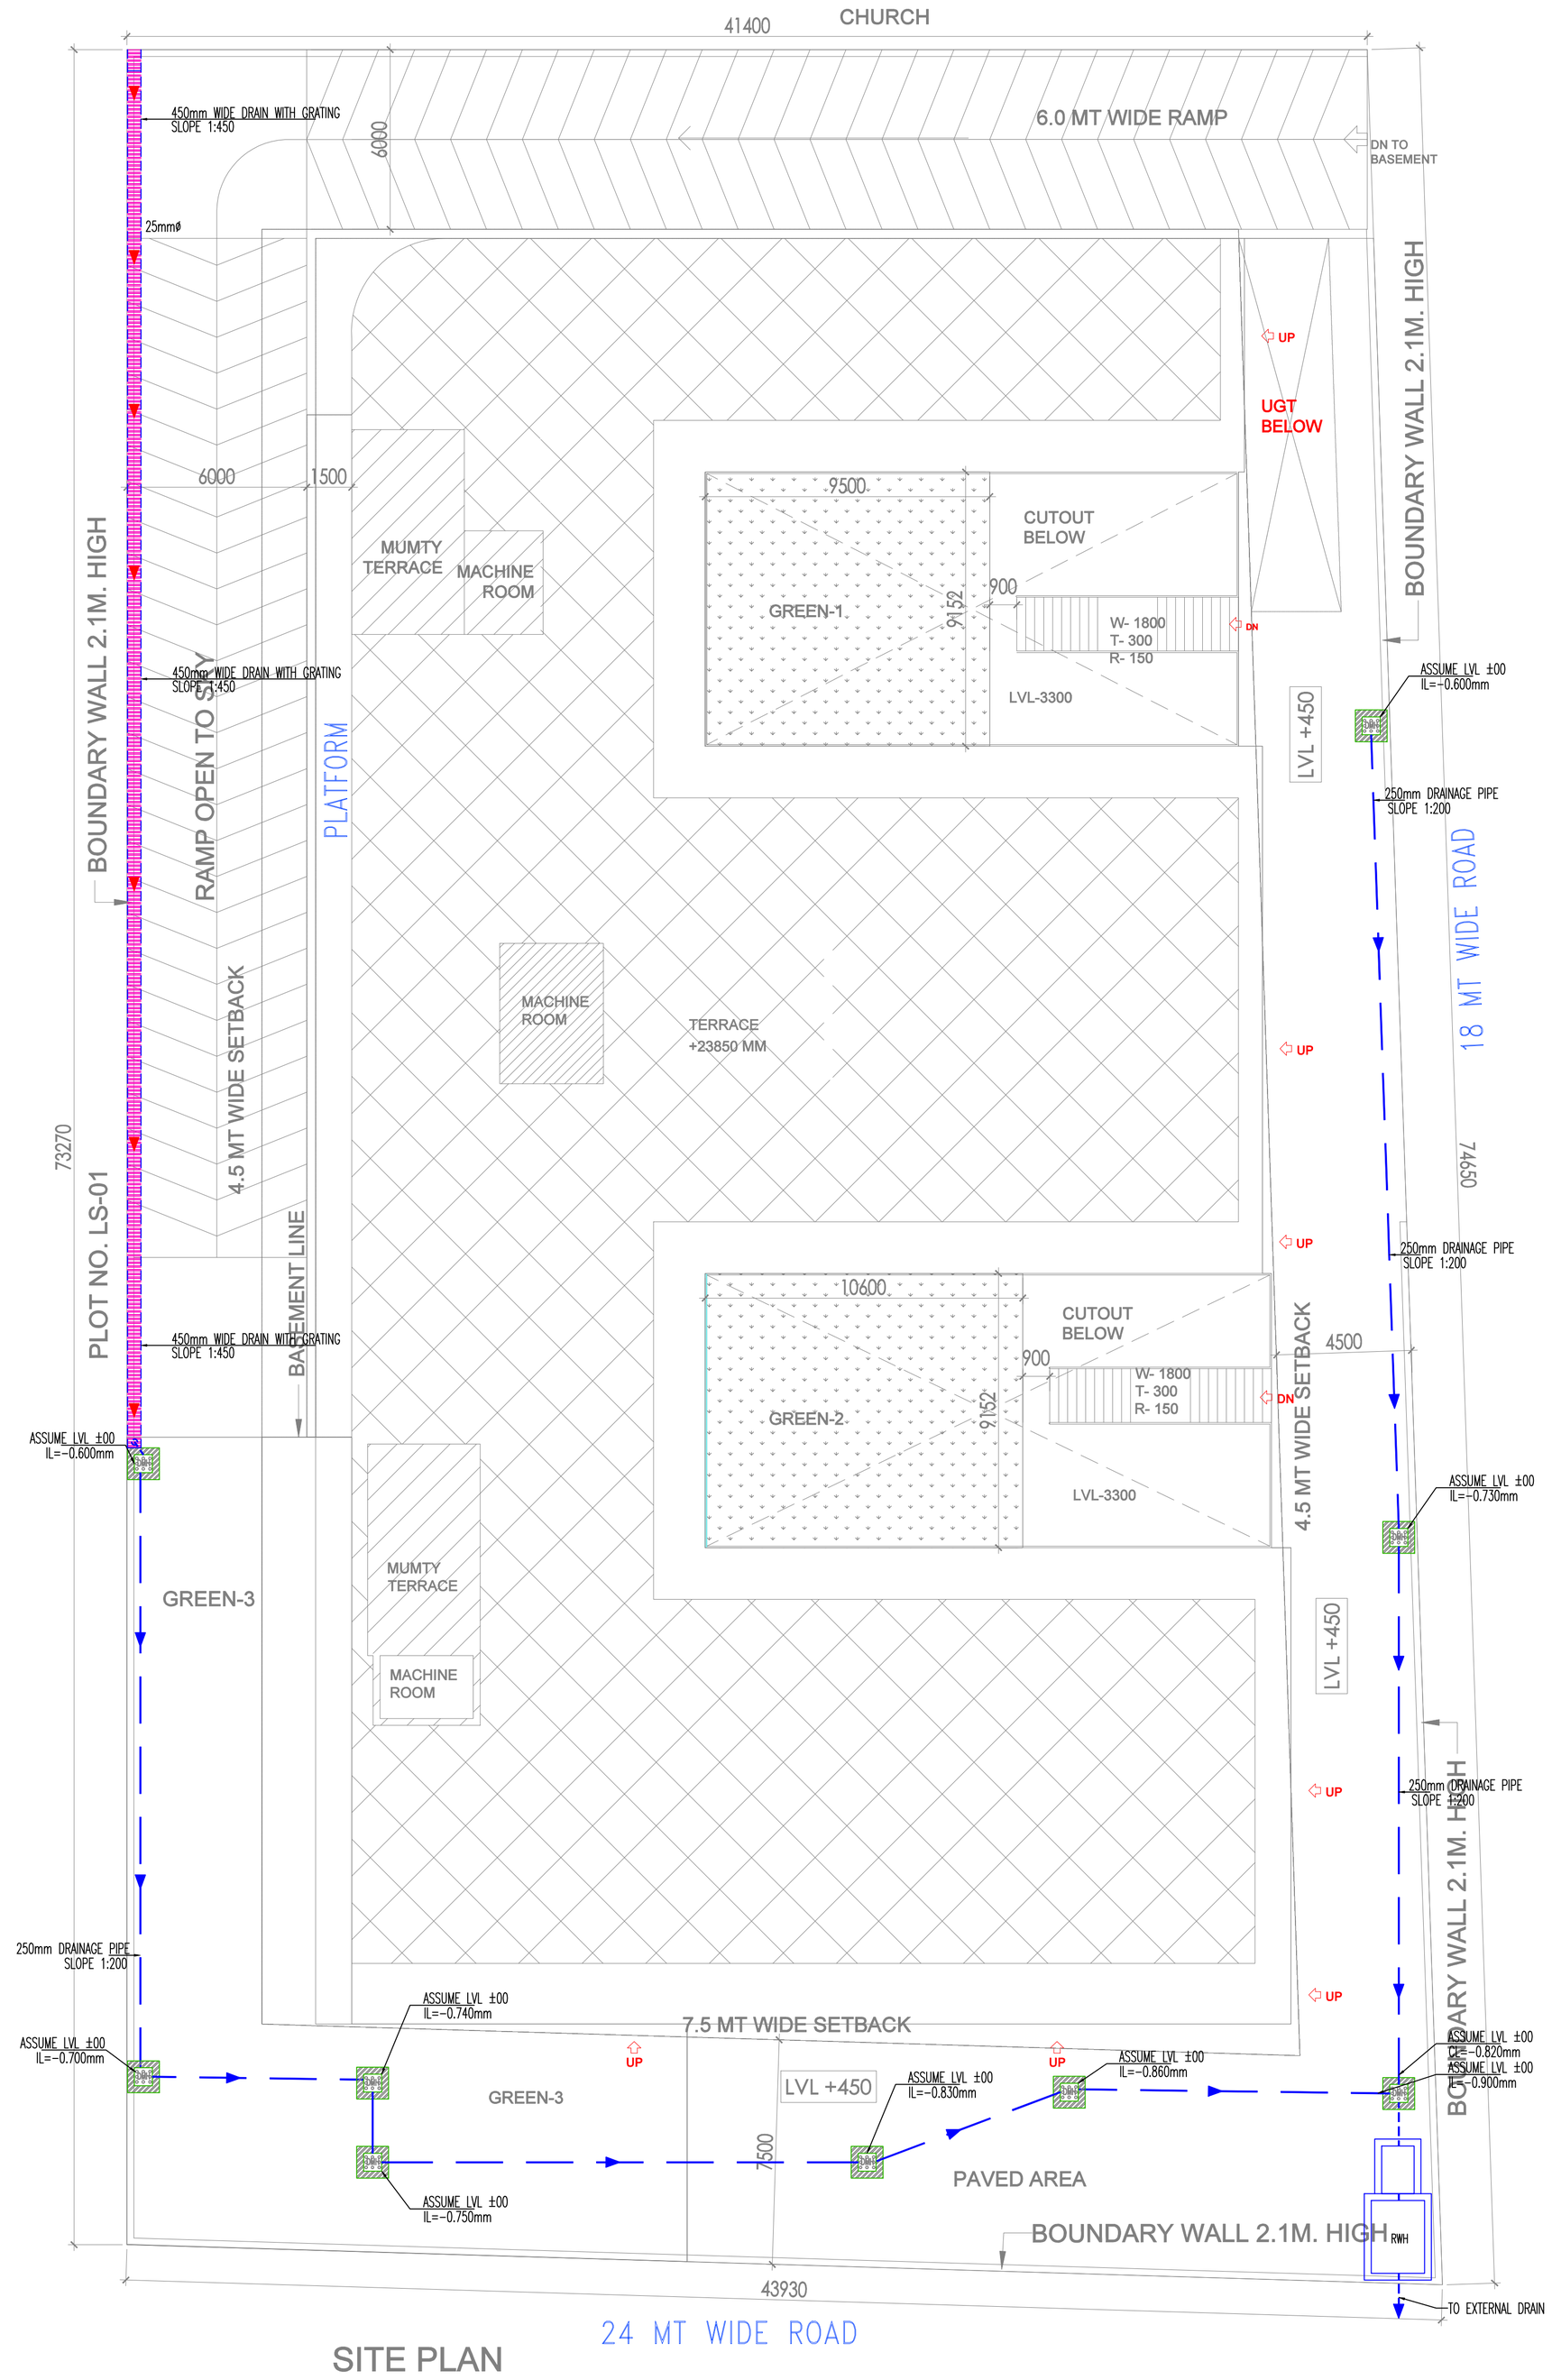

SITE PLAN

LEGENDS FOR DRAINAGE:-	
	RAIN WATER HARVESTING PIT
DMH	MANHOLE FOR DRAINAGE
	DRAINAGE LINE
	450MM WIDE DRAIN WITH GRATING

S.No.	SIZE OF MANHOLE	DEPTH OF MANHOLE
1.	600x600mm	UPTO 600mm
2.	900x800mm	BELOW 900mm

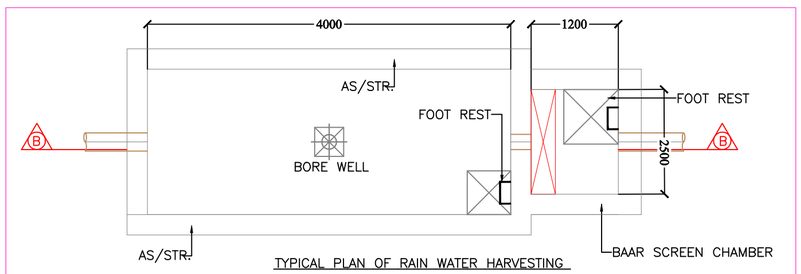

TYPICAL PLAN OF RAIN WATER HARVESTING

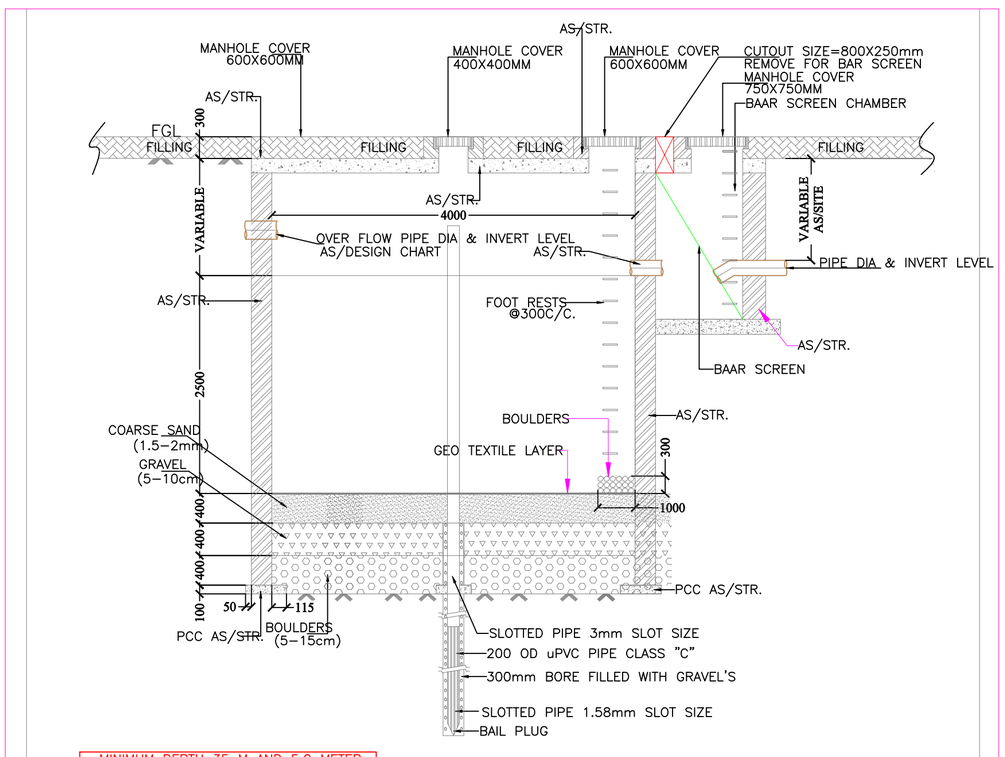

MINIMUM DEPTH 35 M AND 5.0 METER ABOVE WATER TABLE WHICHEVER IS MORE

TYPICAL DETAIL OF RECHARGE WELL SECTION-B.B

MEP Consultant:

WeDESIGN Consultants
"Engineered to perfection"
Email - wedesignconsultancy@gmail.com
Mob. - 9999288416, 9999288407, 9882244495

PROJECT : PROPOSED COMMERCIAL AT PLOT NO LS-02, POCKET P-4,GREATER NOIDA

CLIENT: PRO INFRAREAL PVT LTD.

TITLE : DRAINAGE LAYOUT PLAN

DRG.NO.- S 03

ARCHITECTS
ARCHITECTS & PLANNERS
MANISH JAIN AND ASSOCIATES
E-131, East Of Kailash, New Delhi-110065
T : 011-41084019,
E : info@manishjainassociates.com
ar.manishjain@gmail.com

ARCHITECT'S SIGN | OWNER'S SIGN