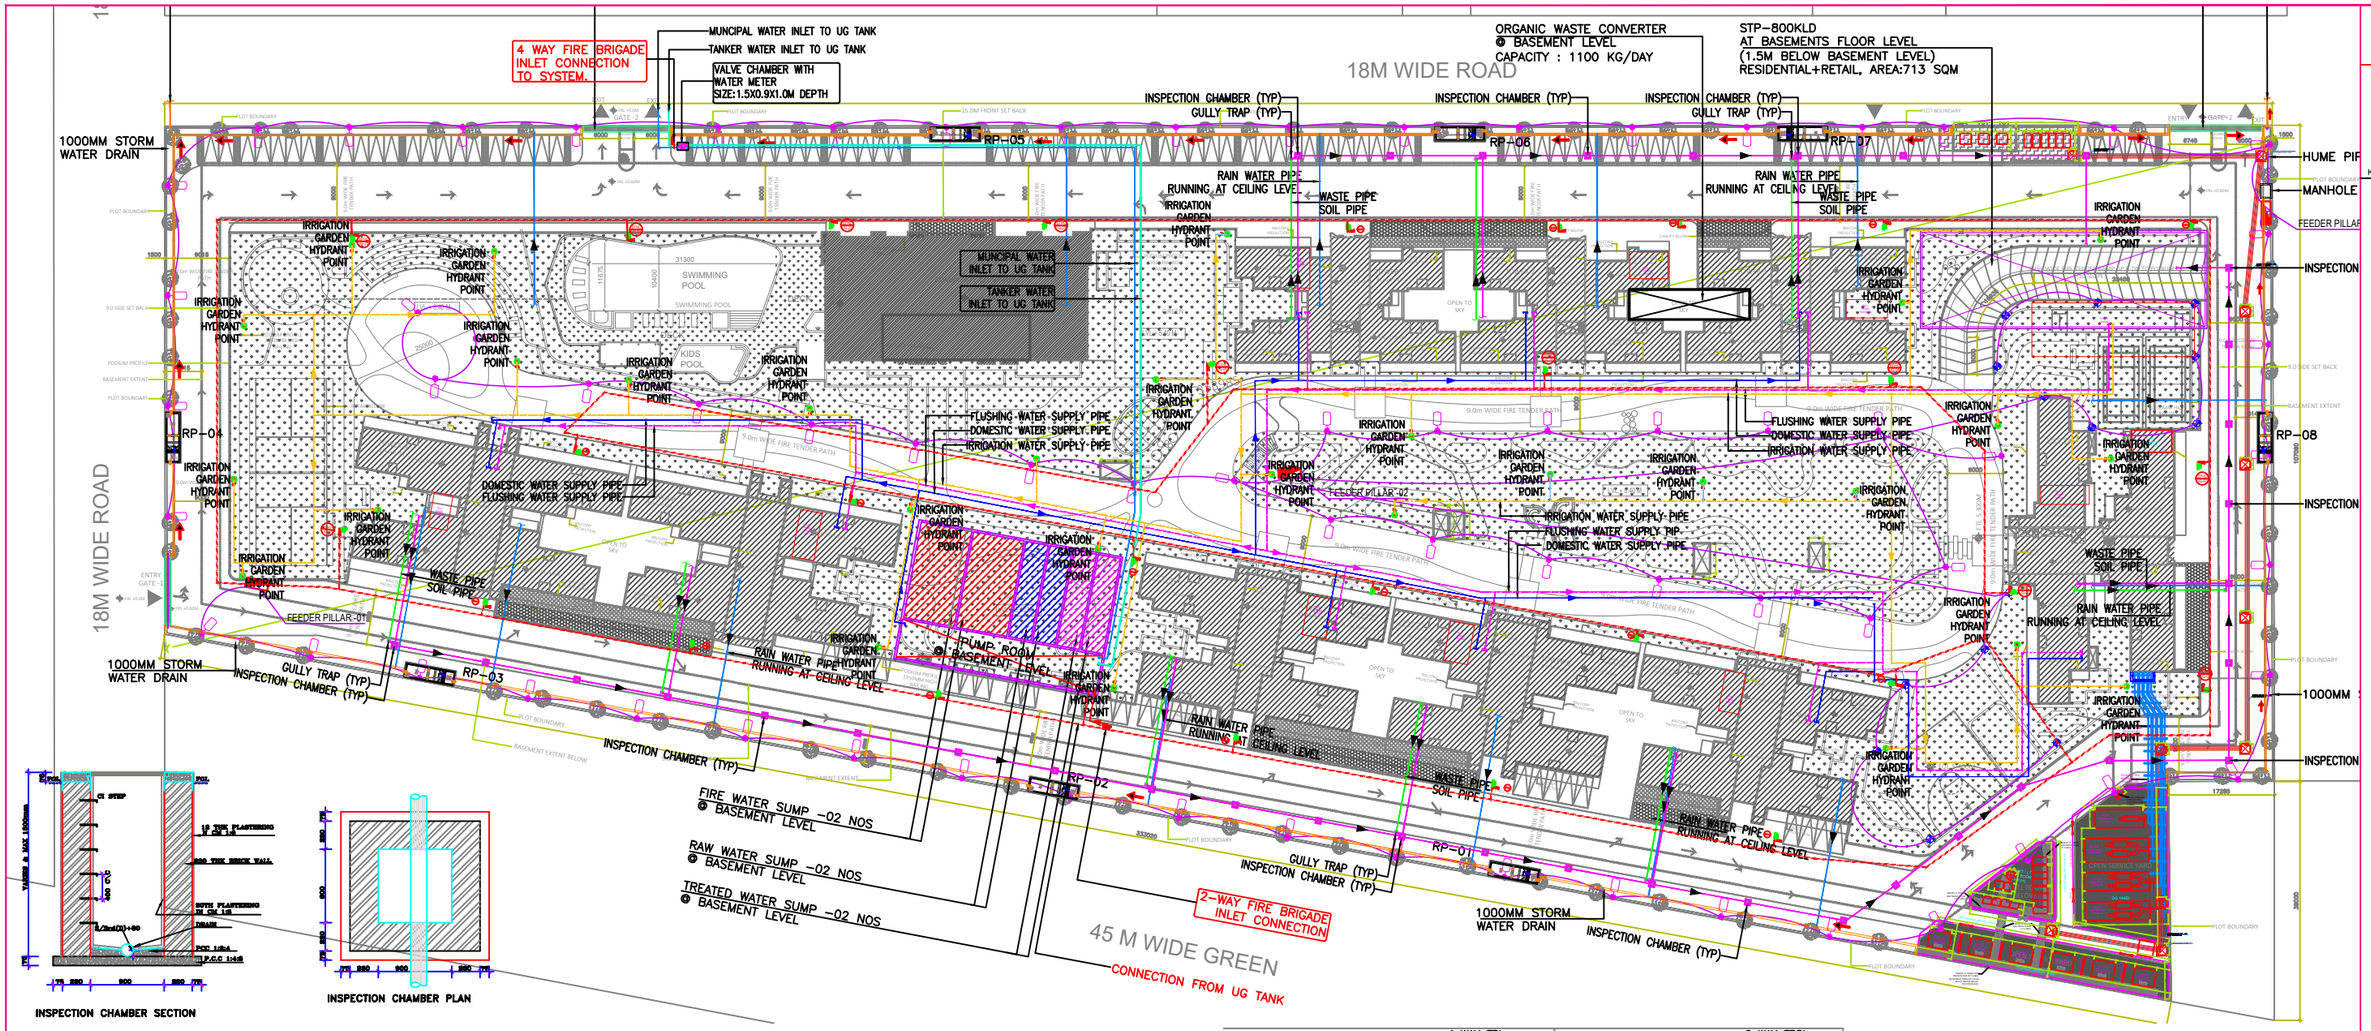

LEGEND	
	DOMESTIC WATER SUPPLY
	FLUSHING WATER SUPPLY
	MUNICIPAL INLET PIPE
	TANKER INLET PIPE
	IRRIGATION WATER SUPPLY
	IRRIGATION HYDRANT
	VALVE-CHAMBER WITH WATER METER

01		30W 6M HEIGHT SINGLE ARM POLE LIGHT
02		15w 0.75M HEIGHT BILLARD LIGHT

PLUMBING LEGEND:		
SL NO.	SYMBOL	DESCRIPTION
1		RECHARGE PIT
2		GULLY TRAP
3		INSPECTION CHAMBER
4		SOIL PIPE
5		WASTE PIPE

FIRE LEGEND:		
SL NO.	SYMBOL	DESCRIPTION
1		4 WAY FIRE BRIGADE INLET
2		2 WAY DRAW OFF
3		FIRE YARD HYDRANT
4		FIRE HOSE CABINET
5	EFHC	EXTERNAL FIRE HOSE CABINET

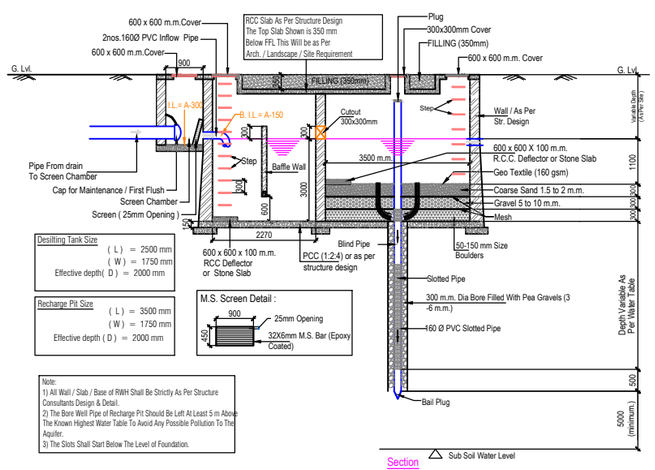

Section
RWH Detail
Total Number of RWH = 08

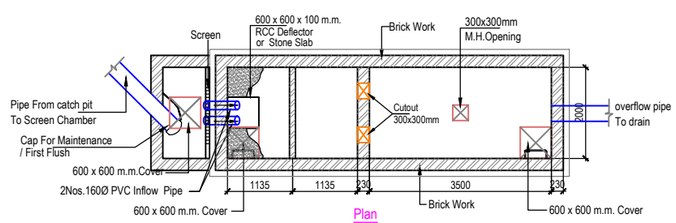

Plan
Desilting Chamber & Recharge Pit

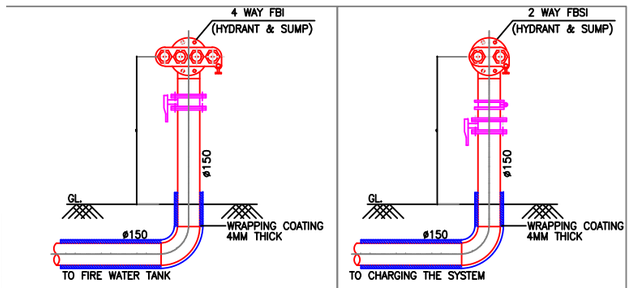

4WAY FIRE BRIGADE INLET CONNECTION FOR SYSTEM

2WAY FIRE BRIGADE INLET (FOR FIRE WATER UG TANK)

LEGEND	
	RECHARGE PIT(2MX1.5MX1M
	STORM WATER DRAIN
	600MM WIDE RAMP DRAIN WITH GRATING @ TOP

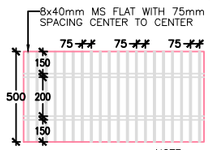

TYP GRATING DETAIL
SCALE-NTS

NOTE:
TO BE AS PER ARCHITECTURE OR LANDSCAPE INTENT

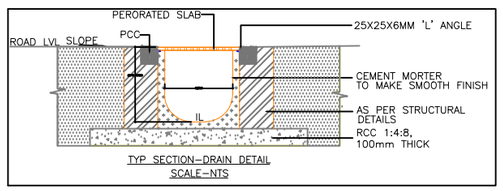

TYP SECTION-DRAIN DETAIL
SCALE-NTS

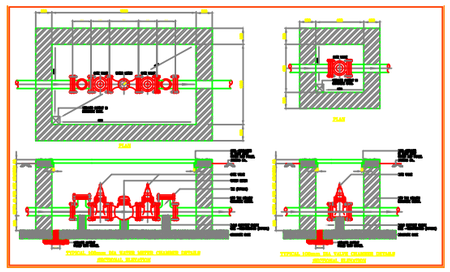

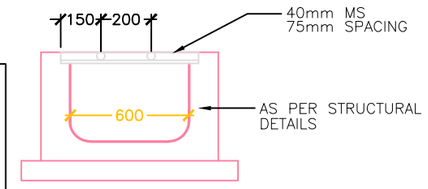

TYP SECTION-RAMP GRATING
SCALE-NTS

REV	DESCRIPTION	DATE	BY
A	ISSUE FOR APPROVAL	07/04/2025	

REVISIONS

SCHEMATIC DESIGN

CLIENT:
GODREJ PROPERTIES LIMITED
Prestige Obelisk, Kasturba Road, Ambedkar Veedhi, Sampagi Rama Nagara, Bangalore - 560001

PROJECT:

ARCHITECT:
RSP DESIGN CONSULTANTS (India) Pvt Ltd.
RSP HOUSE, # 30, MUSEUM ROAD,
BANGALORE - 560001 TEL: 25596868 FAX : 25596818

STRUCTURAL CONSULTANT:
WALTER P MOORE ENGINEERING INDIA PVT. LTD.
Down Town City Centre,
Office No 5B, 5th Floor, S. No 8
+ 23/1/2, Near Mhatre Bridge, Erandwane,
Pune - 411 004, INDIA

SERVICE CONSULTANT:
SEED Engineering Consultants
S E E D Engineering Consultants Pvt Ltd.
No. 57, U.P Complex, First Floor, Double Road,
Indiranagar 2nd stage, Bangalore 560 038.
Tel: +91 80 4128 4668
web: www.seedengineering.com
Bangalore | Dubai | Kochi | Mumbai | Singapore

DRAWING TITLE :
SITE LEVEL
RERA SUBMISSION DRAWING

DRAWN :	CHECKED :	APPROVED :
MA	PS	MD

SCALE @ A1 :	START DATE :	PLOT DATE :
	05.05.2025	

DRAWING NO : PI-2455-SD-GPL-SS-MEP-SITE-100

AUTHORITY DRAWING NO :

REV. NO. R0