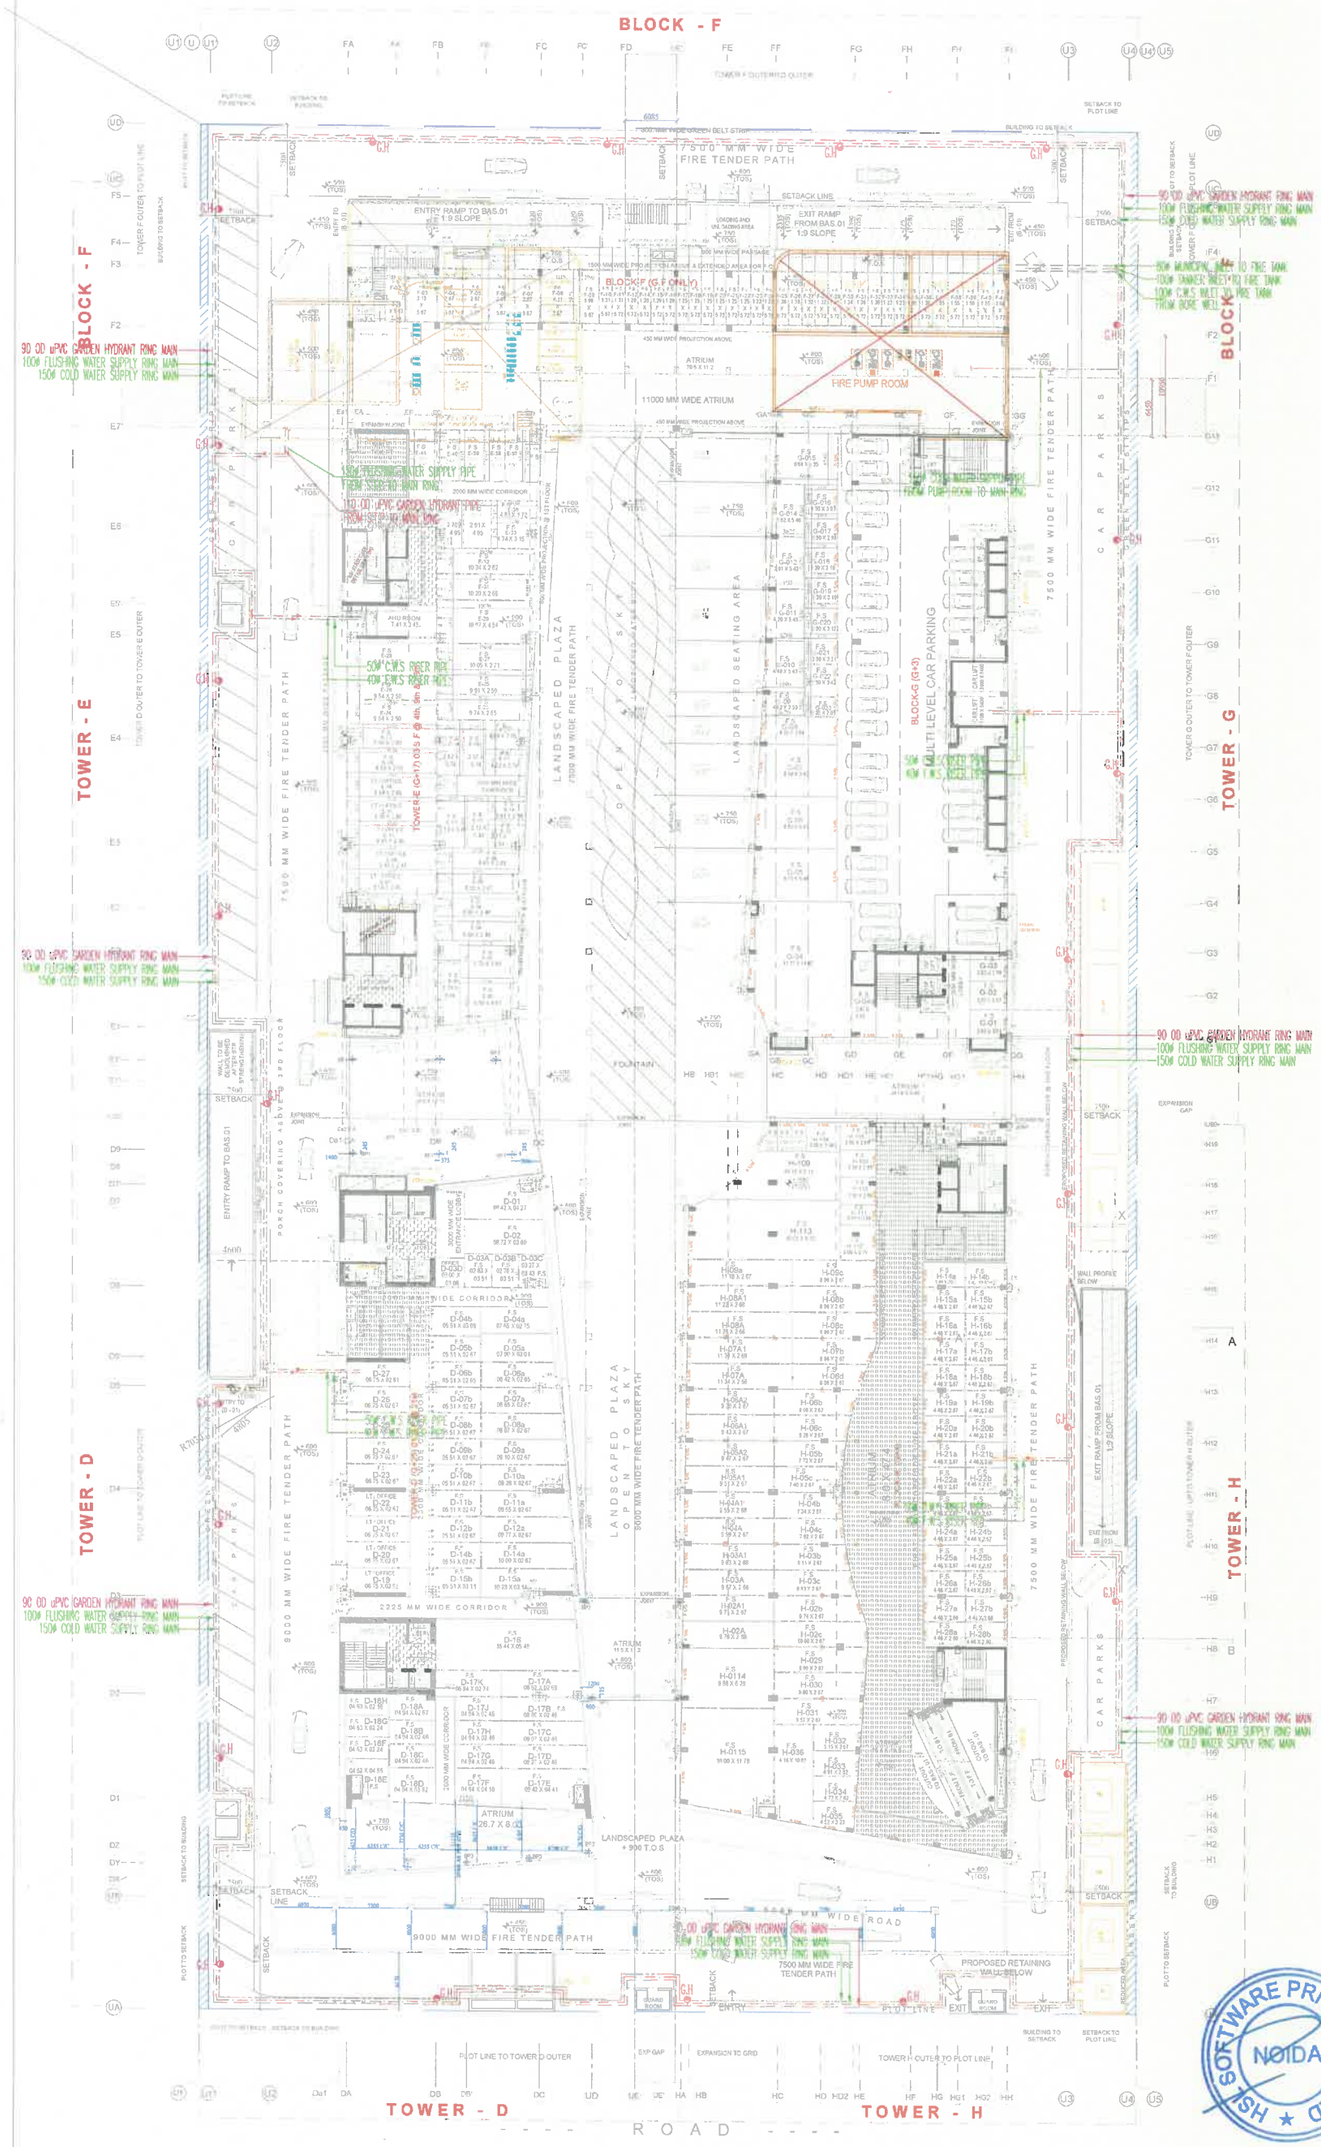

GROUND FLOOR PLAN @ +900

Ateesh Agarwal

Digitally signed by Ateesh Agarwal
Date: 2026.04.26 16:15:40 +05'30'

PROJECT:

ITHUM 62
(PROPOSED I.T & ITES DEVELOPMENT FOR SBTL GROUP)

PROJECT ADDRESS:	PROJECT NO:
INDUSTRIAL AREA SECTOR 62, NOIDA	128

NOTES:

THIS DRAWING IS A BONAFIDE PROPERTY OF THE ARCHITECT M/S ATWIN & IS NOT TO BE COPIED OR REPRODUCED WITHOUT PRIOR CONCERN
ALL DIMENSIONS ARE TO BE REFERRED & NOT BE MEASURED ON SHEET.
ANY DISCREPANCIES SHALL BE BROUGHT TO ENGINEERS ATTENTION ON PRIOR COMMENCEMENT OF WORK , FAILURE TO COMPLY WITH THE ABOVE WILL BE CONTRACTORS LIABILITY.
THIS DRAWING IS PRODUCT OF AUTHORISED AUTODESK SOFTWARE

LEGEND FOR PLUMBING	
	MUNICIPAL SUPPLY
	COLD WATER SUPPLY LINE
	FLUSHING WATER SUPPLY LINE
	BORE WELL LINE
	IRRIGATION LINE
F.B.C	FIRE BRIGADE CONNECTION
Y.H	YARD HYDRANT
G.H	GARDEN HYDRANT
	BALL VALVE / BUTTER FLY VALVE
	NON-RETURN VALVE

ARCHITECTS

BRIJ (INDIA) ARCHITECTS
F-89, GREEN PARK, NEW DELHI -16.
Ph. +91-11-26853815 , 26858307
Fax : +91-11-26850788
E-mail: biarch.atwin@gmail.com
Website: www.atwin.in

STRUCTURAL CONSULTANT

VINTECH CONSULTANTS
CONSULTING ENGINEERS & PROJECT MANAGERS
C-35, PAMPOSH ENCLAVE
GREATER KAILASH - I NEW DELHI - 110048
TEL. 43141516,26296766 FAX . 26296767
e-mail vintech@vintechconsultants.com

SERVICE CONSULTANT

B-50, Basement, Soami Nagar
New Delhi-110017
Tel No: 011-49848197 & 49849205
Email: info@vconsulting.co.in

TITLE

MASTER LAYOUT
WATER SUPPLY LAYOUT

SCALE				RELEASED FOR
	NAME	SIGN	DATE	☐ CONCEPT
APPD	ATEESH			☐ GEN. ARMNT
CHKD	K.R			☐ TENDER
DRAWN	ISHAAN		20-01-23	☐ CONSTRUCTION

IT-62/MASTER LAYOUT/B02

DATE : (ISSUE DATE) 2023-02-16

N