




SECTION-A1-A1'

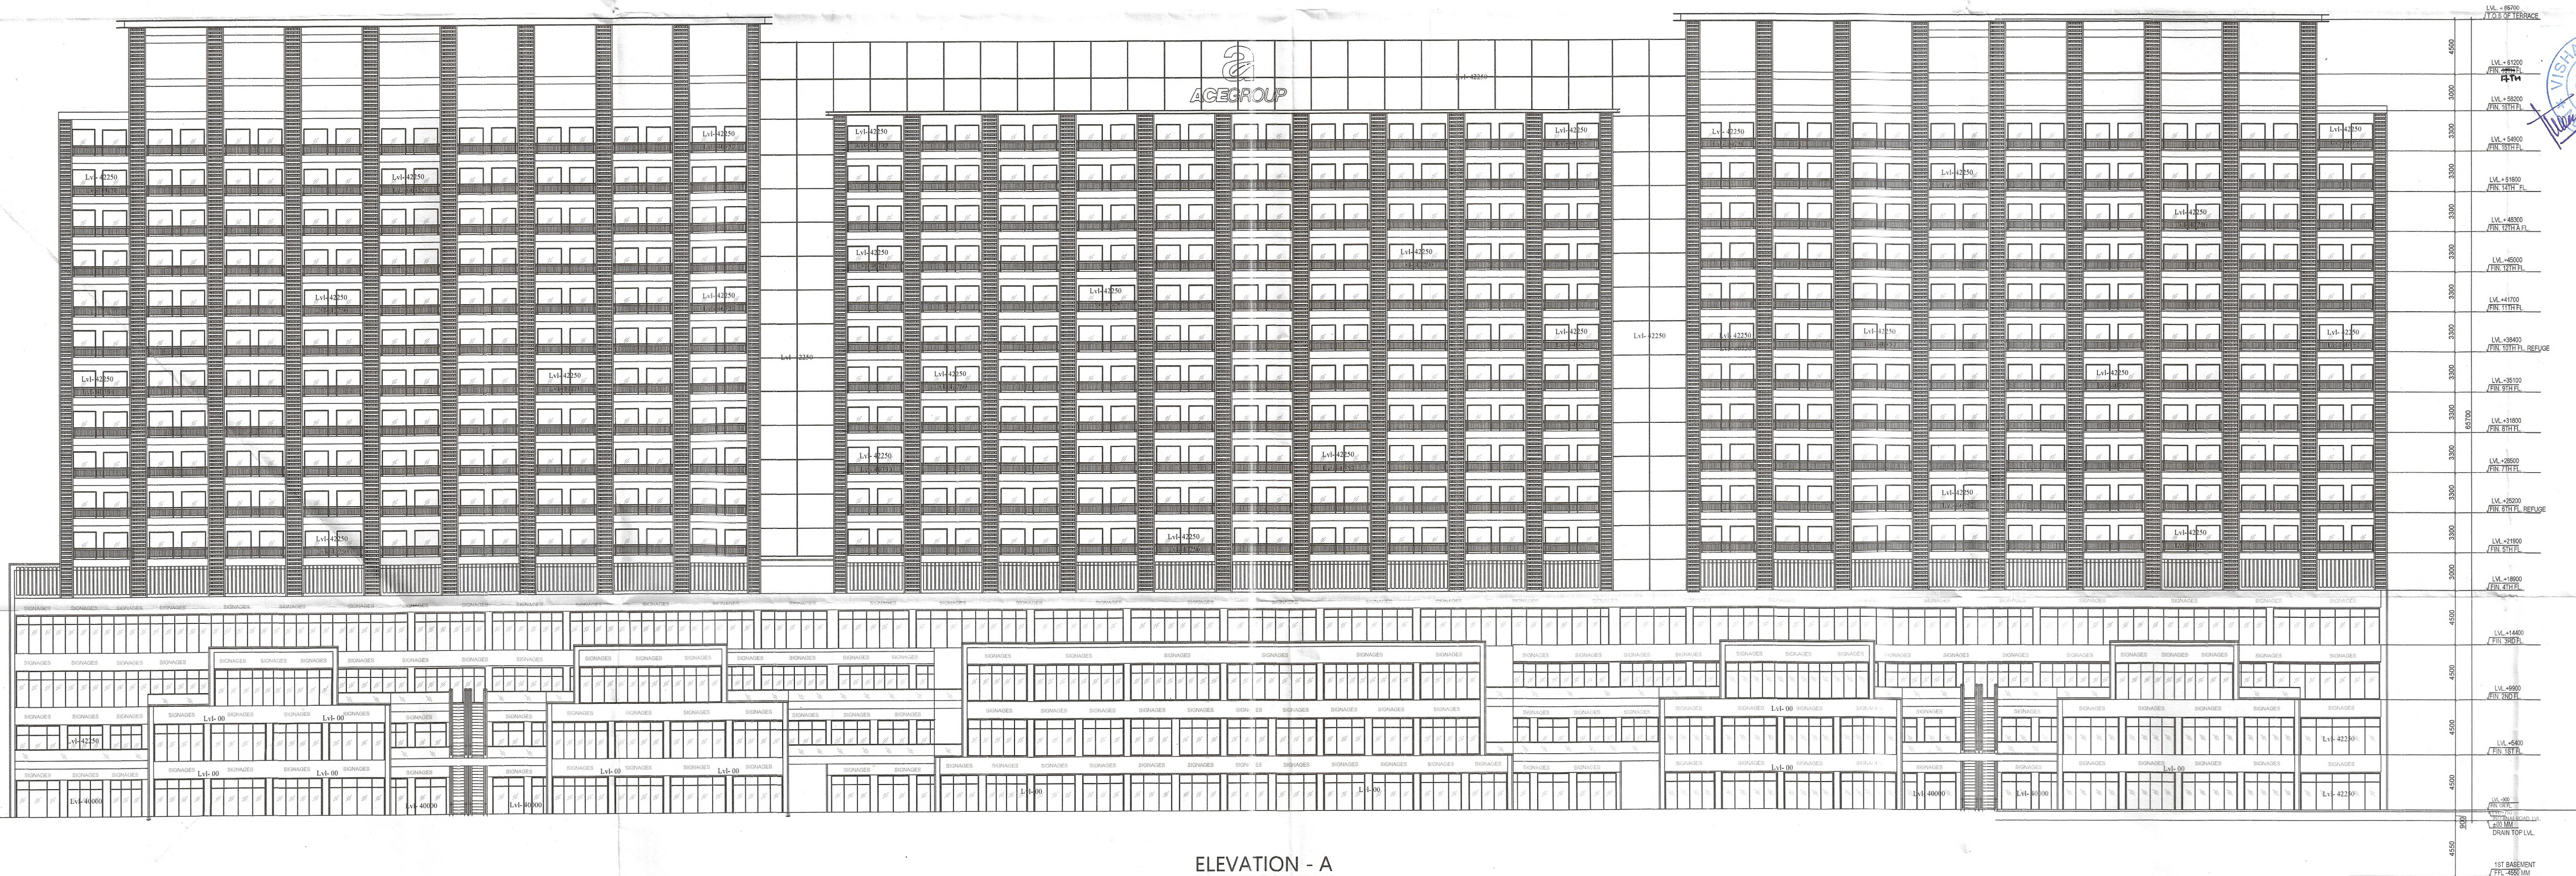

ELEVATION - A

OWNER SIGN

THREE C HOMES PVT. LTD.
Authorized Signatory

ARCHITECT SIGN

VISHAL SHARMA
ARCHITECT
CA-8872381
8910164866
NEW DELHI

Yamuna Expressway Industrial Development Authority
APPROVED
Vide Letter No. YE/PLN/22/24 Date 24.12.24
Valid Up to Date 24.12.24
Drawing Checked/Verified by
Manager (Arch)

THREE C HOMES PVT. LTD.
Authorized Signatory

VISHAL SHARMA
ARCHITECT
CA-8872381
8910164866
NEW DELHI



NOTE:- 13TH FLOOR IS OMITTED
AND MARKED AS 12TH (A) FLOOR

OWNER

M/S THREE C HOMES PVT. LTD.

SUBMISSION DRAWING

KEY PLAN

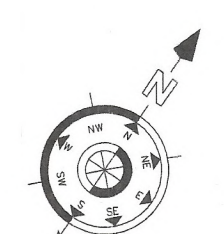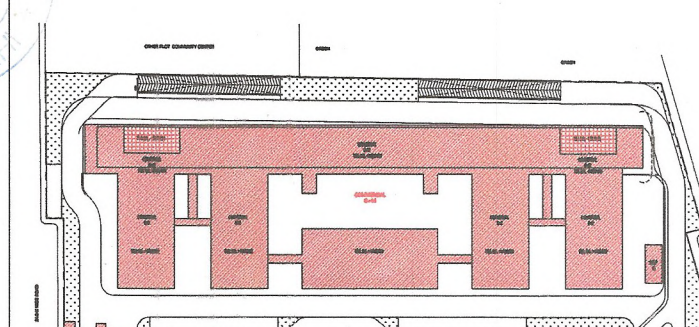

PROJECT

PROPOSED COMMERCIAL BUILDING AT
PLOT NO. C-1 IN PLOT NO. TS - 01, SECTOR
22-A, YAMUNA EXPRESSWAY, (U.P.) FOR
M/S THREE C HOMES PVT. LTD.

DATE	PROJECT INCH.	CHECKED BY
23 - 12 - 2024	SUBRATA SETH	SUBRATA SETH
SCALE	DEALT BY	APPROVED BY
1:100	RIDDHI TULSIAN	VISHAL SHARMA

DRAWING TITLE
ELEVATION AND SECTION

ARCHITECTS

Confluence
NEW DELHI, INDIA

F-1, FIRST FLOOR, MIRA CORPORATE SUITES,
ISHWAR NAGAR, NEW DELHI 110065

Ph: +91-11-26925684 ccs@inconfluence.com Member of IGBC
Ph: +91-11-40564768 www.inconfluence.com ISO - 9001:2000
architecture urban design hospitality interiors

DRAWING NO.	REVISION
S-13	