PRODUCED BY AN AUTODESK EDUCATIONAL PRODUCT

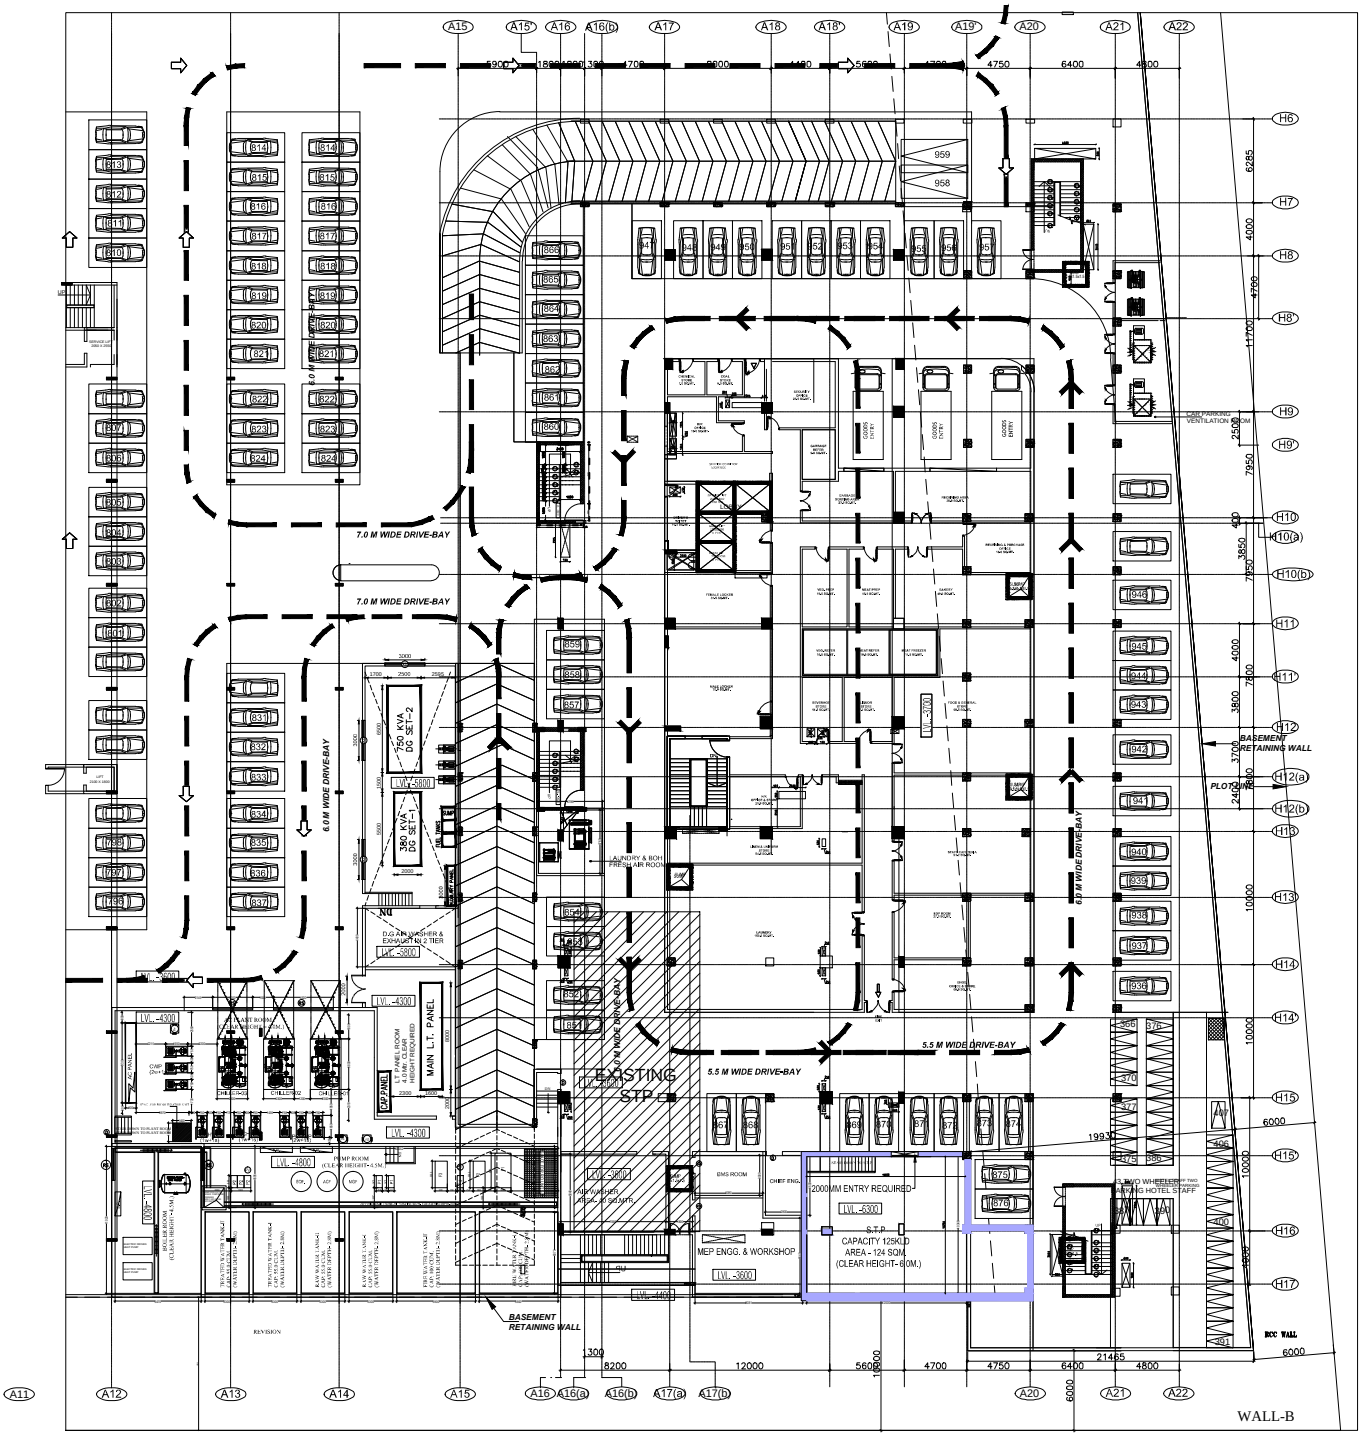

PLOT LINE

BASEMENT RETAINING WALL

PRODUCED BY AN AUTODESK EDUCATIONAL PRODUCT

PRODUCED BY AN AUTODESK EDUCATIONAL PRODUCT

PRODUCED BY AN AUTODESK EDUCATIONAL PRODUCT