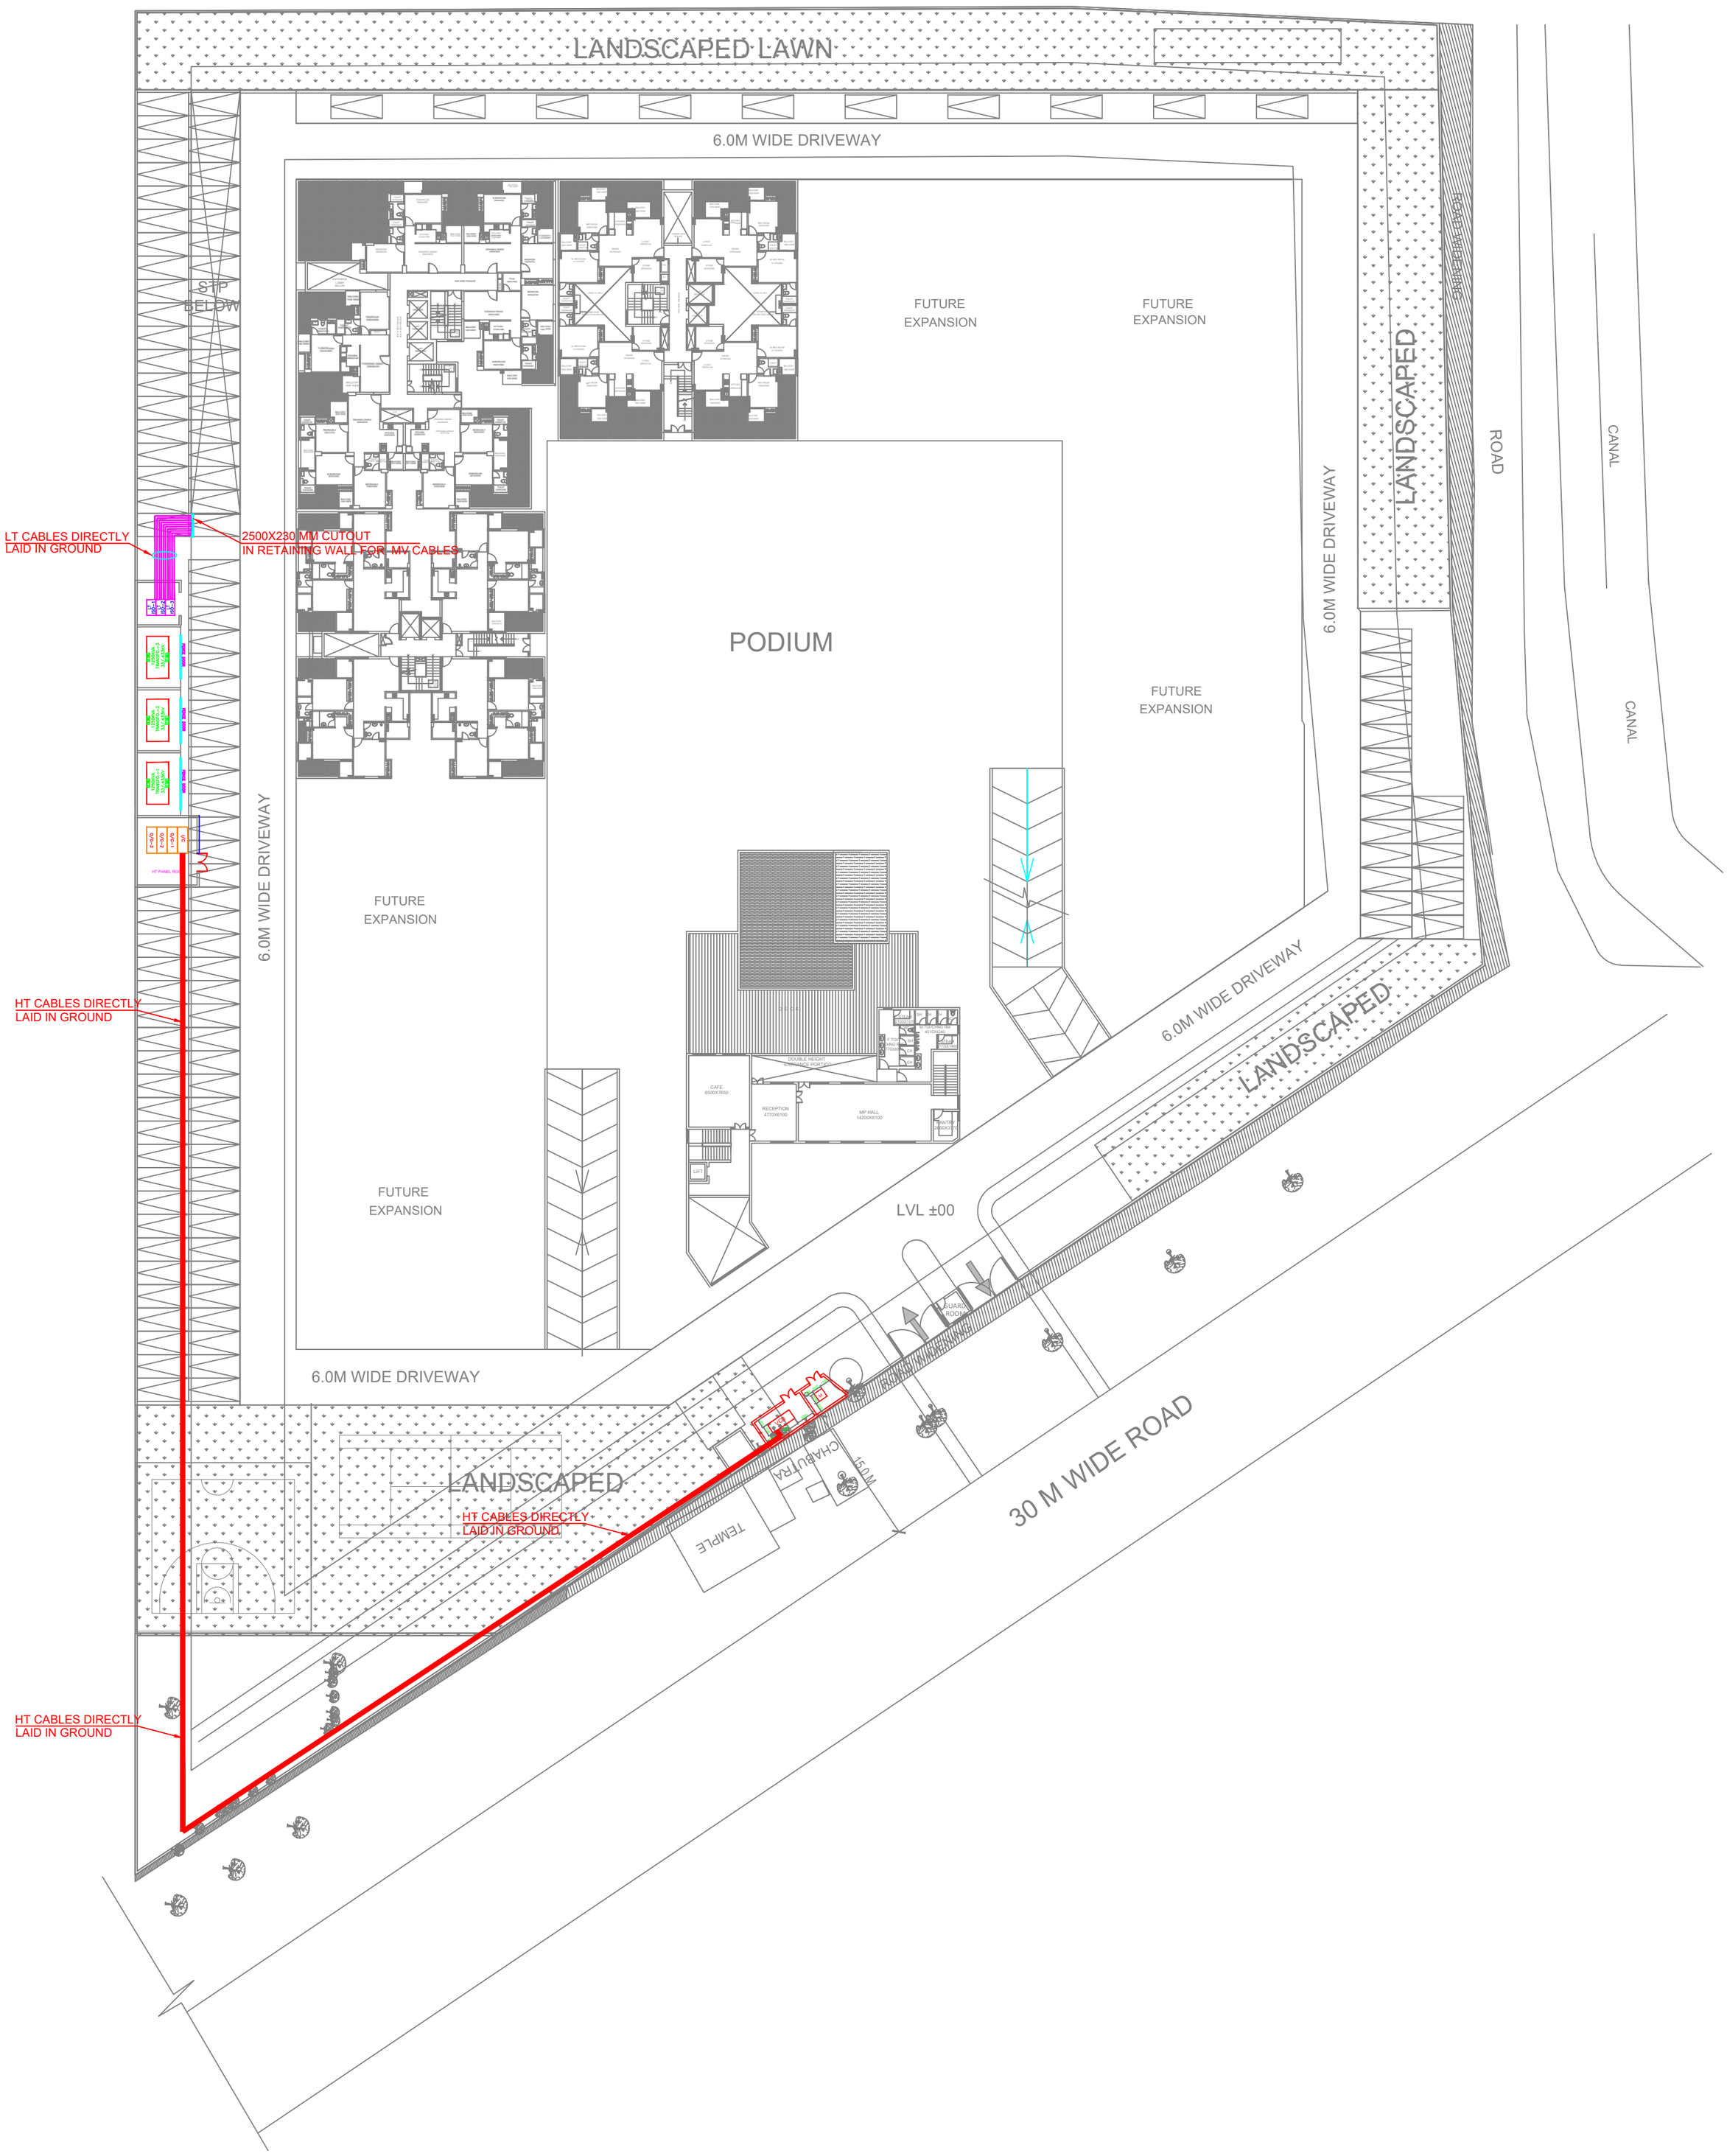

PROJECT:

RUDRA GARDENIA , SINGH PUR KACHHAR,
PARGANA-TEHSIL KANPUR SADAR,
KANPUR NAGAR, UTTAR PRADESH

CLIENTS

TERRIFIC REAL ESTATE

DATE

13.06.2023

ARCHITECTS

SPACE DESIGN GROUP
ARCHITECTS AND INTERIOR DESIGN CONSULTANTS
W-139, F.F, GREATER KAILASH-I, NEW DELHI - 48
TELE: 4 1 6 3 1 2 6 5, 2 9 2 3 3 7 5 2 FAX : 2924 0732
email : s p a c e d e s i g n g r o u p @ g m a i l.c o m

DRAWING TITLE:

SITE PLAN **ELECTRICITY SUPPLY PLAN**

DEALT	SCALE	DRG NO	NORTH
SK	1:500 @A2	EL-01	N