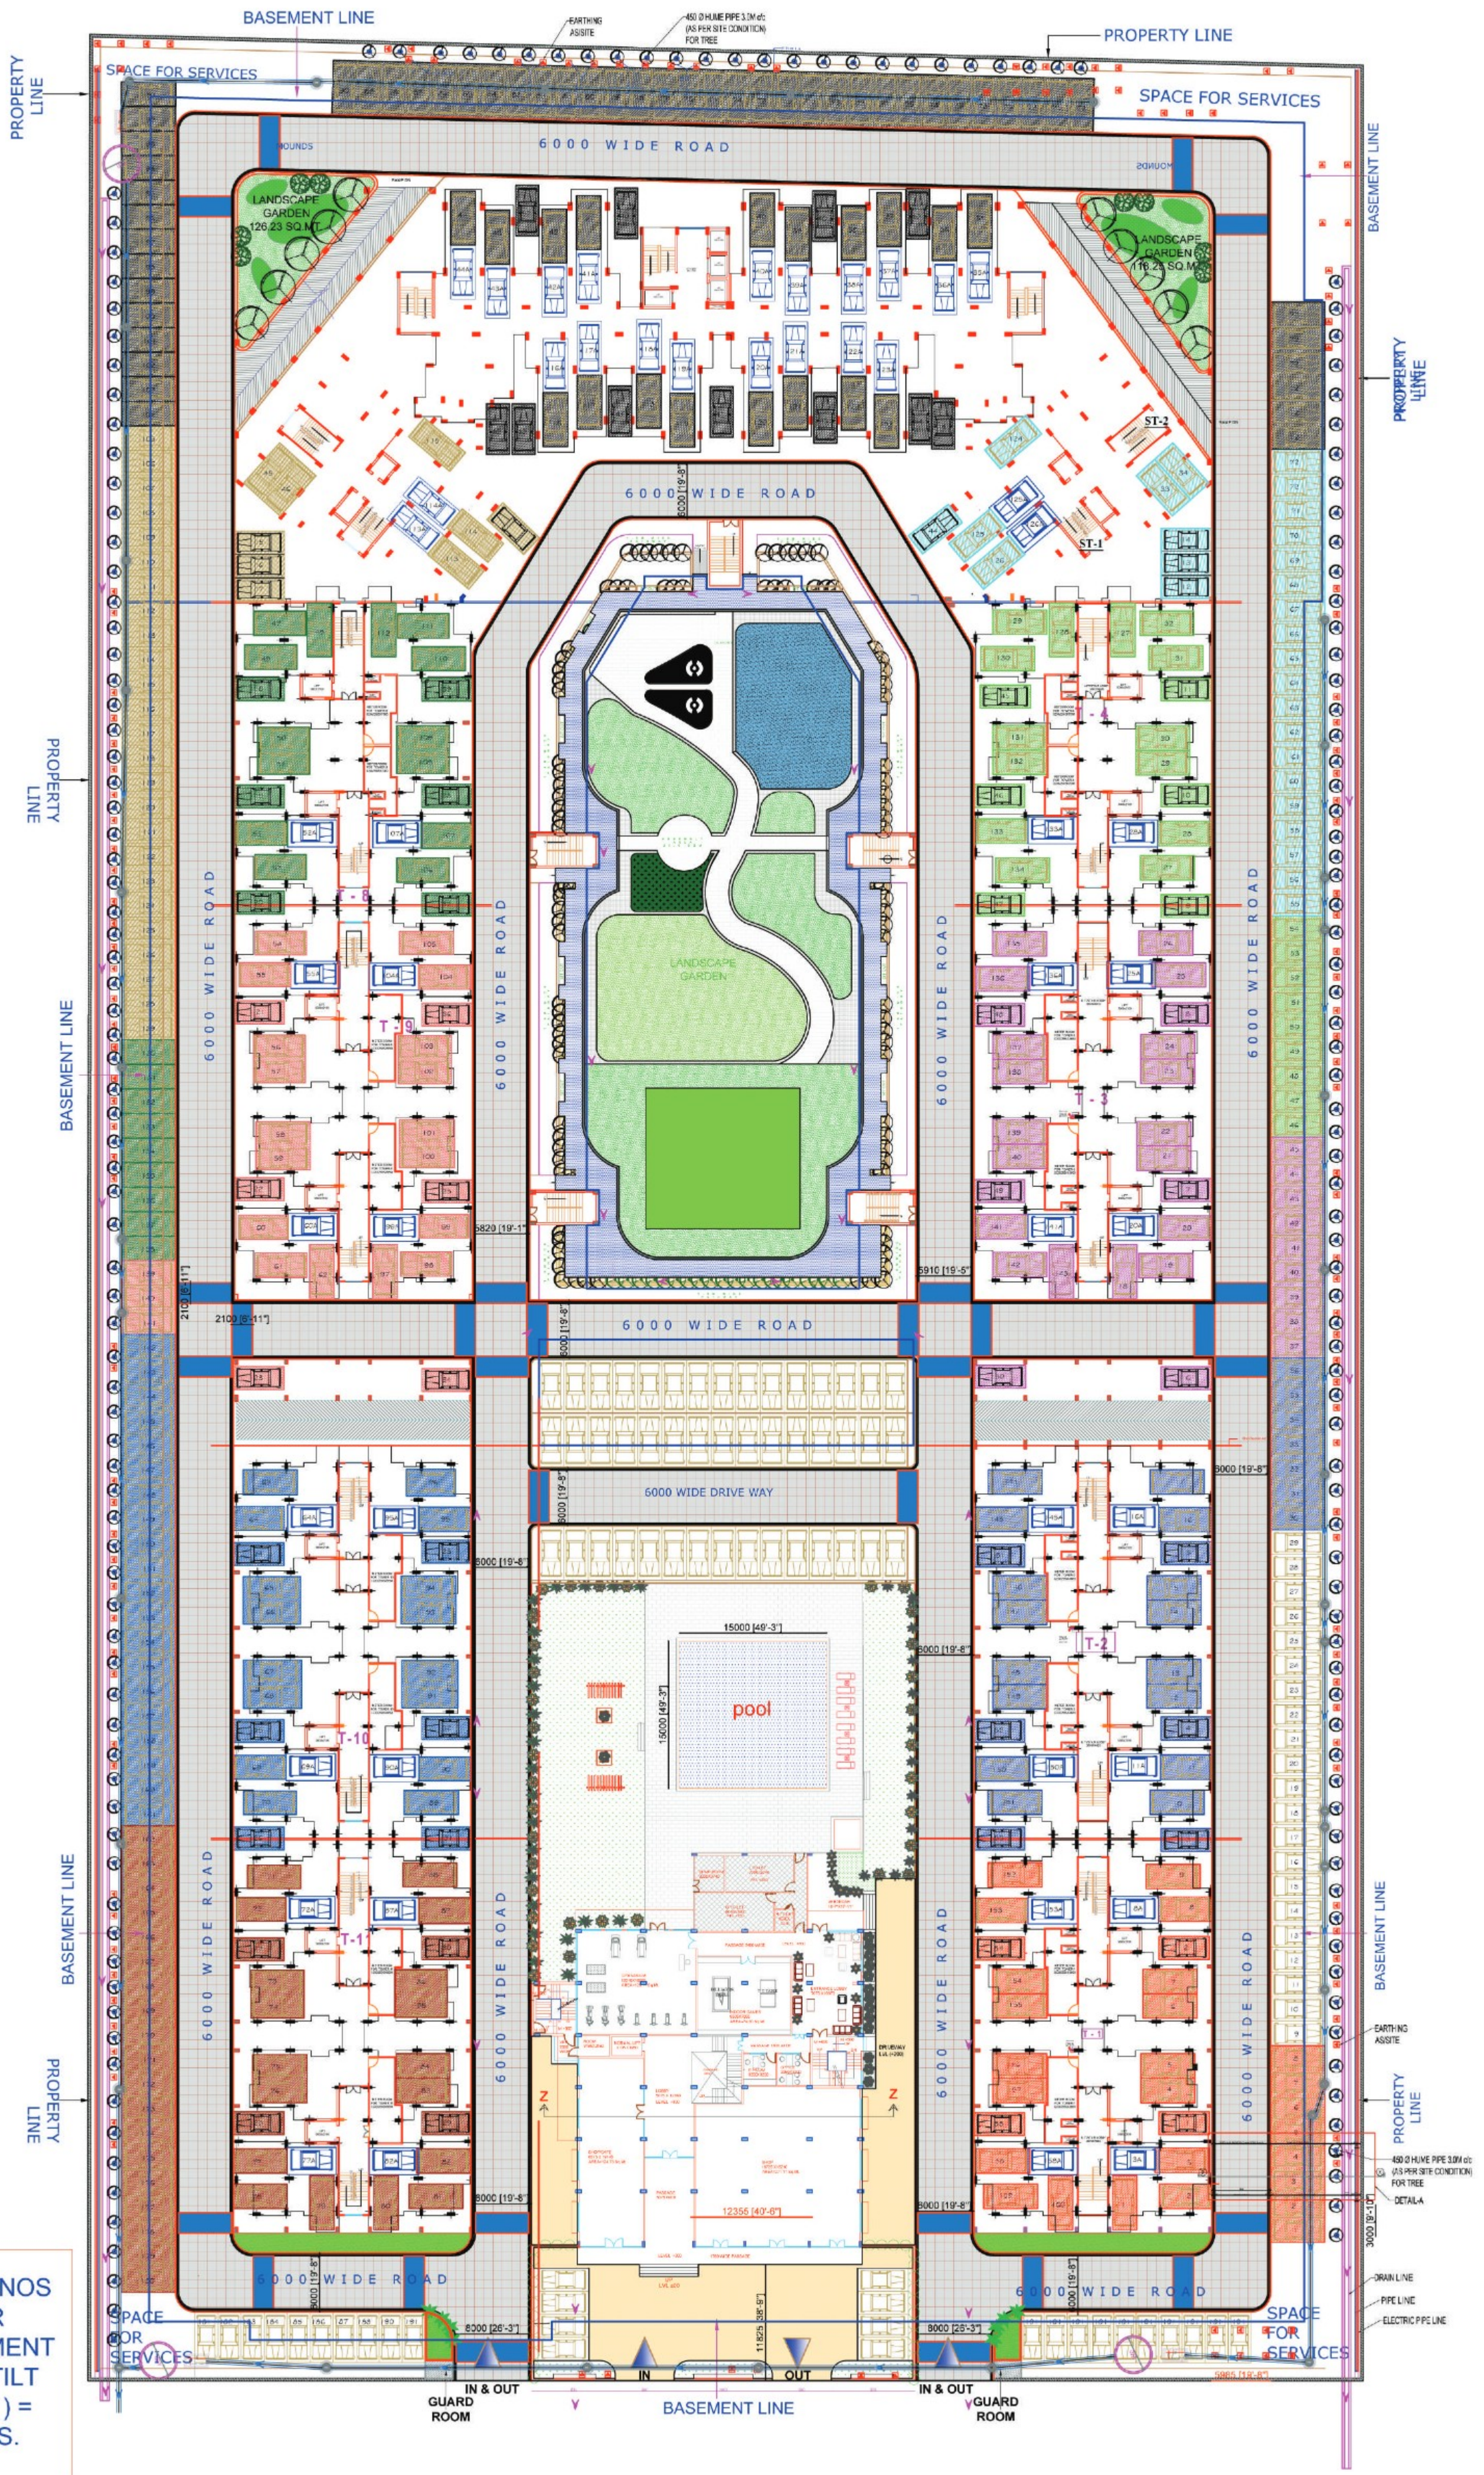
BASEMENT LINE
PROPERTY LINE
SPACE FOR SERVICES
6000 WIDE ROAD
LANDSCAPE GARDEN 126.23 SQ.MT
LANDSCAPE GARDEN 116.25 SQ.MT
ST-2
ST-1
LANDSCAPE GARDEN
6000 WIDE DRIVE WAY
pool
15000 [49'-3"]
12355 [40'-6"]
8000 [26'-3"]
IN & OUT
GUARD ROOM
IN
OUT
EARTHING AS/SITE
450 Ø HUME PIPE 3.0M c/c (AS PER SITE CONDITION) FOR TREE
DETAIL-A
DRAIN LINE
PIPE LINE
ELECTRIC PIPE LINE