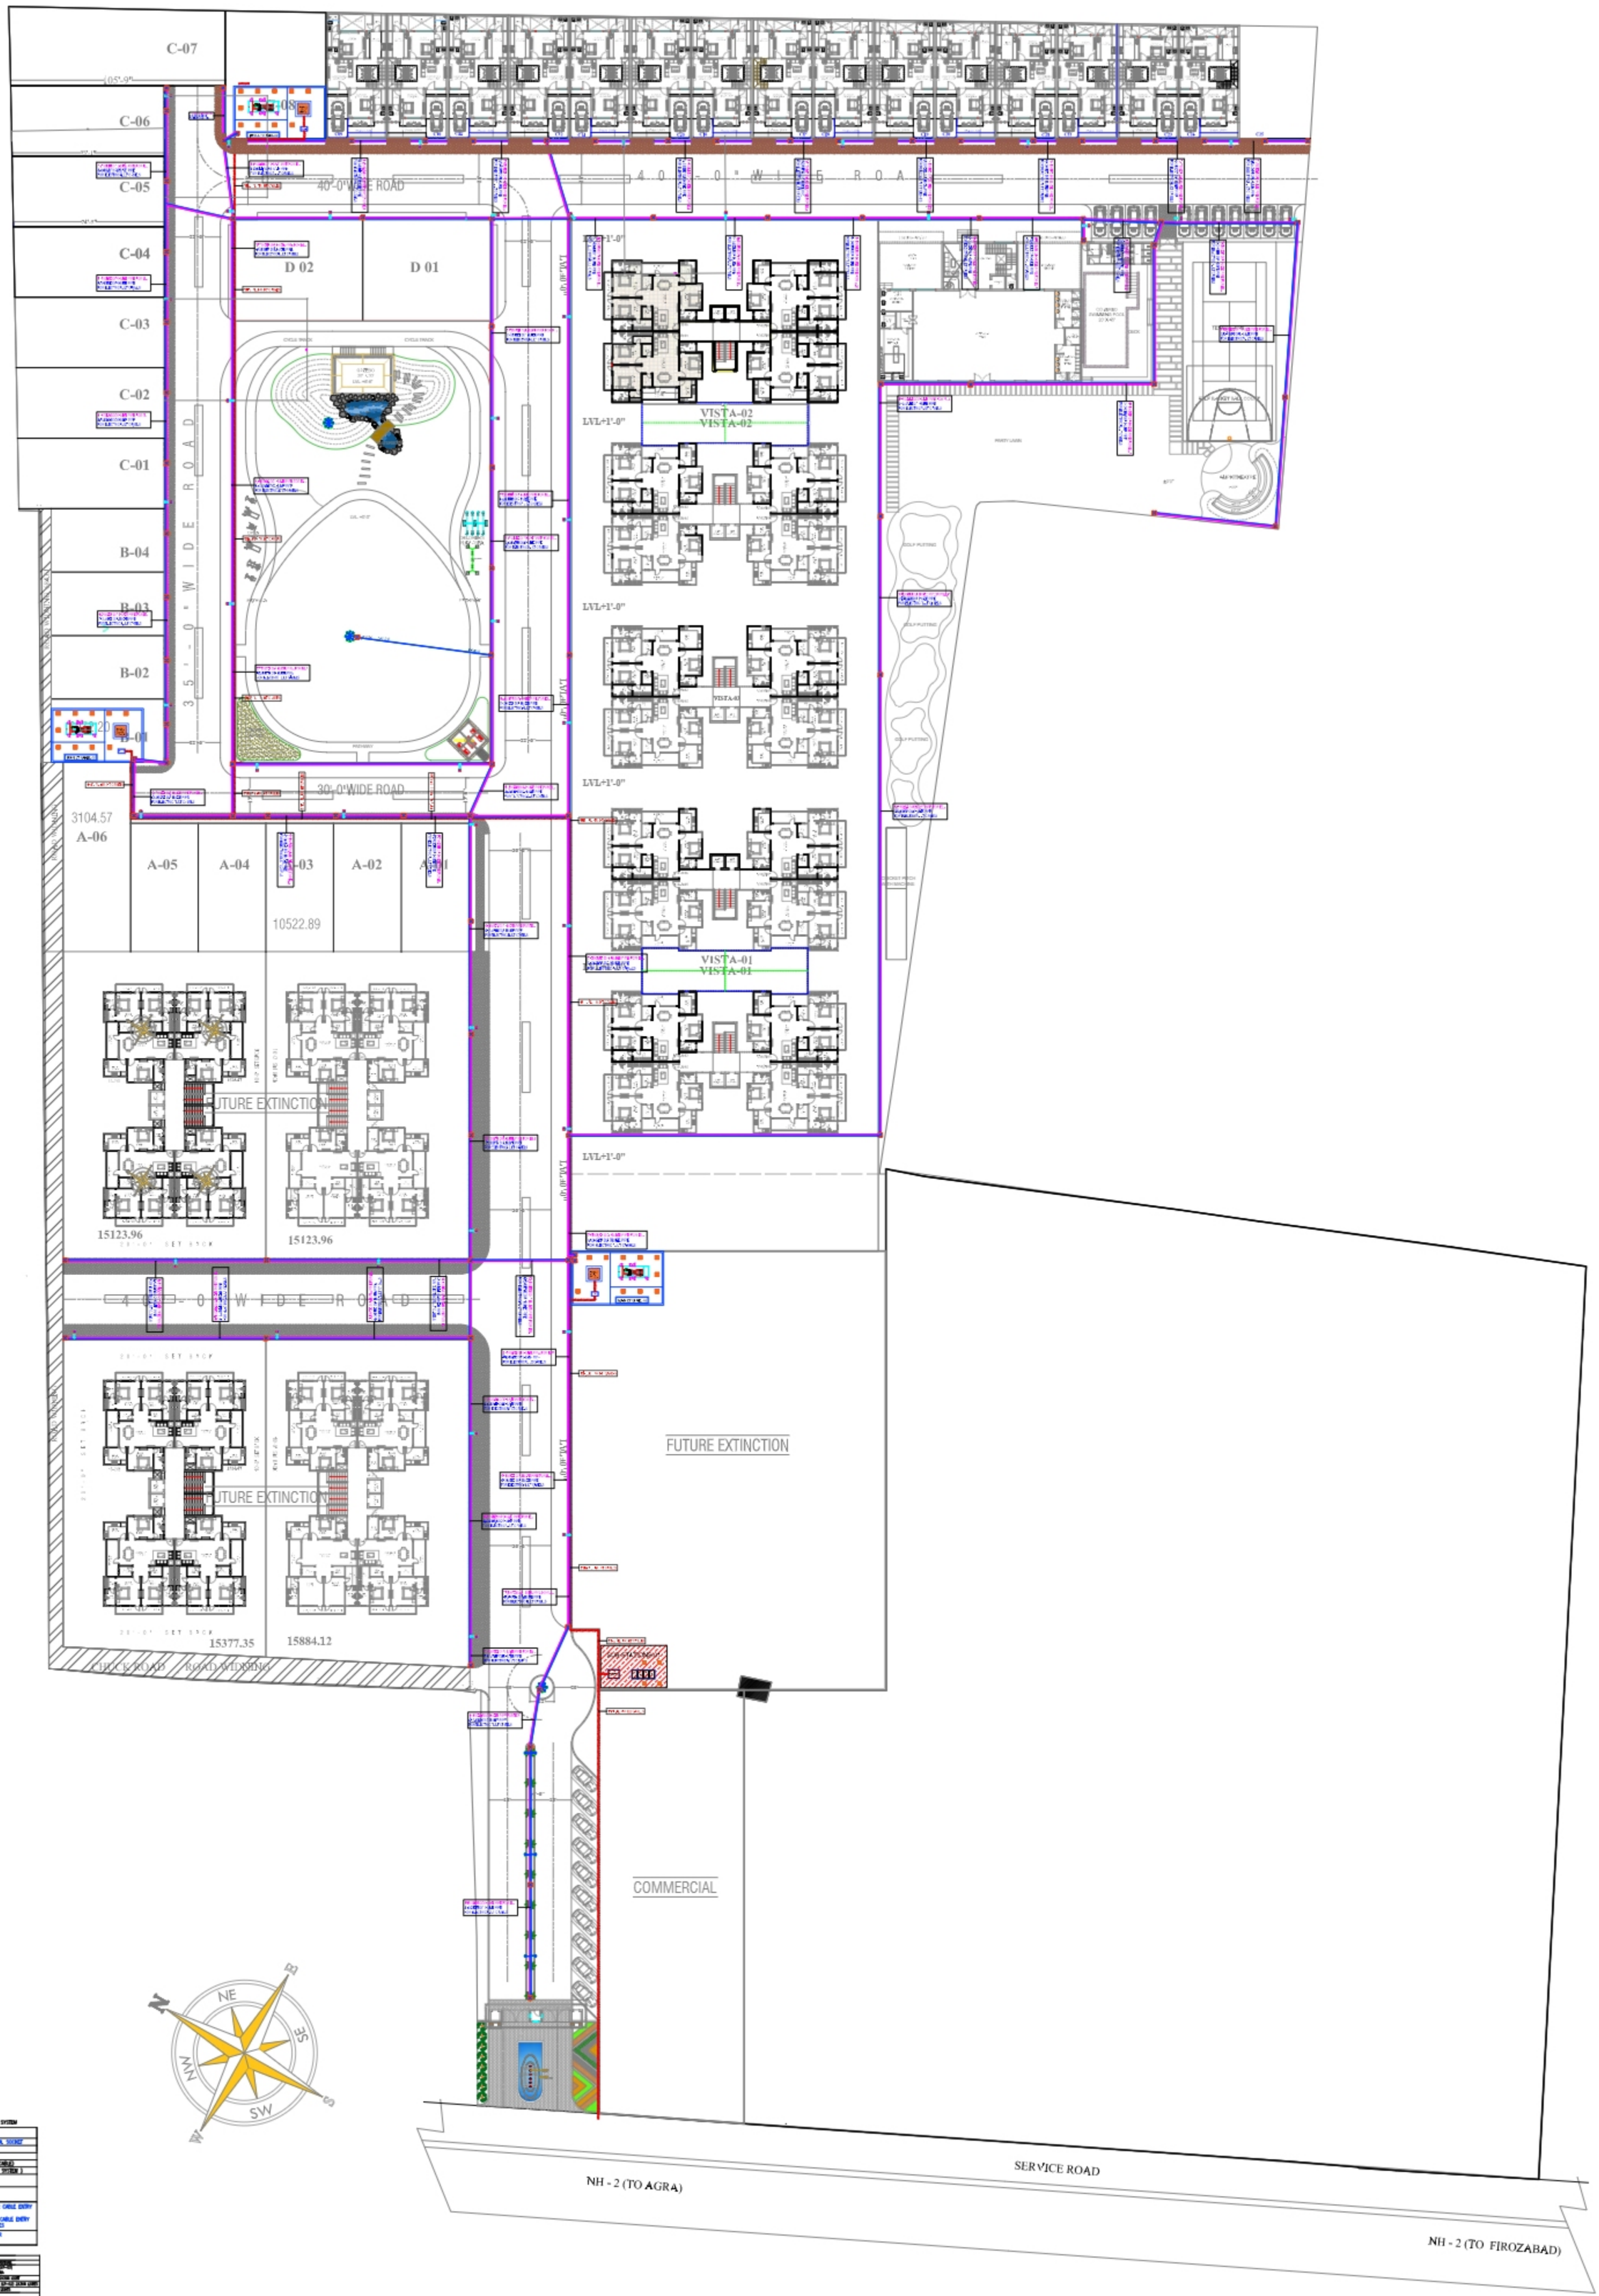

PALM ROYALE,
RESIDENTIAL COLONY,
MOUJA MILIK KHAN JHANPUR,
FIROZABAD 283203,
Owner - **M R P L DEVELOPERS .**

WOWSCAPES
TURNKEY LANDSCAPE SOLUTIONS
G-97, BASEMENT, SAKET, N.D.-110017
TEL. : (011) 40568906
Email-id :wowscapes@gmail.com

DRAWING TITLE

ELECTRICAL SITE SPACE PLAN
08-08-2025

ELECTRICAL CONSULTANTS
ASSOCIATES ELECTRICAL CONSULTANTS
DWIRED ENGINEERING
Electrical Design Consultants
Administrative Office:
114A/3, Arjun Nagar, S.J.B. Near Delhi
110029 (Delhi)
Mob: +91-8130107017, 9990404035
Email: dheeraj@dwiredengineering.in
COMMERCIAL | INDUSTRIAL | RESIDENTIAL | HOSPITAL | TVS

ARCHITECTS

MISHRA GARG & ASSOCIATES
ARCHITECTS,PLANERS & INTERIOR DESIGNER
C-35,LAJPAT MARG,C-SCHEME,JAIPUR.
TEL. : (0141) 2373274 , 5104986
Email-id : mishra.garg@gmail.com
mishra.garg@yahoo.com

HABITAT INDIA
ARCHITECTS,ENGINEERS & INTERIOR DESIGNER
17/430,ARYA NAGAR,FIROZABAD
MOB. : 98370-26046
Email-id : habitat_firozabad@hotmail.com

NORTH