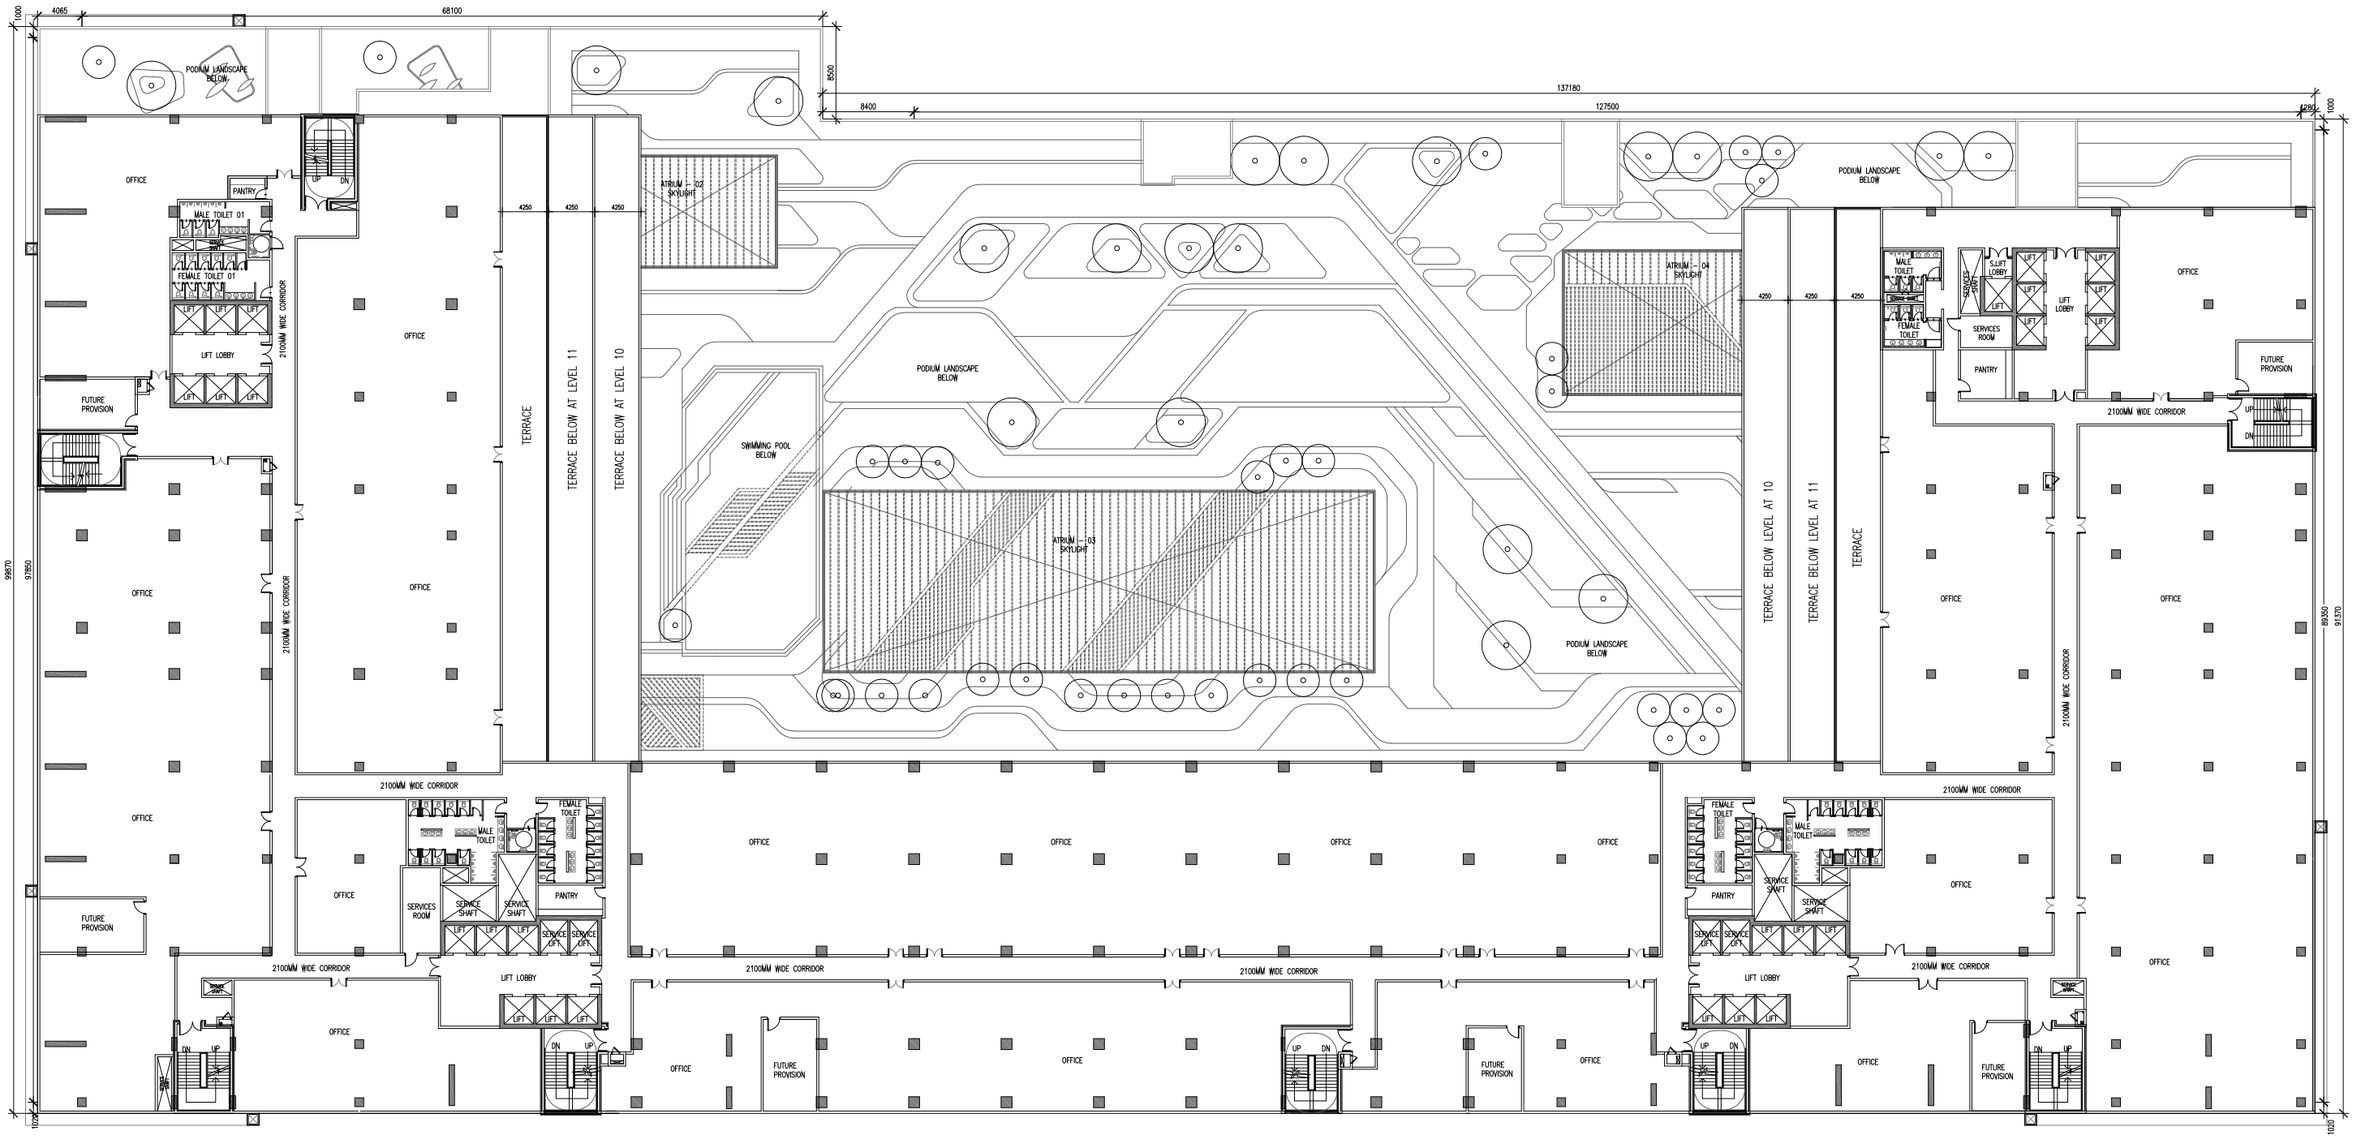

1 12TH FLOOR PLAN